




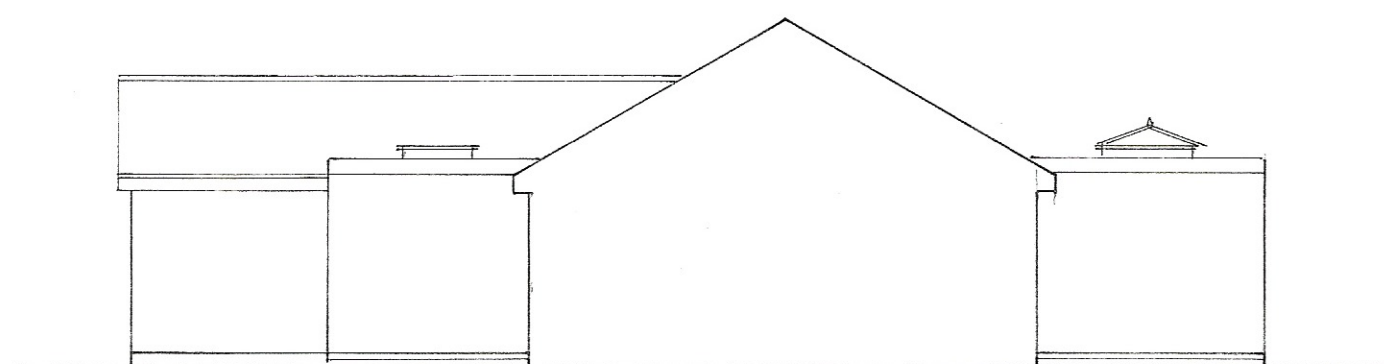


south

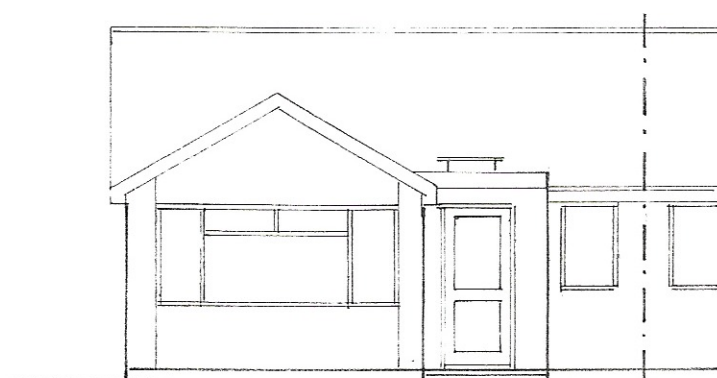

west
1 : 100

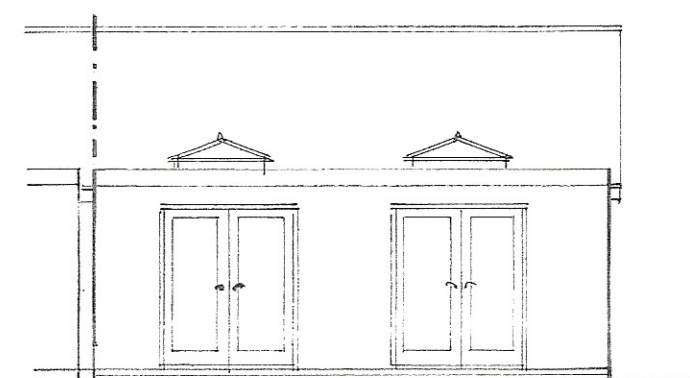

east

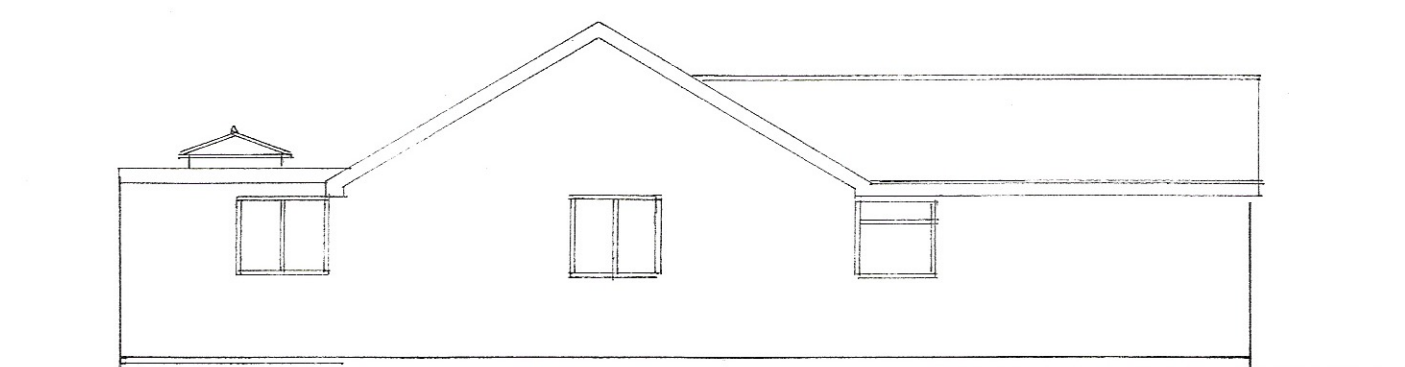

north



block plan
1 : 500

Ordnance Survey
Paper Map Copying
Licence No.
100056538



location plan
1 : 1250

Proposed

PROPOSED SINGLE STOREY EXTENSIONS AT 28, GREENWAYS, PAGHAM
FOR MR. & MRS. T. HARRIS.

sheet 2 of 4

Bryan Butcher
Rainbow Cottage
Nyetimber Lane
Bognor Regis PO21 3JX
01243 266871
07973 233442
bryan.butcher@btinternet.com
www.bryanbutcher.com