
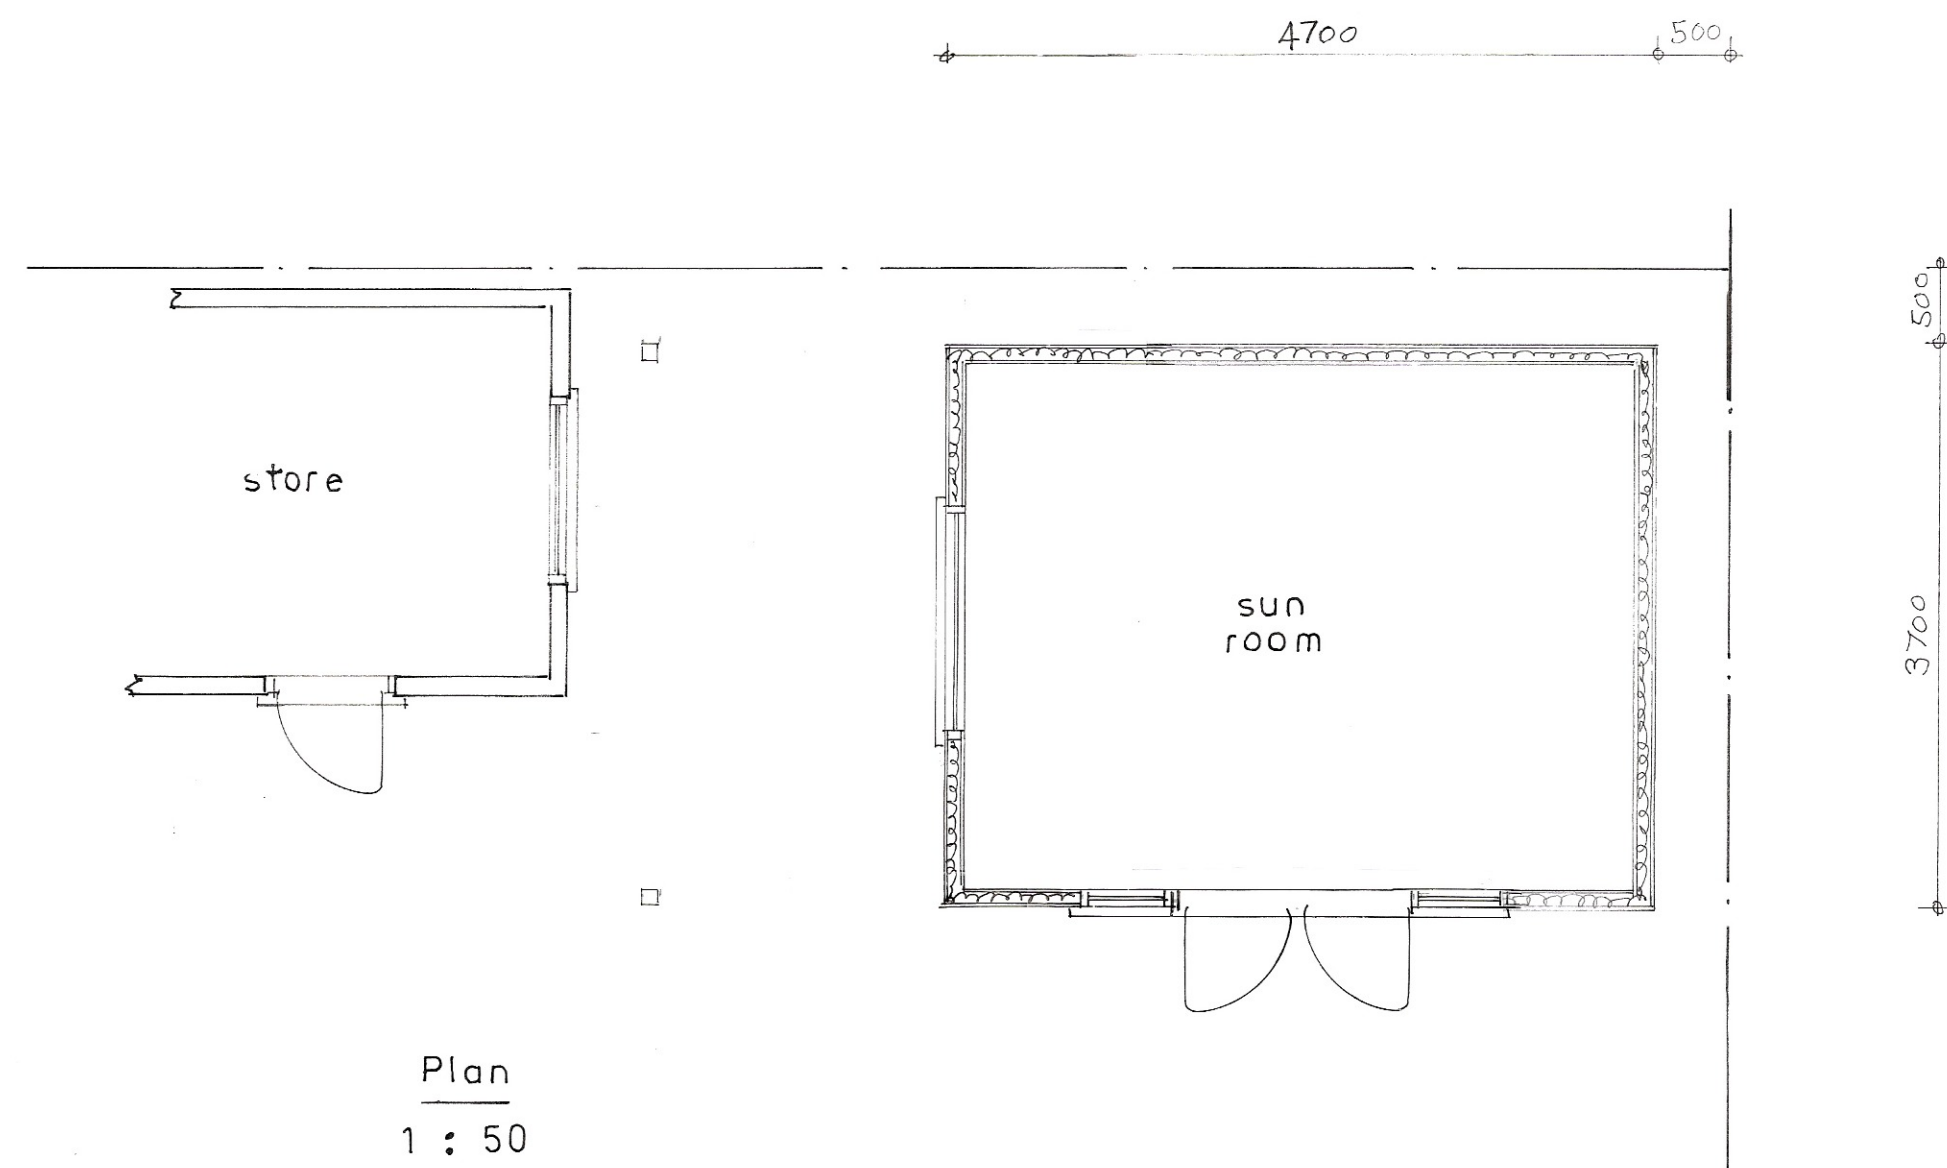


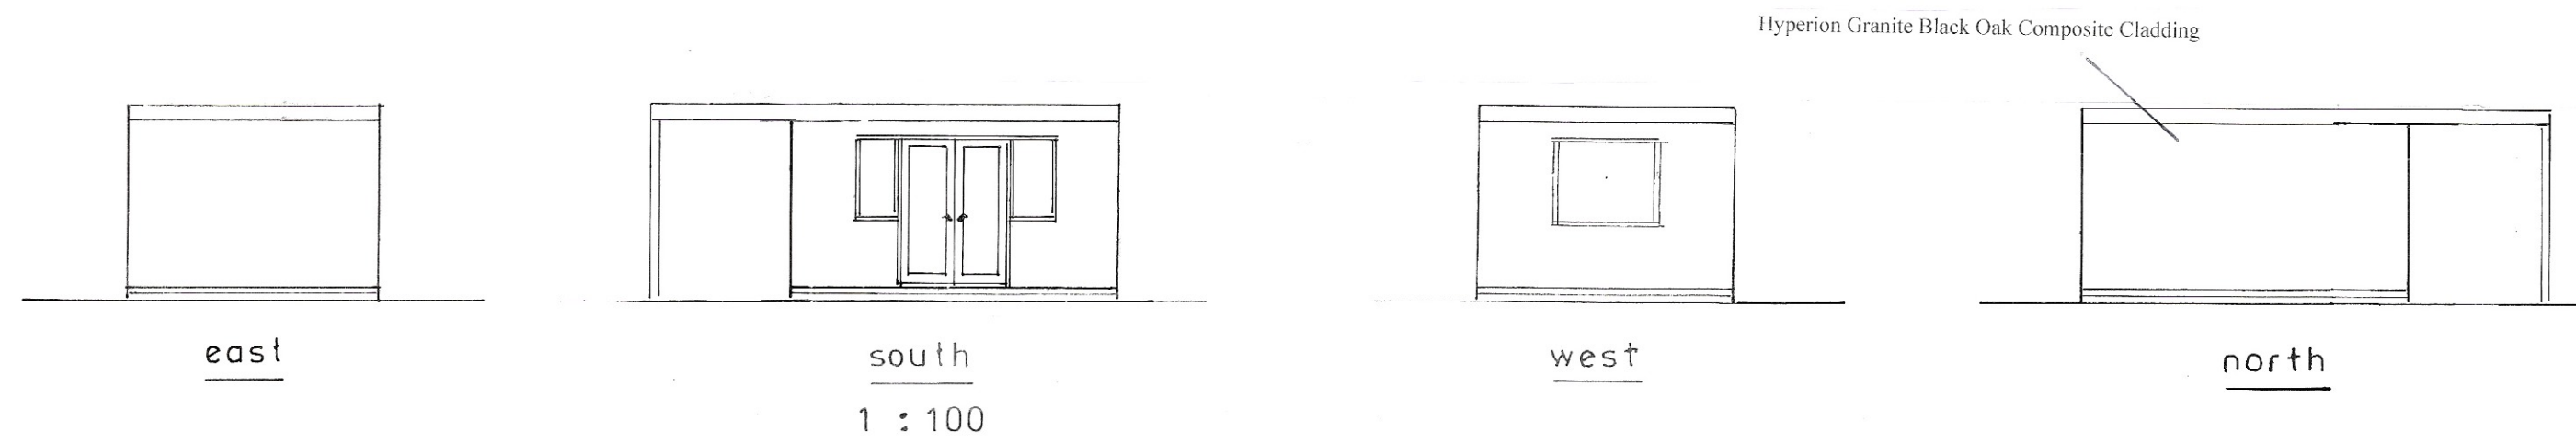

Proposed

PROPOSED DETACHED OUTBUILDING AT 28, GREENWAYS, PAGHAM
FOR MR. & MRS. T. HARRIS.

sheet 3 of 4

Bryan Butcher
Rainbow Cottage
Nyetimber Lane
Bognor Regis PO21 3JX
01243 266871
07973 233442
bryan.butcher@btinternet.com
www.bryanbutcher.com