




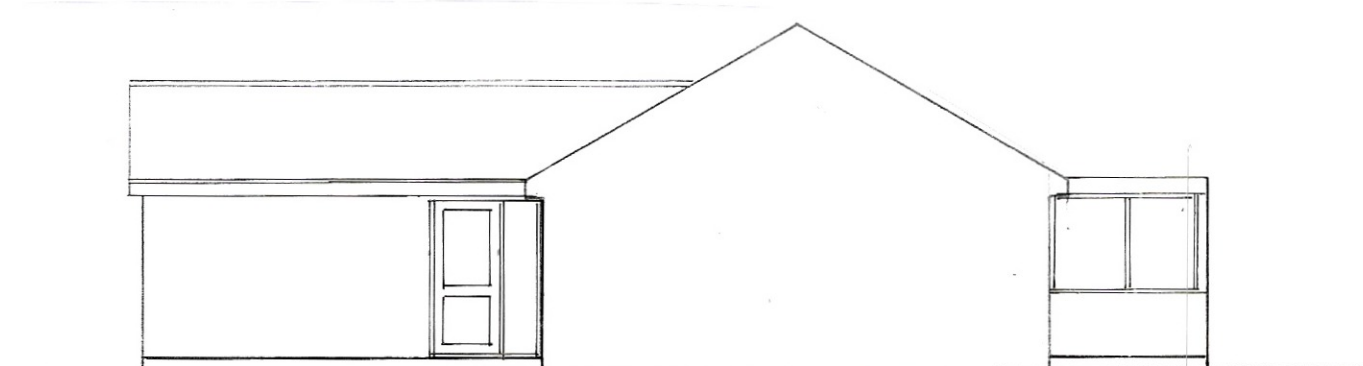


south

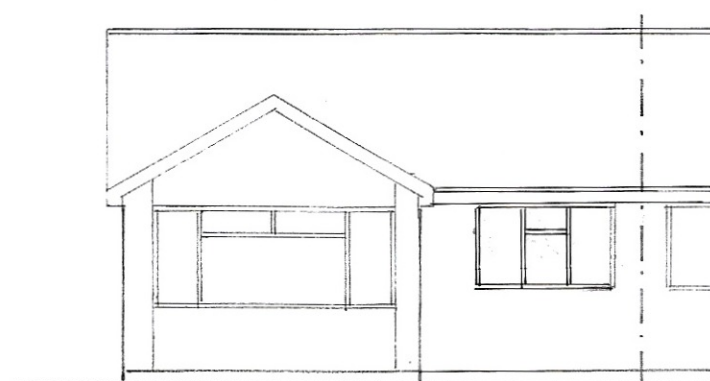


west
1 : 100

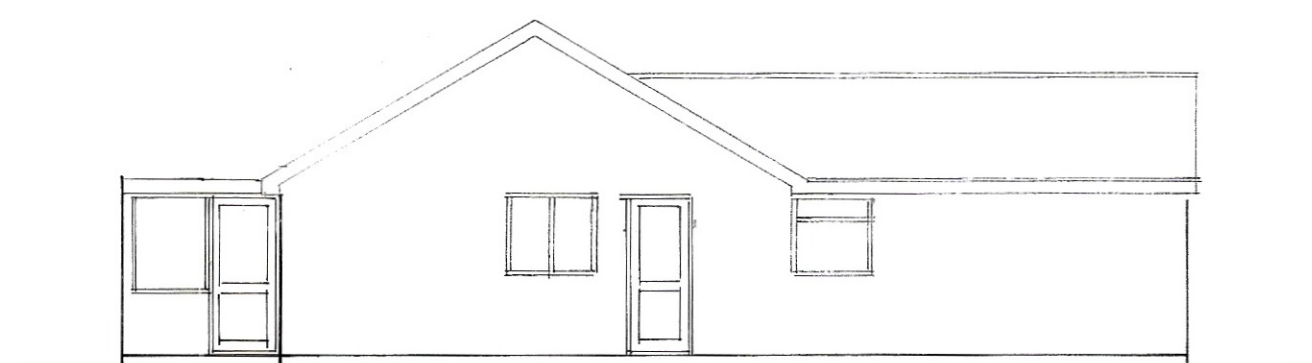


north

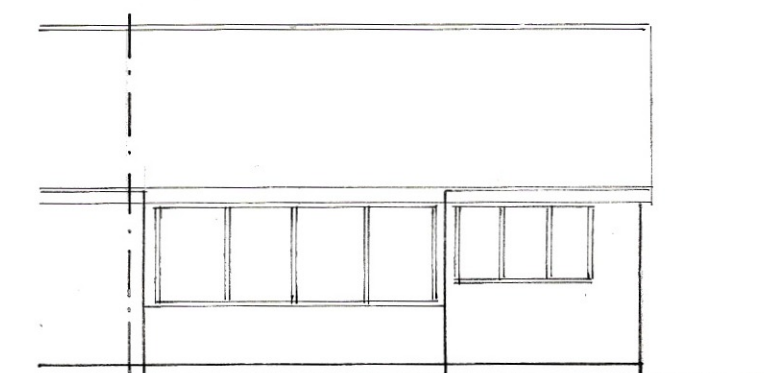


east

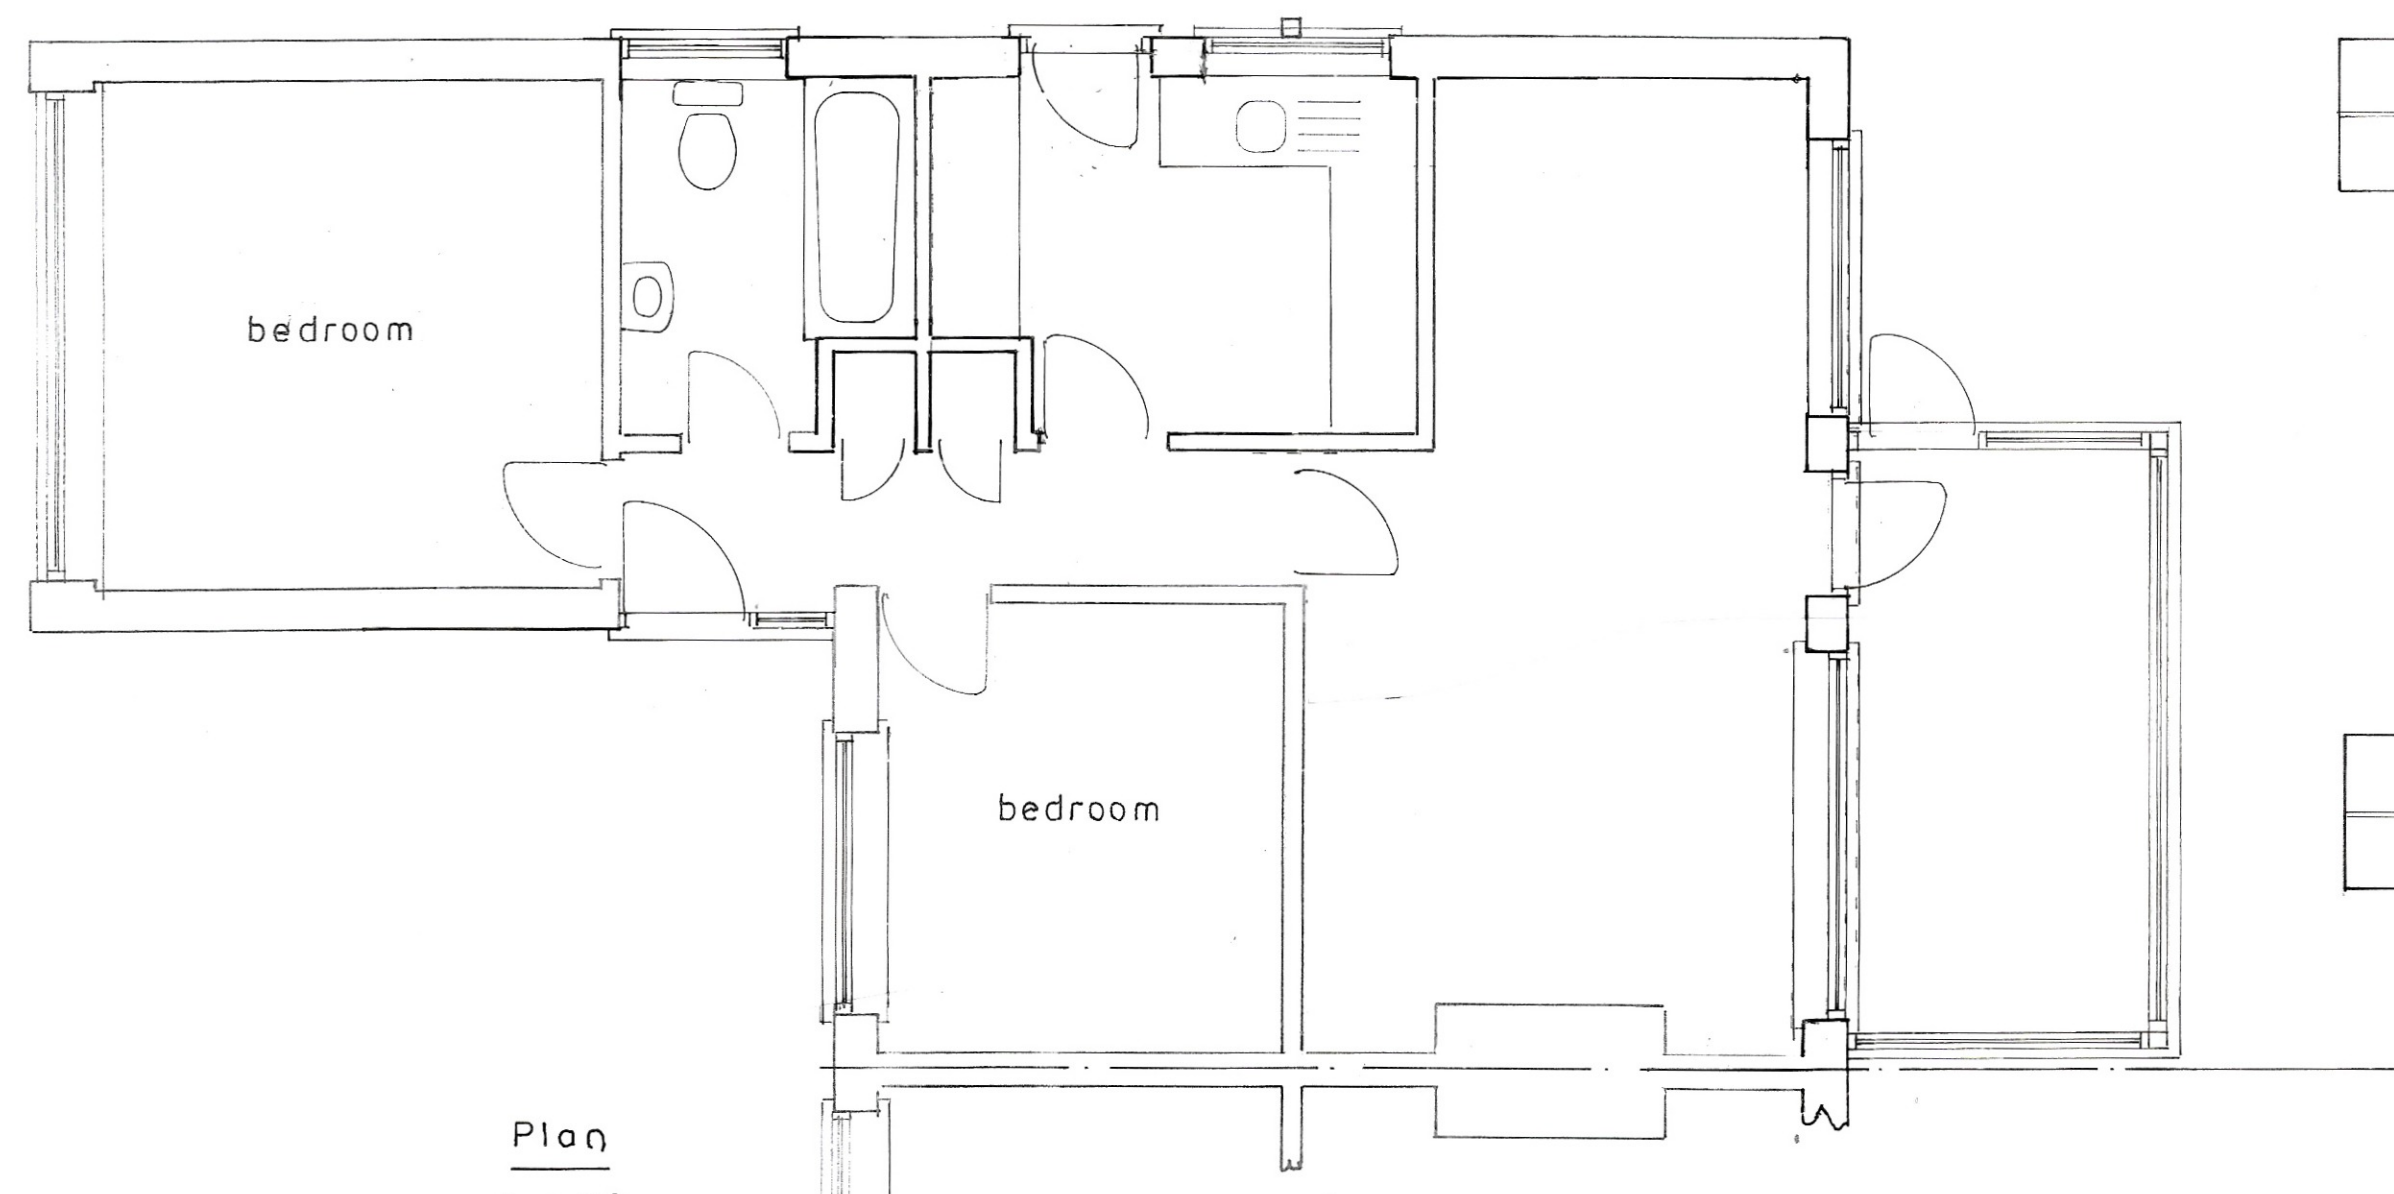

Plan
1 : 50

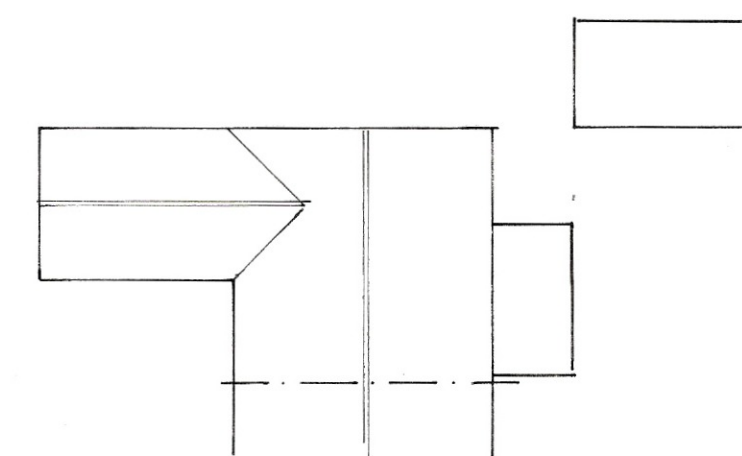

roof plan
1 : 200

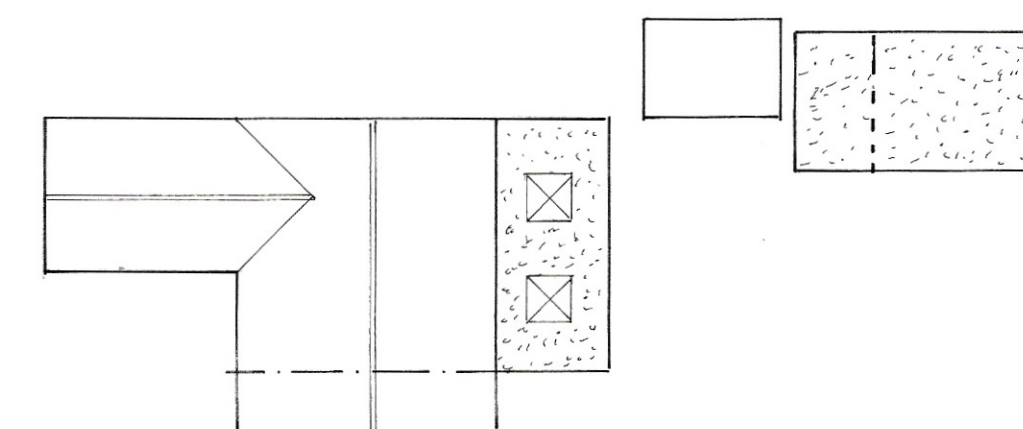

sheet 4

of 4

Existing

PROPOSED SINGLE STOREY EXTENSIONS AT 28, GREENWAYS, PAGHAM
FOR MR. & MRS. T. HARRIS.

Bryan Butcher
Rainbow Cottage
Nyetimber Lane
Bognor Regis PO21 3JX
01243 266871
07973 233442
bryan.butcher@btinternet.com
www.bryanbutcher.com