
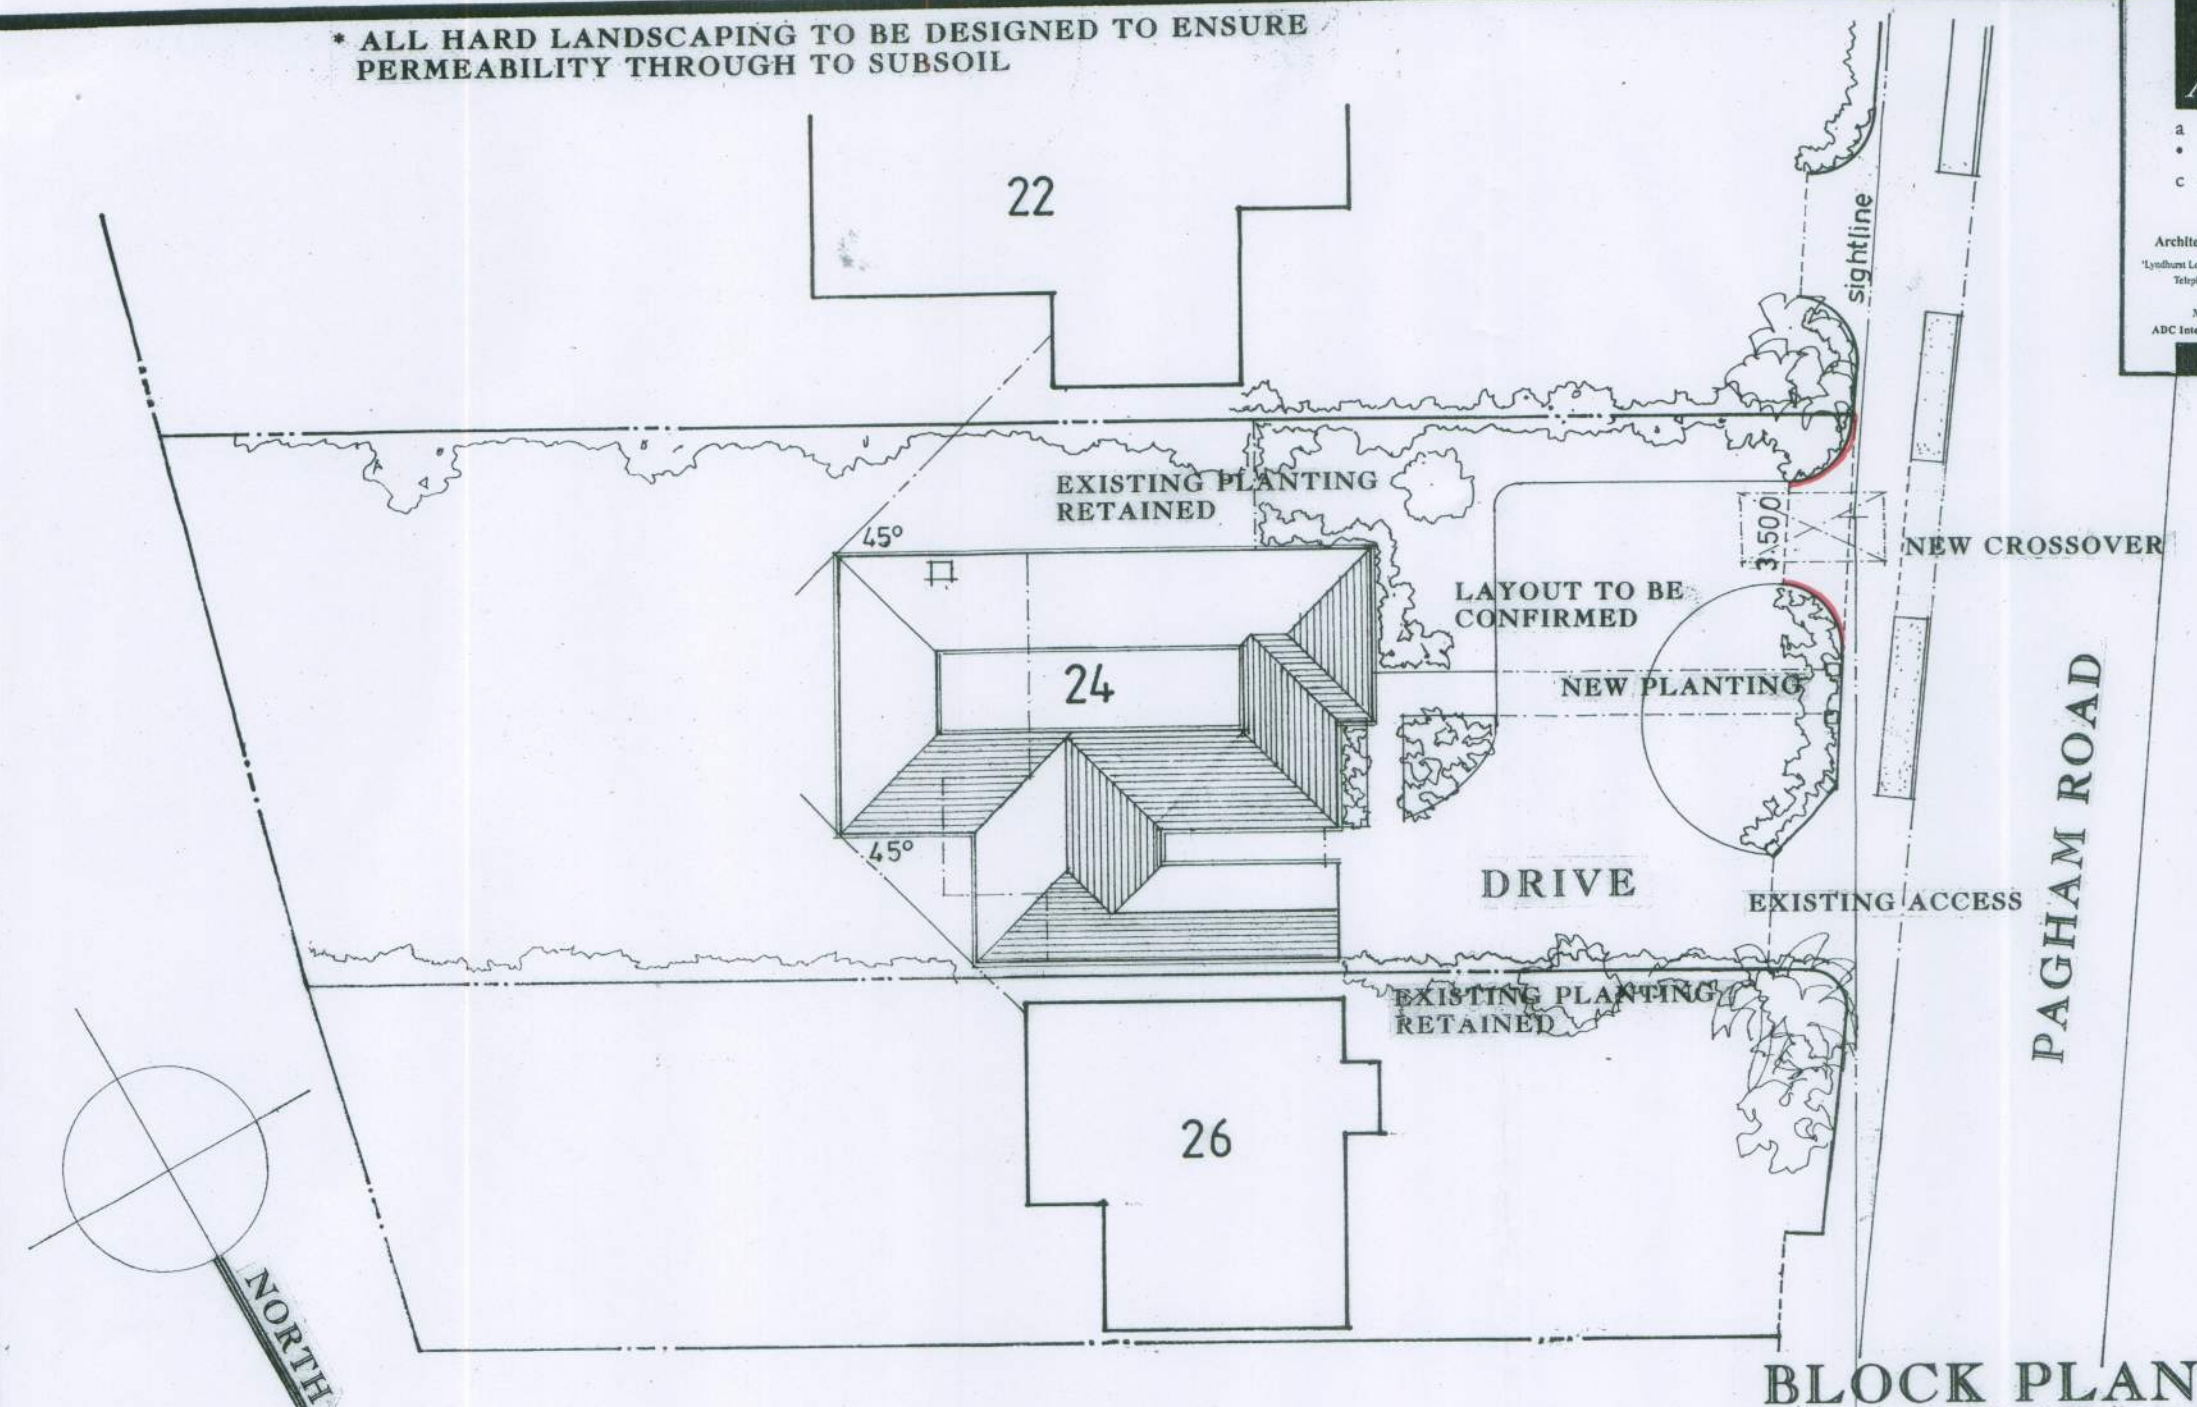


* ALL HARD LANDSCAPING TO BE DESIGNED TO ENSURE PERMEABILITY THROUGH TO SUBSOIL

A D C
analysis
design
consultants

Architects: Planning & Landscape Consultants
"Lyndhurst Lodge", 41 Lyndhurst Road, Chichester, West Sussex PO19 7PE
Telephone: +44 (0) 1243 773990 Fax: +44 (0) 1243 536051
Email: info@pagham.com
Martin Hens Dip. Arch. (Kington) R.I.B.A.
ADC International Ltd : Registered in the UK No 2725940

24 PAGHAM ROAD
PAGHAM
MR. & MRS. CASS
NEW DRIVE/ROOF PLAN
1:100 / 1:250
3207.O1 PL12

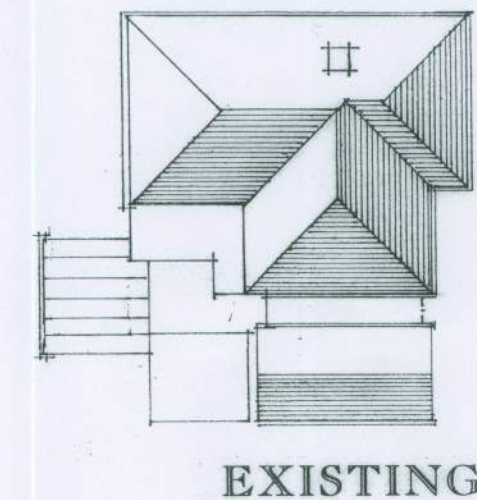

MATERIALS:
WALLS: MATCHING FACING BRICKWORK
DRIVE: BLOCK PAVIOURS

