

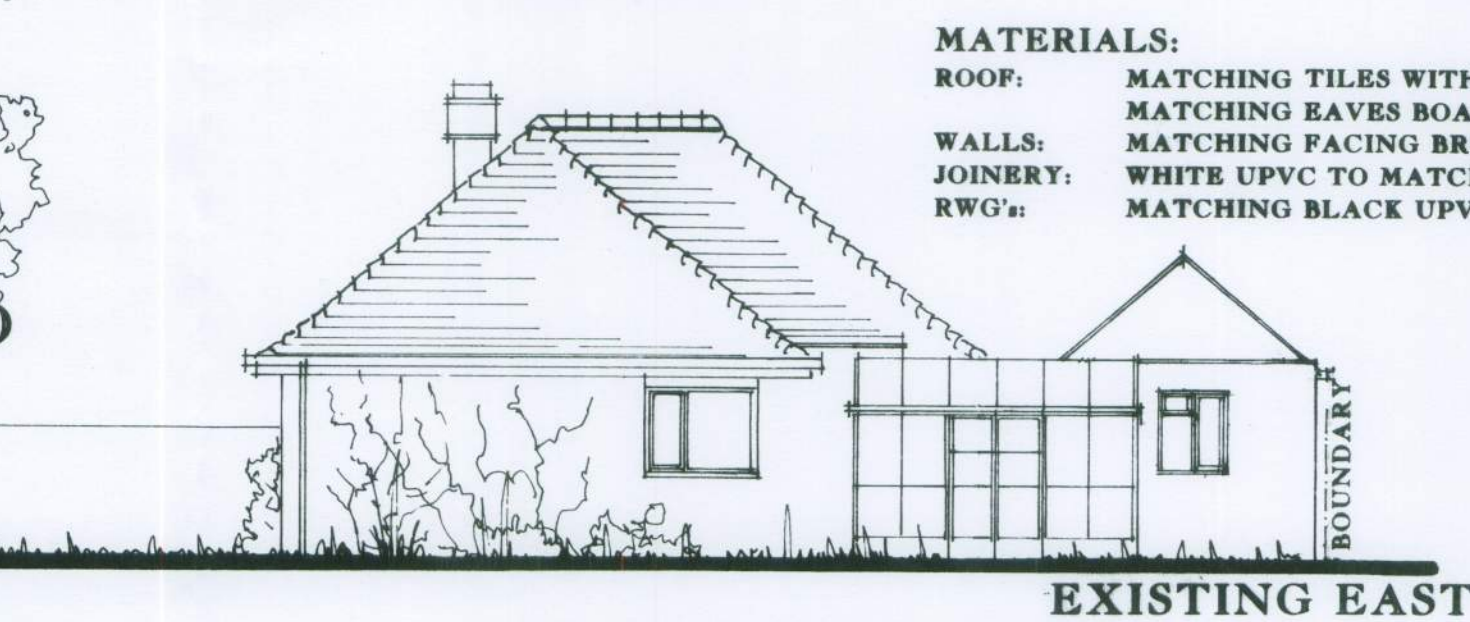
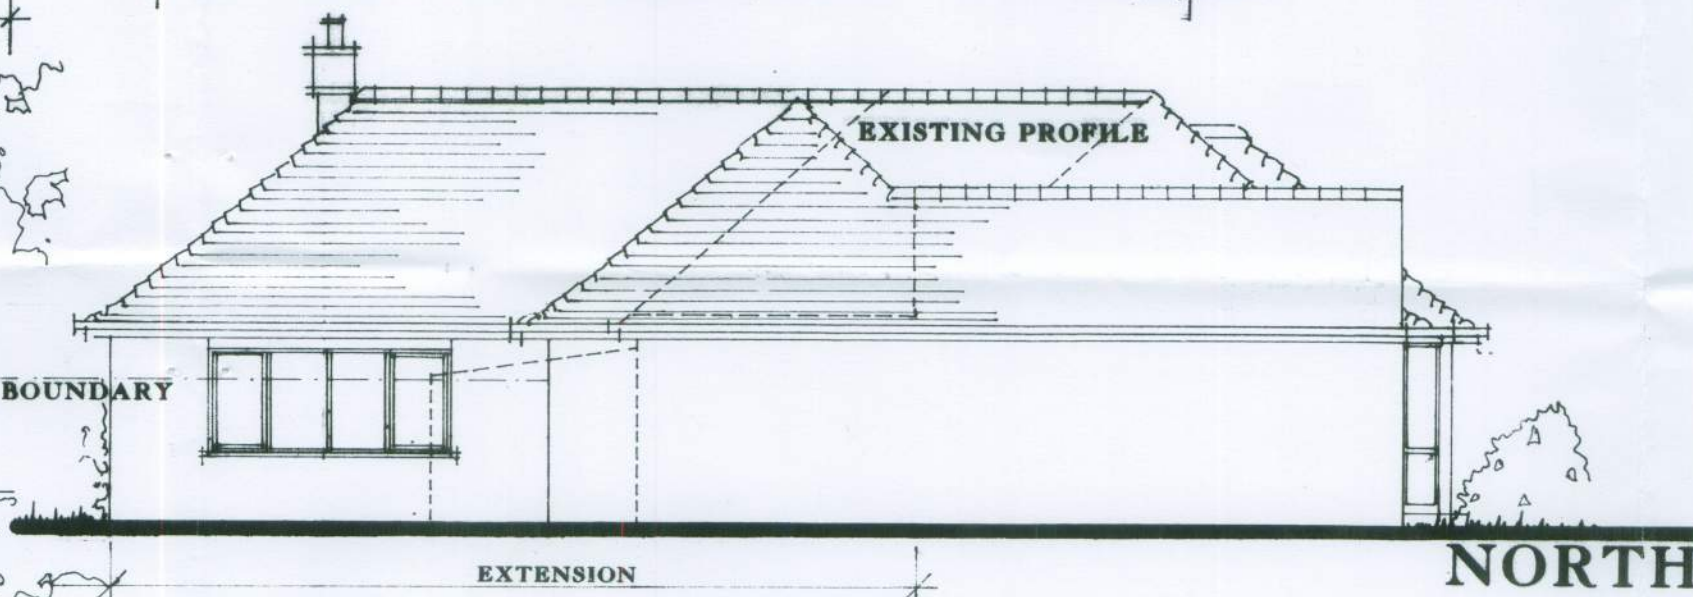
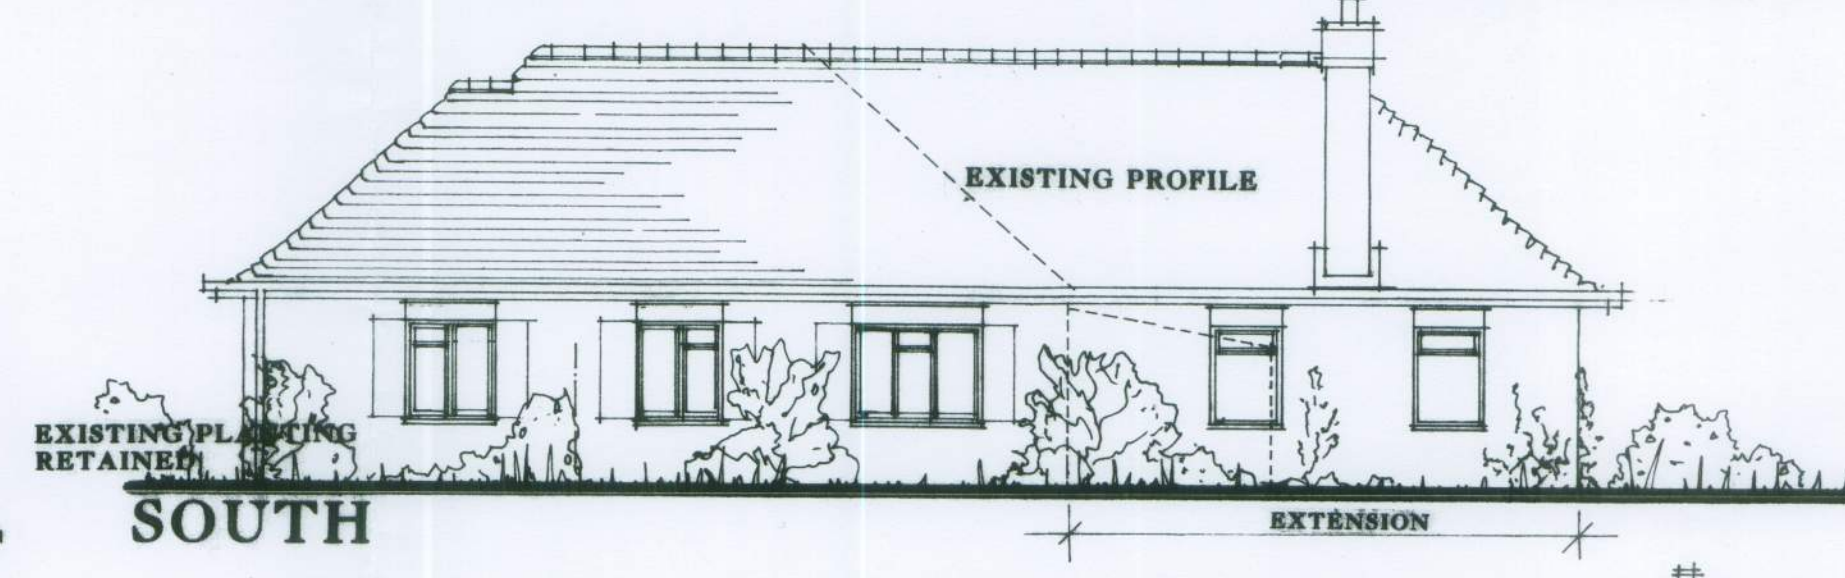
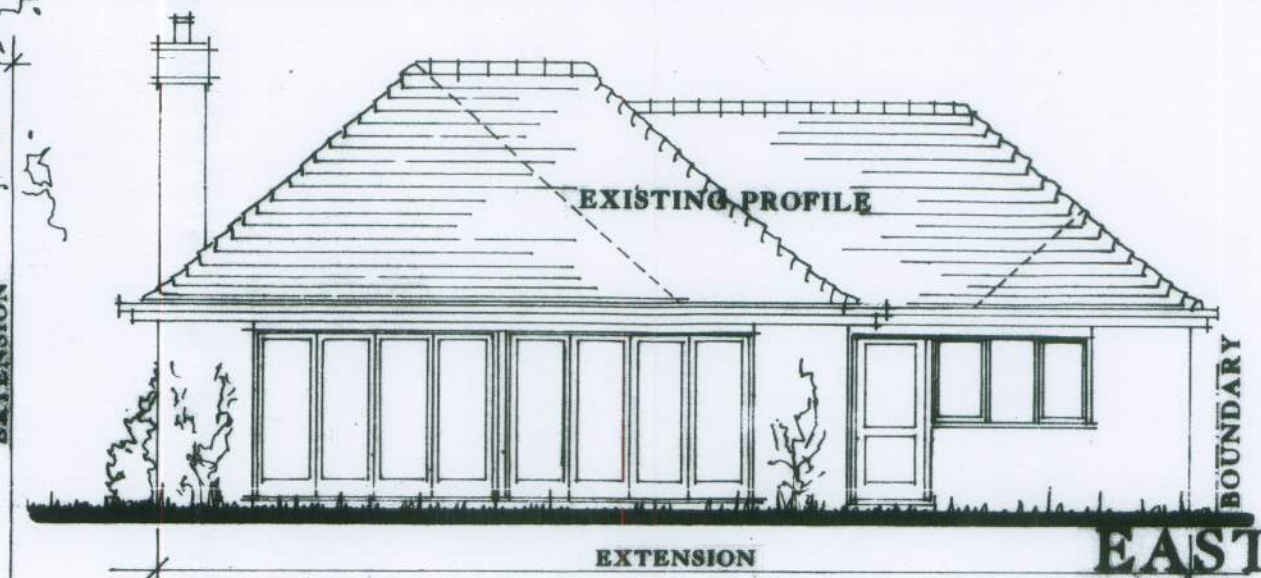



* NEW WALLS & WORK SHOWN HATCHED

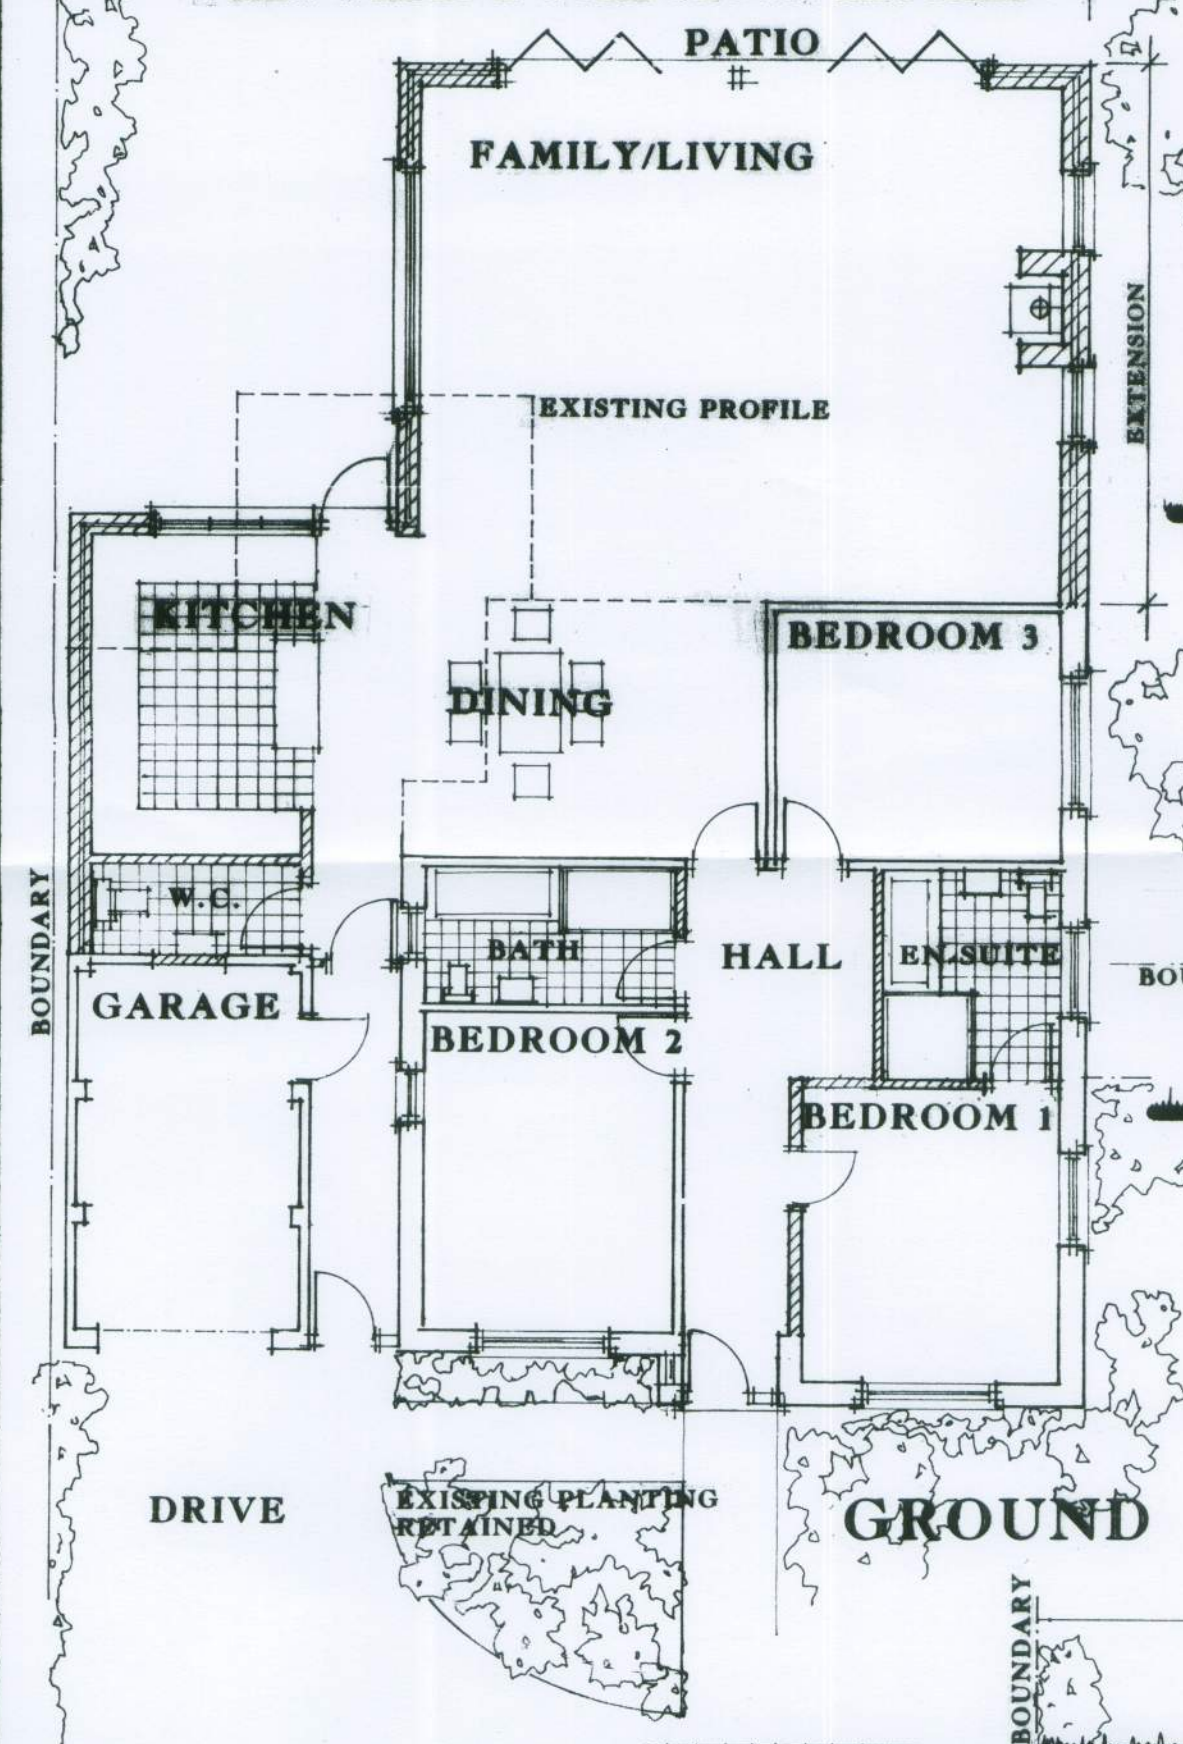


MATERIALS:
ROOF: MATCHING TILES WITH CLAY RIDGE TILES.
 MATCHING EAVES BOARDING.
WALLS: MATCHING FACING BRICKS TO WALLS & CHIMNEY.
JOINERY: WHITE UPVC TO MATCHING DETAILS
RWG's: MATCHING BLACK UPVC.

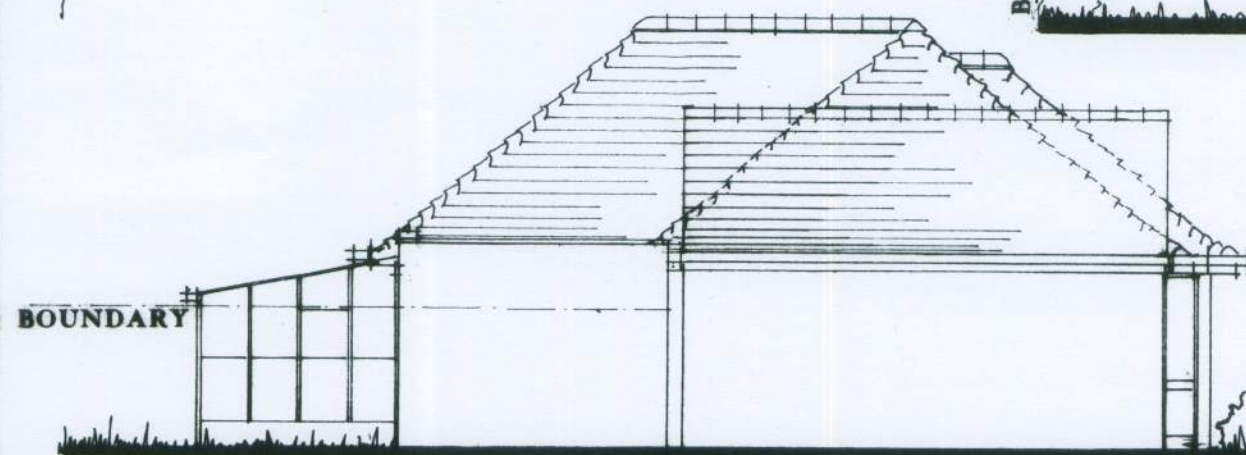


EXISTING NORTH

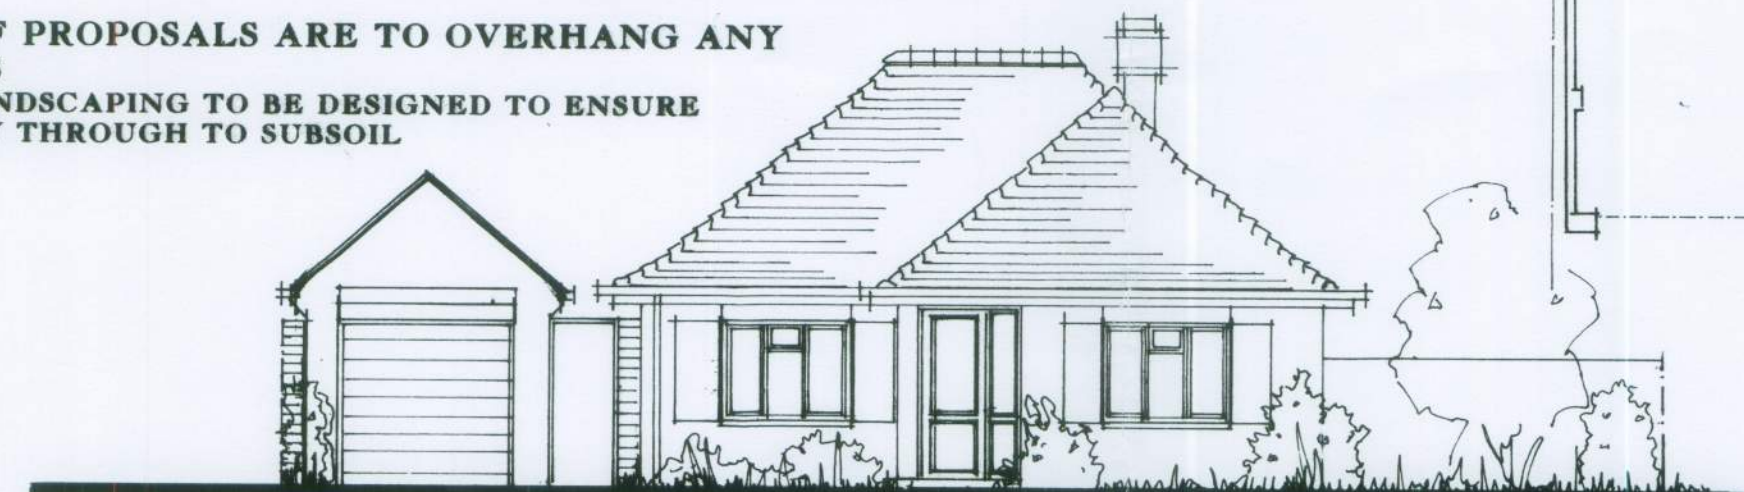


EXISTING WEST

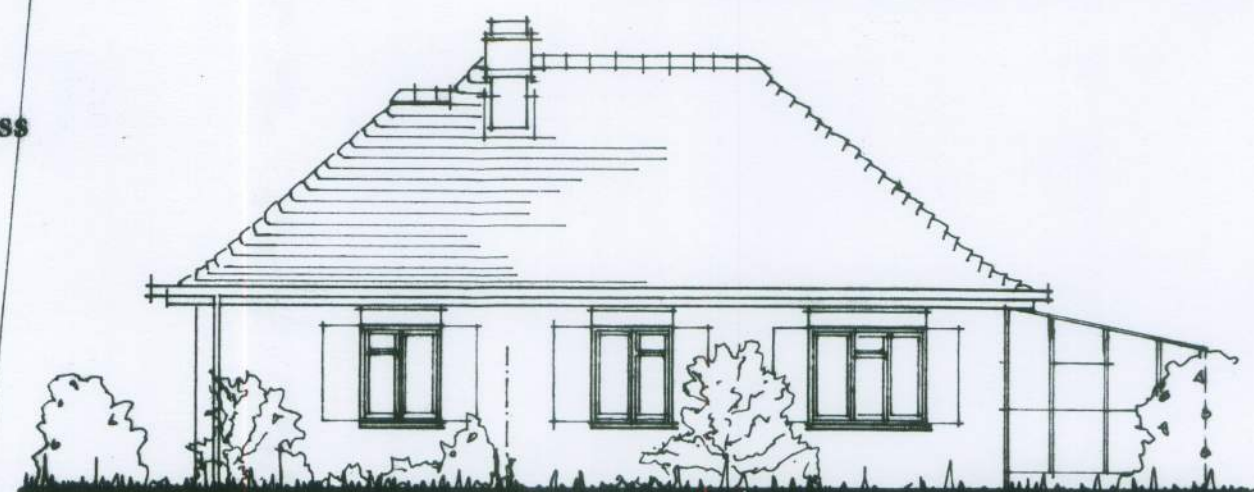

EXISTING SOUTH

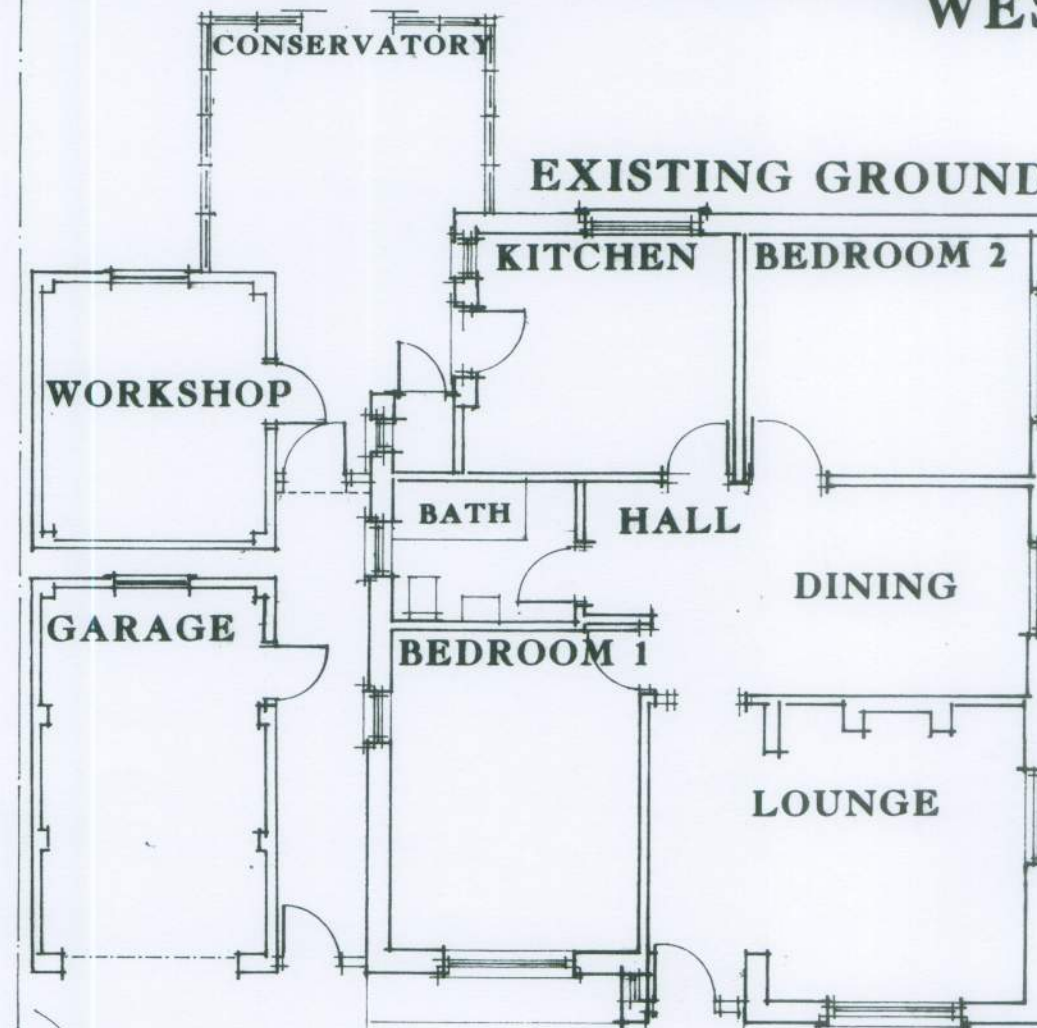

LOCATION PLAN

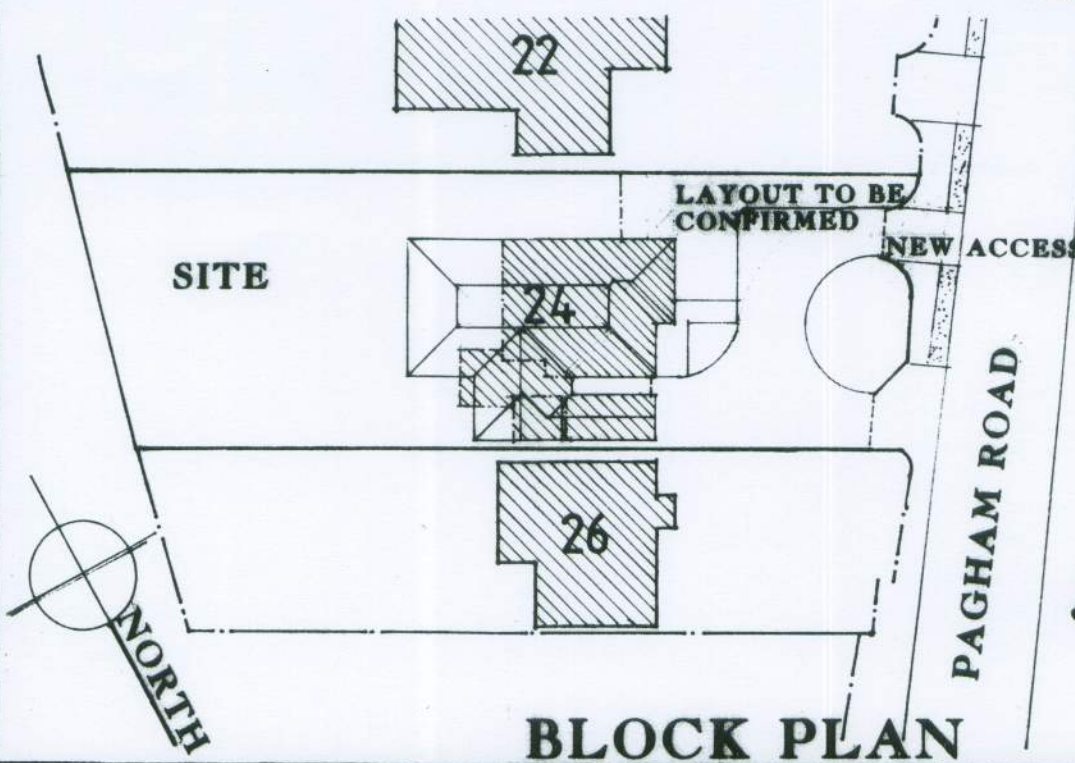

BLOCK PLAN

A D C
 analysis
 design
 consultants

Architects: Planning & Landscape Consultants
 1, London Lodge, 41 London Road, Chichester, West Sussex PO19 1TE
 Telephone: +44 (0) 1243 770000 Fax: +44 (0) 1243 770001
 Email: adc@adcplanning.com
 1, North Street, Brighton, East Sussex BN1 1AA
 ADC International Ltd. Registered in the UK No. 2729540

**24 PAGHAM ROAD
 PAGHAM
 MR. & MRS. CASS
 EXTENSION
 1:100 / 1:500 / 1:1250
 3207.01 PL11**

