


Site: 14 Mallard crescent, Pagham.

Client: Mr Nicholas Kavallierou

Project: garage conversion & rear extension

Planning Permission drawings

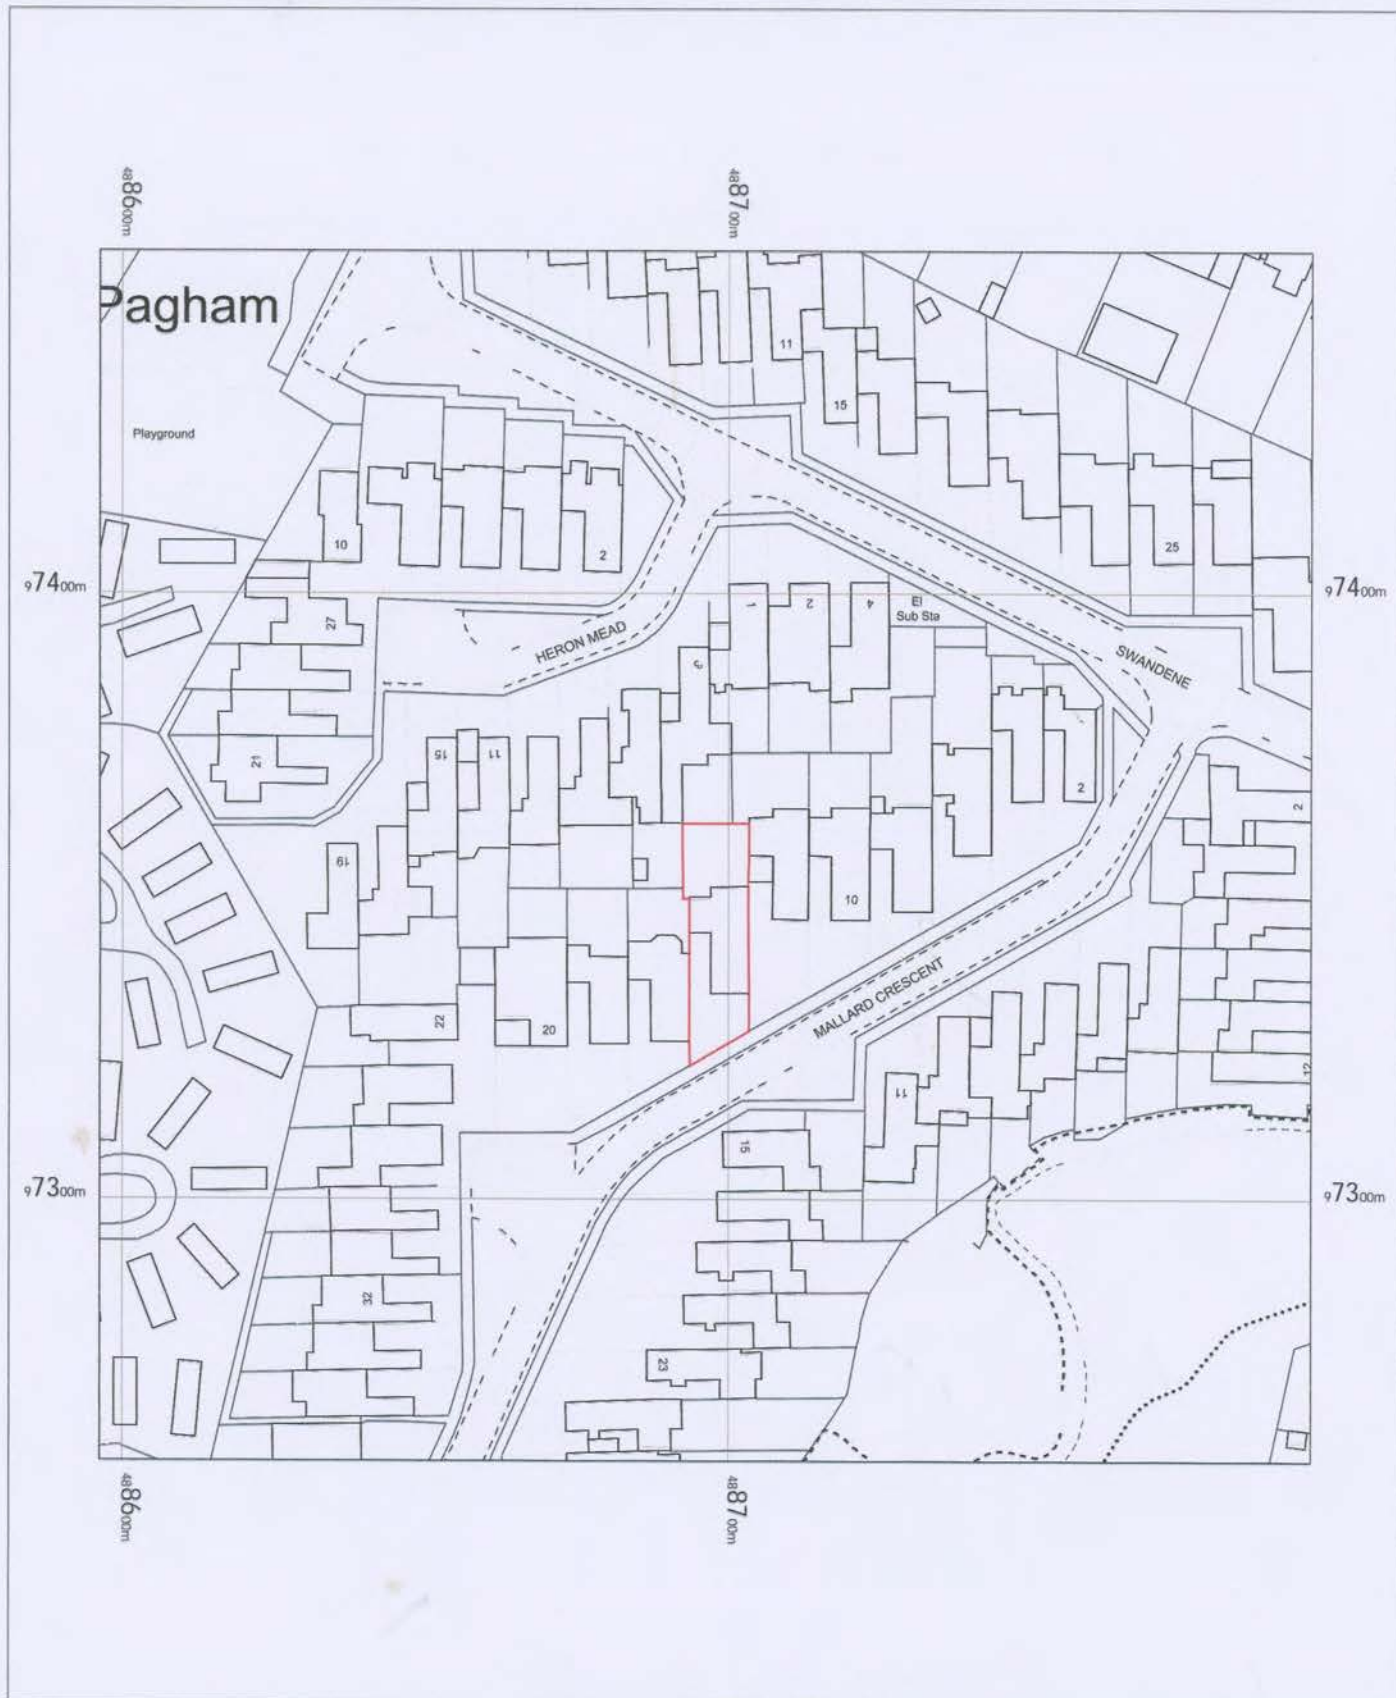


14 Mallard Crescent,
Bognor Regis,
Pagham,
West Sussex
PO21 4UU

OS MasterMap 1250/2500/10000 scale
Sunday, May 2, 2021, ID: CMMPM-00958924
www.myplanningmap.co.uk

1:1250 scale print at A4, Centre: 488696 E, 97357 N

©Crown Copyright Ordnance Survey. Licence no. 100019980



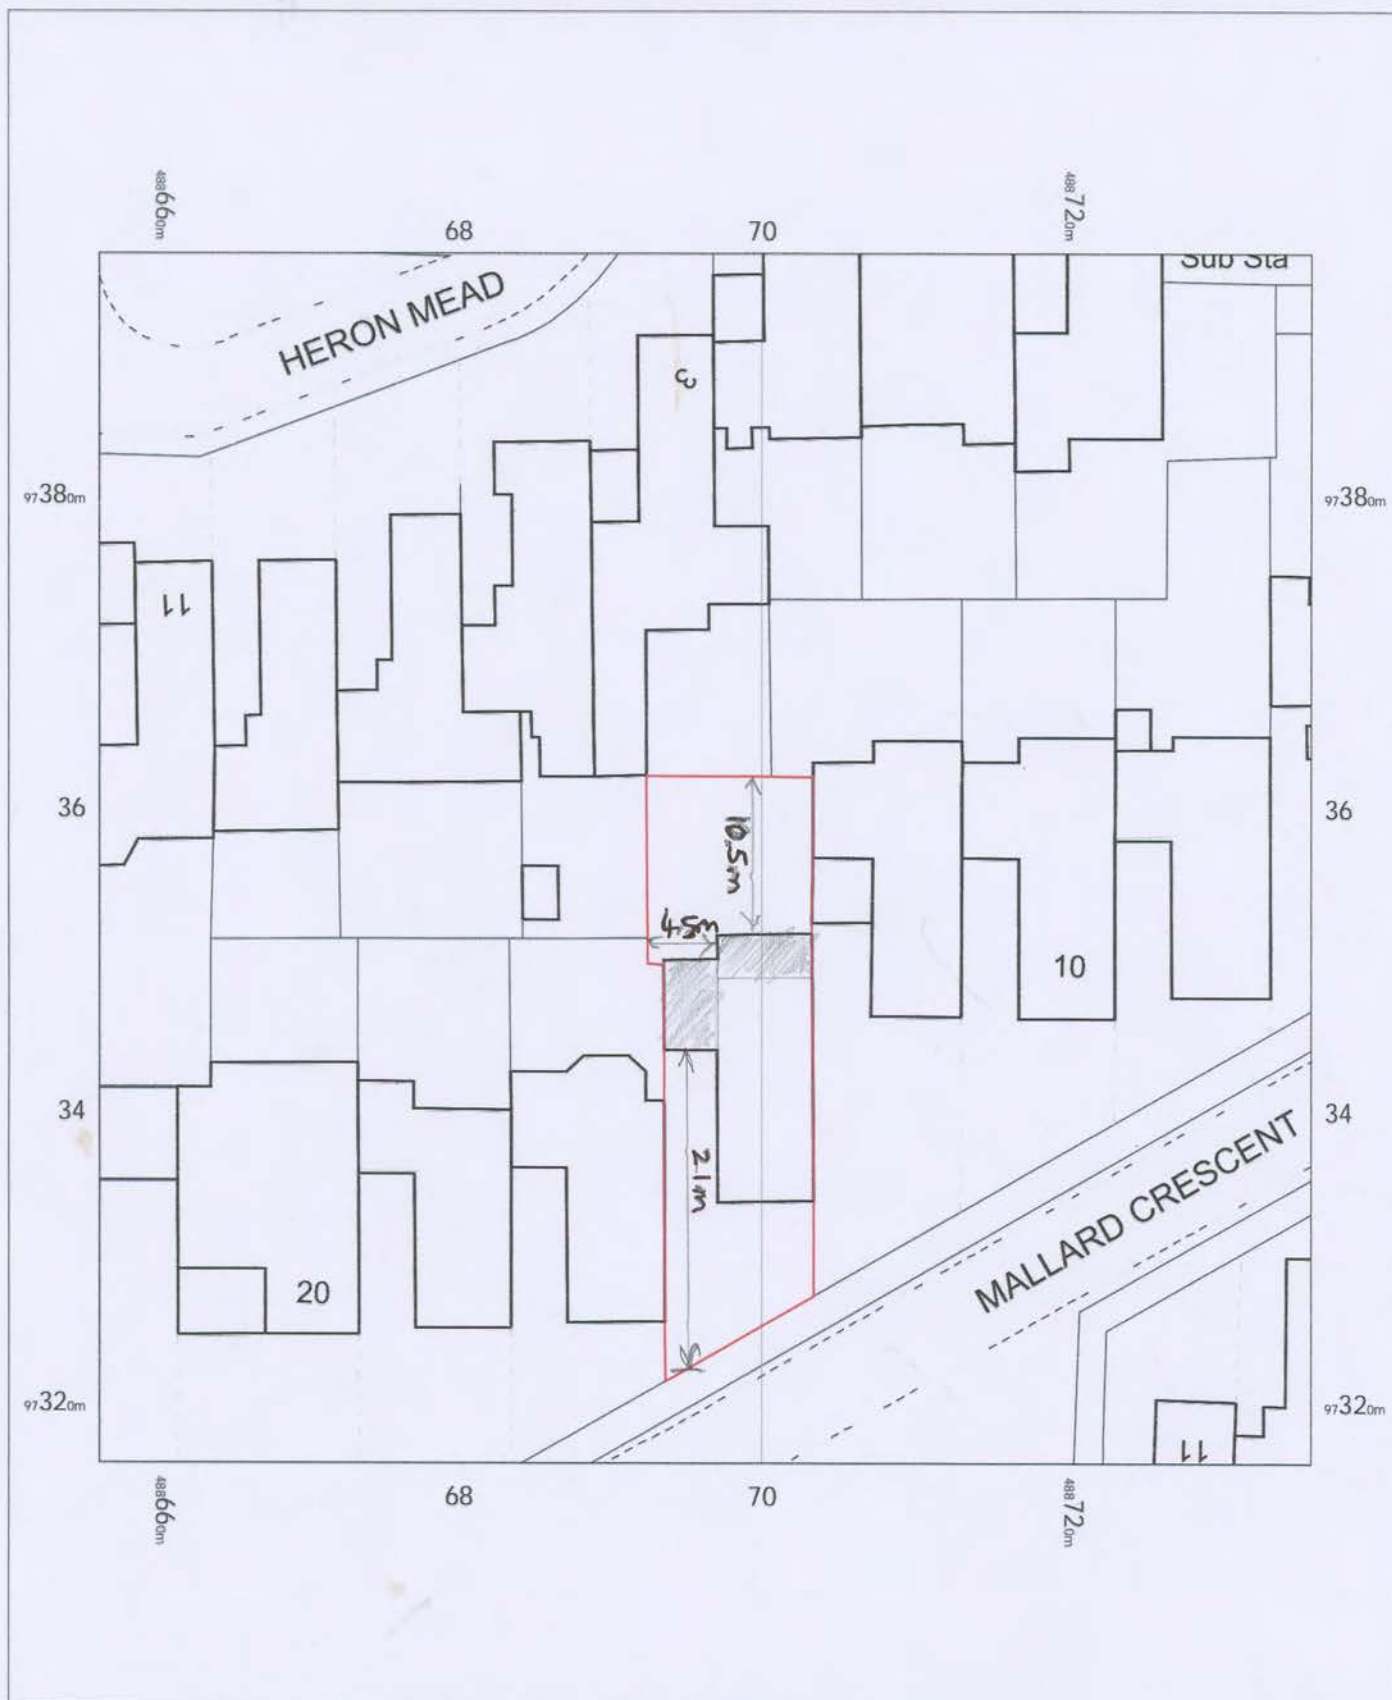


14 Mallard Crescent,
Bognor Regis,
Pagham,
West Sussex
PO21 4UU

OS MasterMap 1250/2500/10000 scale
Sunday, May 2, 2021, ID: CMMPM-00958923
www.myplanningmap.co.uk


1:500 scale print at A4, Centre: 488696 E, 97357 N

© Crown Copyright Ordnance Survey. Licence no. 100019980



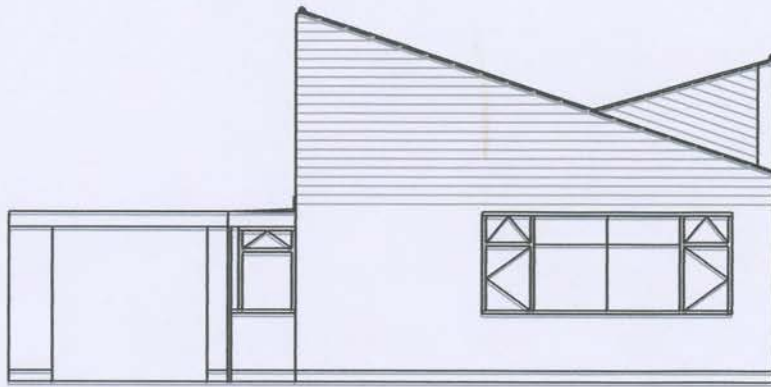


South Elevation

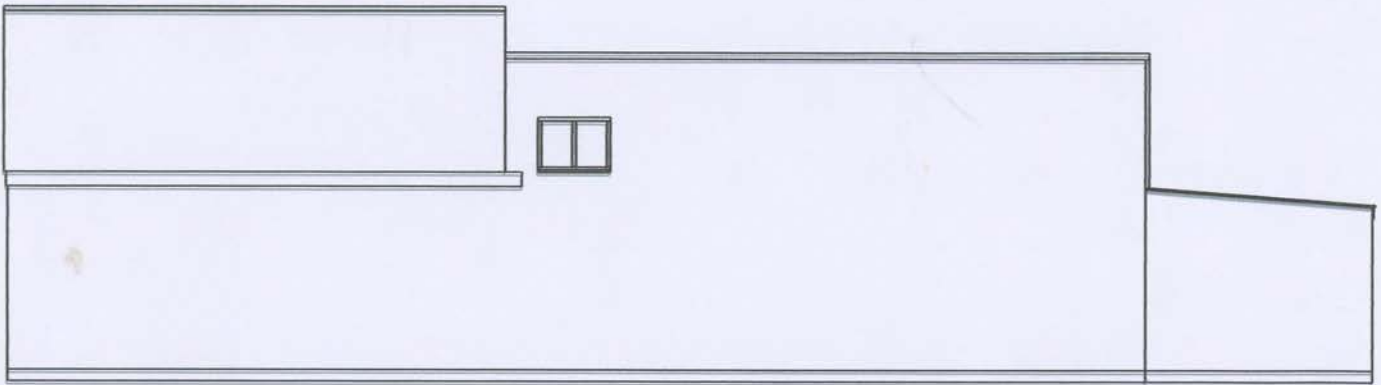


East Elevation




Title: Existing South & East Elevations
 Site: 14 Mallard crs
 Scale: 1:100 @ A4
 Dwg No: 001

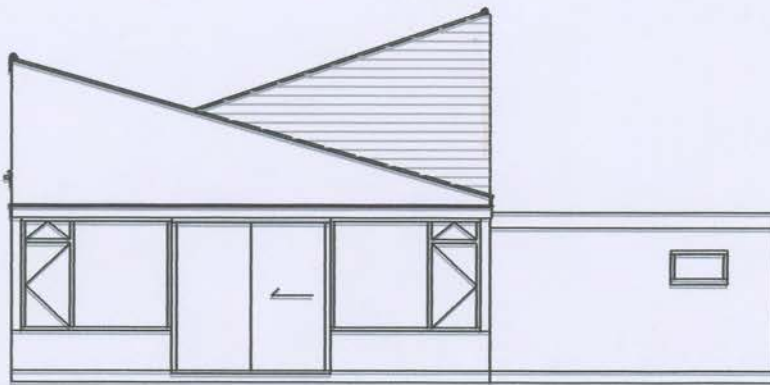

North Elevation

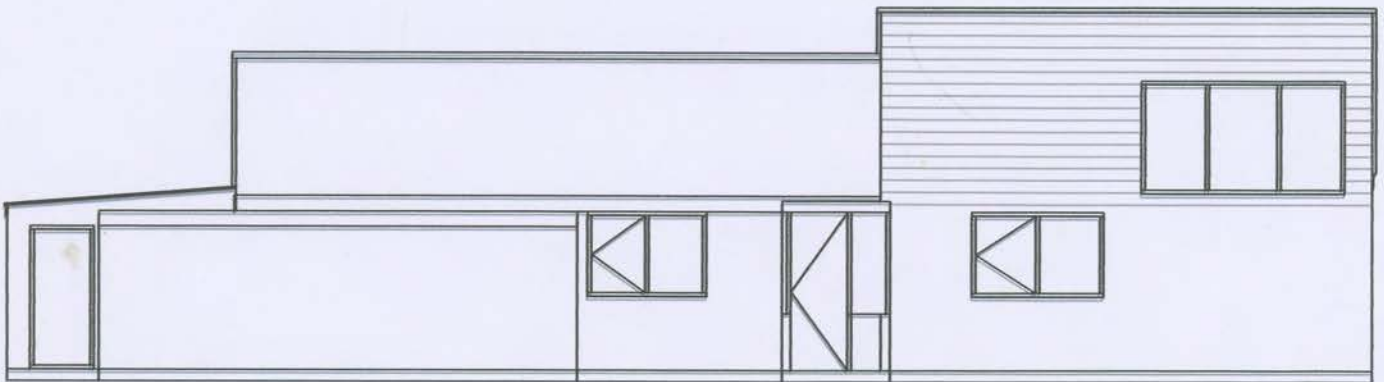


West Elevation

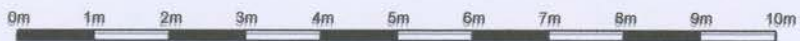

Title: Existing North & West Elevations
 Site: 14 Mallard crs
 Scale: 1:100 @ A4
 Dng No: 002

Boundary

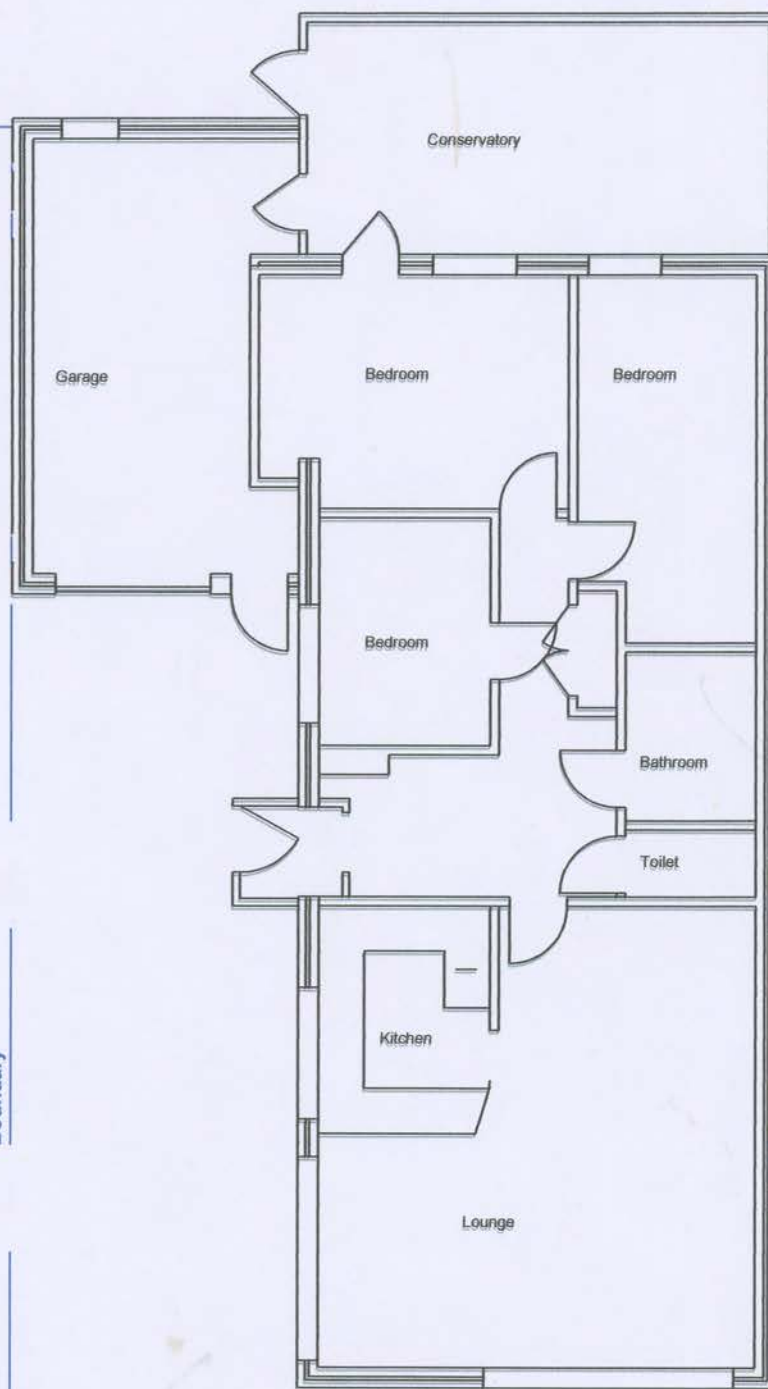


Boundary

Boundary


Floor Plan






Title: Existing Floor Plan
Site: 14 Mallard crs
Scale: 1:100 @ A4
Dng No: 003

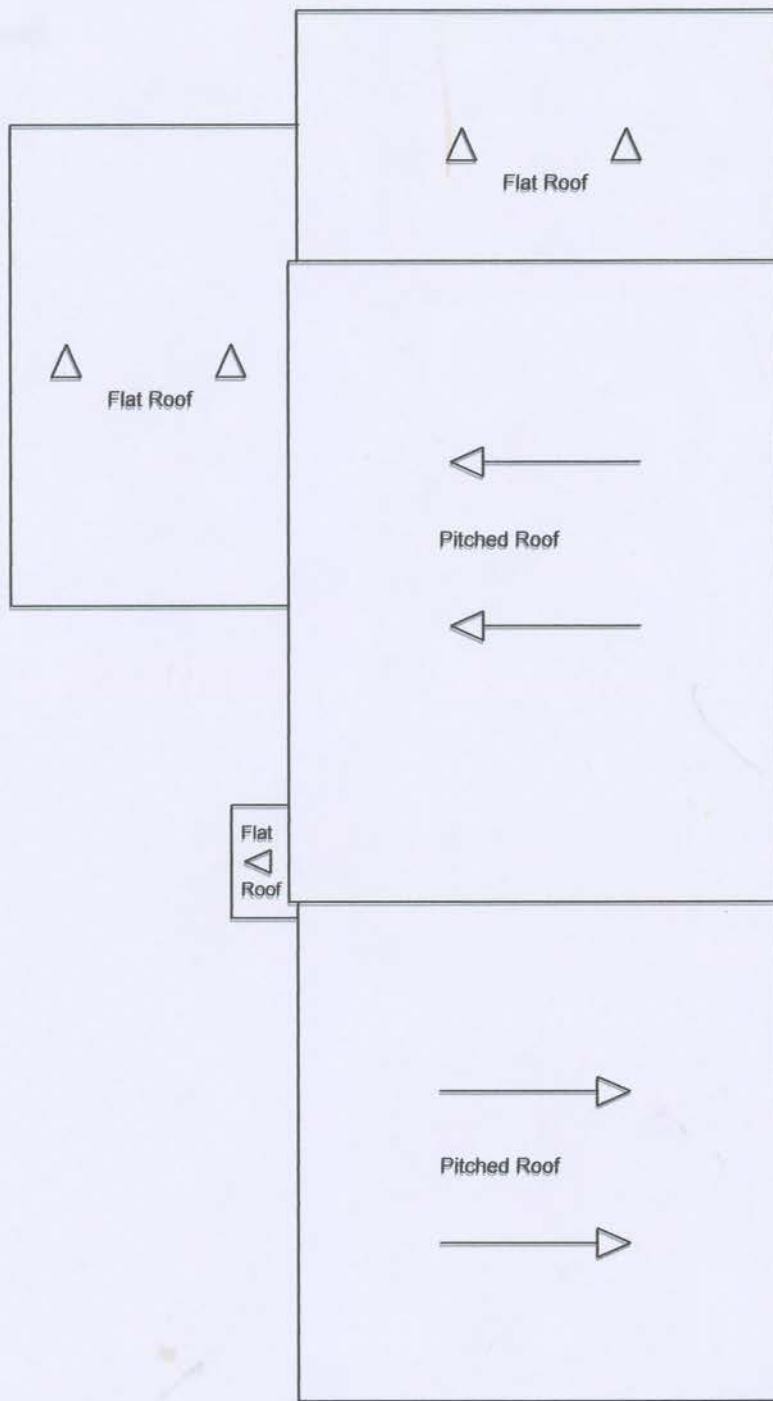




Floor Plan

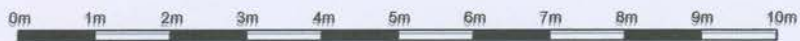



Title: Existing Roof Plan
 Site: 14 Mallard crs
 Scale: 1:100 @ A4
 Dng No: 003R

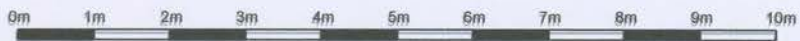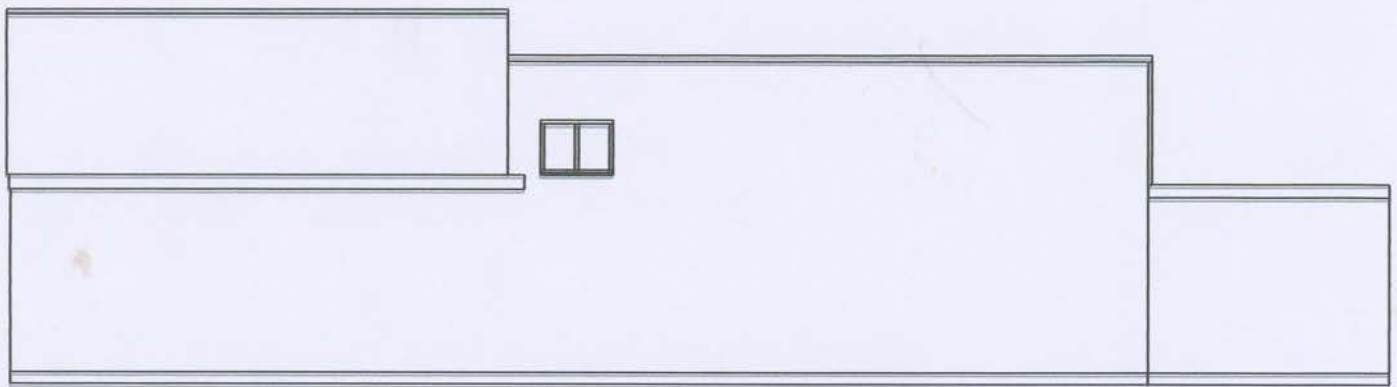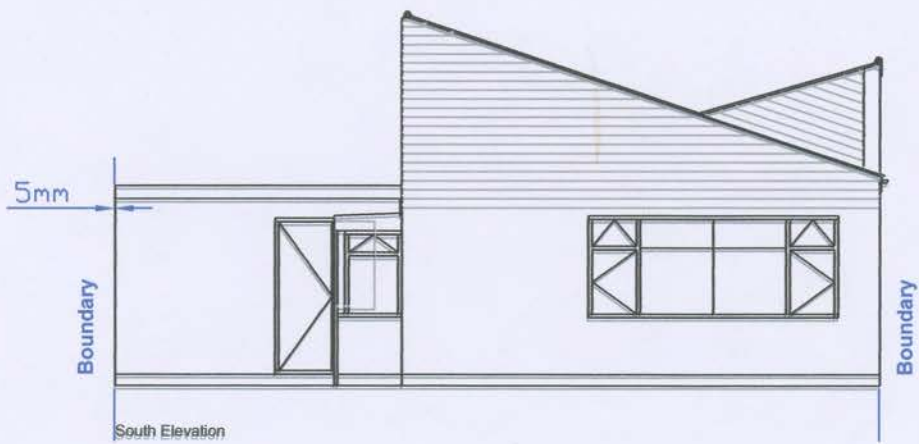


Title: Proposed South & East Elevations
 Site: 14 Mallard crs
 Scale: 1:100 @ A4
 Dwg No: 005

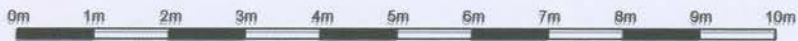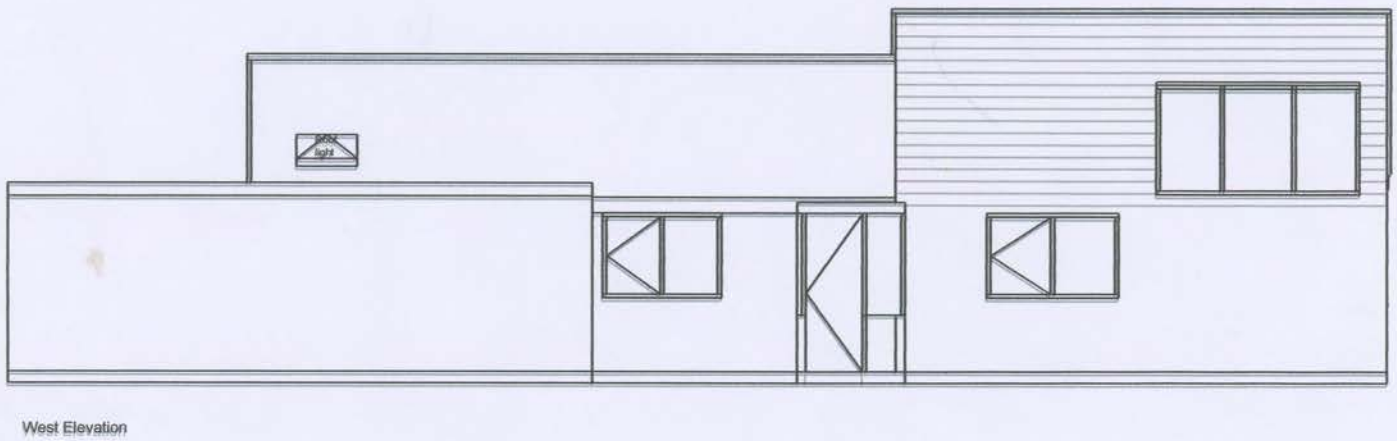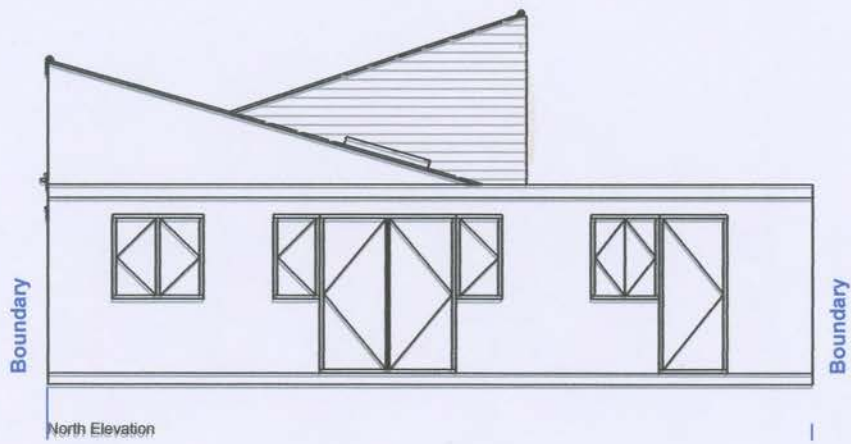


Title: Proposed North & West Elevations
 Site: 14 Mallard crs
 Scale: 1:100 @ A4
 Dng No: 006

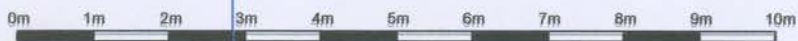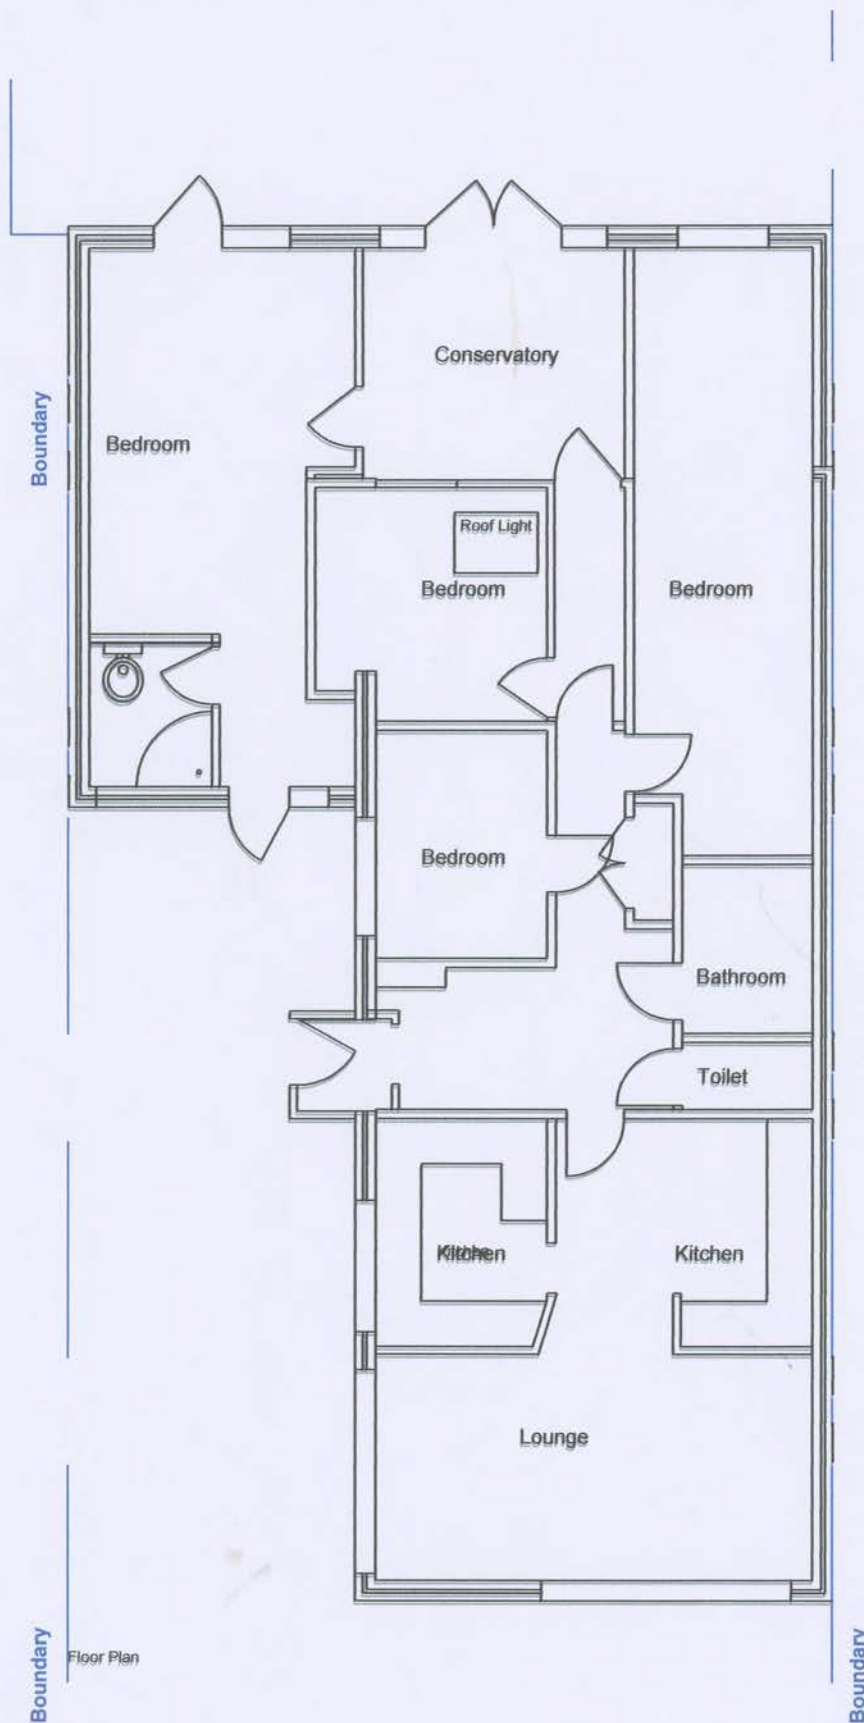

Title: Proposed Floor Plan
 Site: 14 Mallard cres
 Scale: 1:100 @ A4
 Dwg No: 007

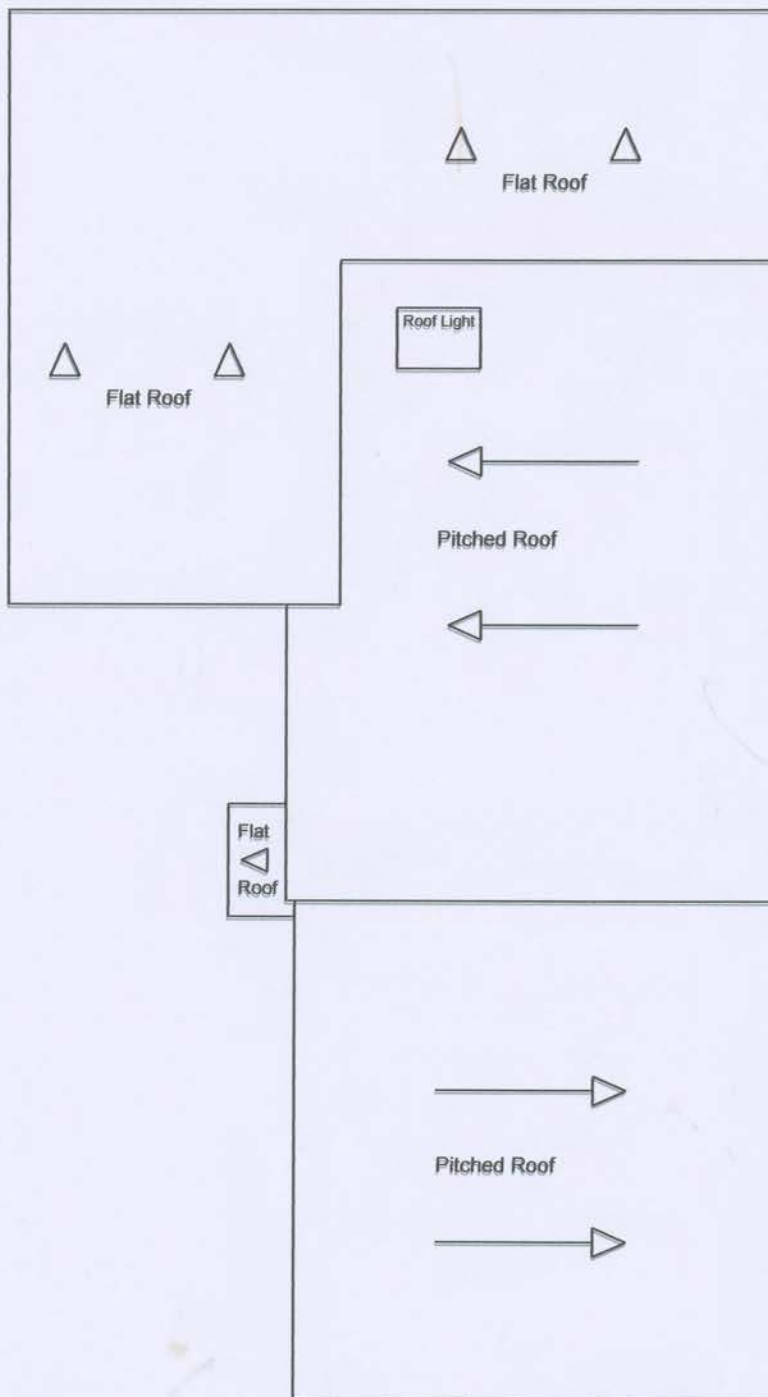

Floor Plan

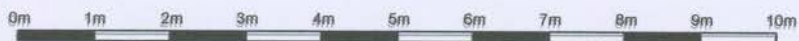

Title: Proposed Roof Plan
 Site: 14 Mallard crs
 Scale: 1:100 @ A4
 Dwg No: 008