


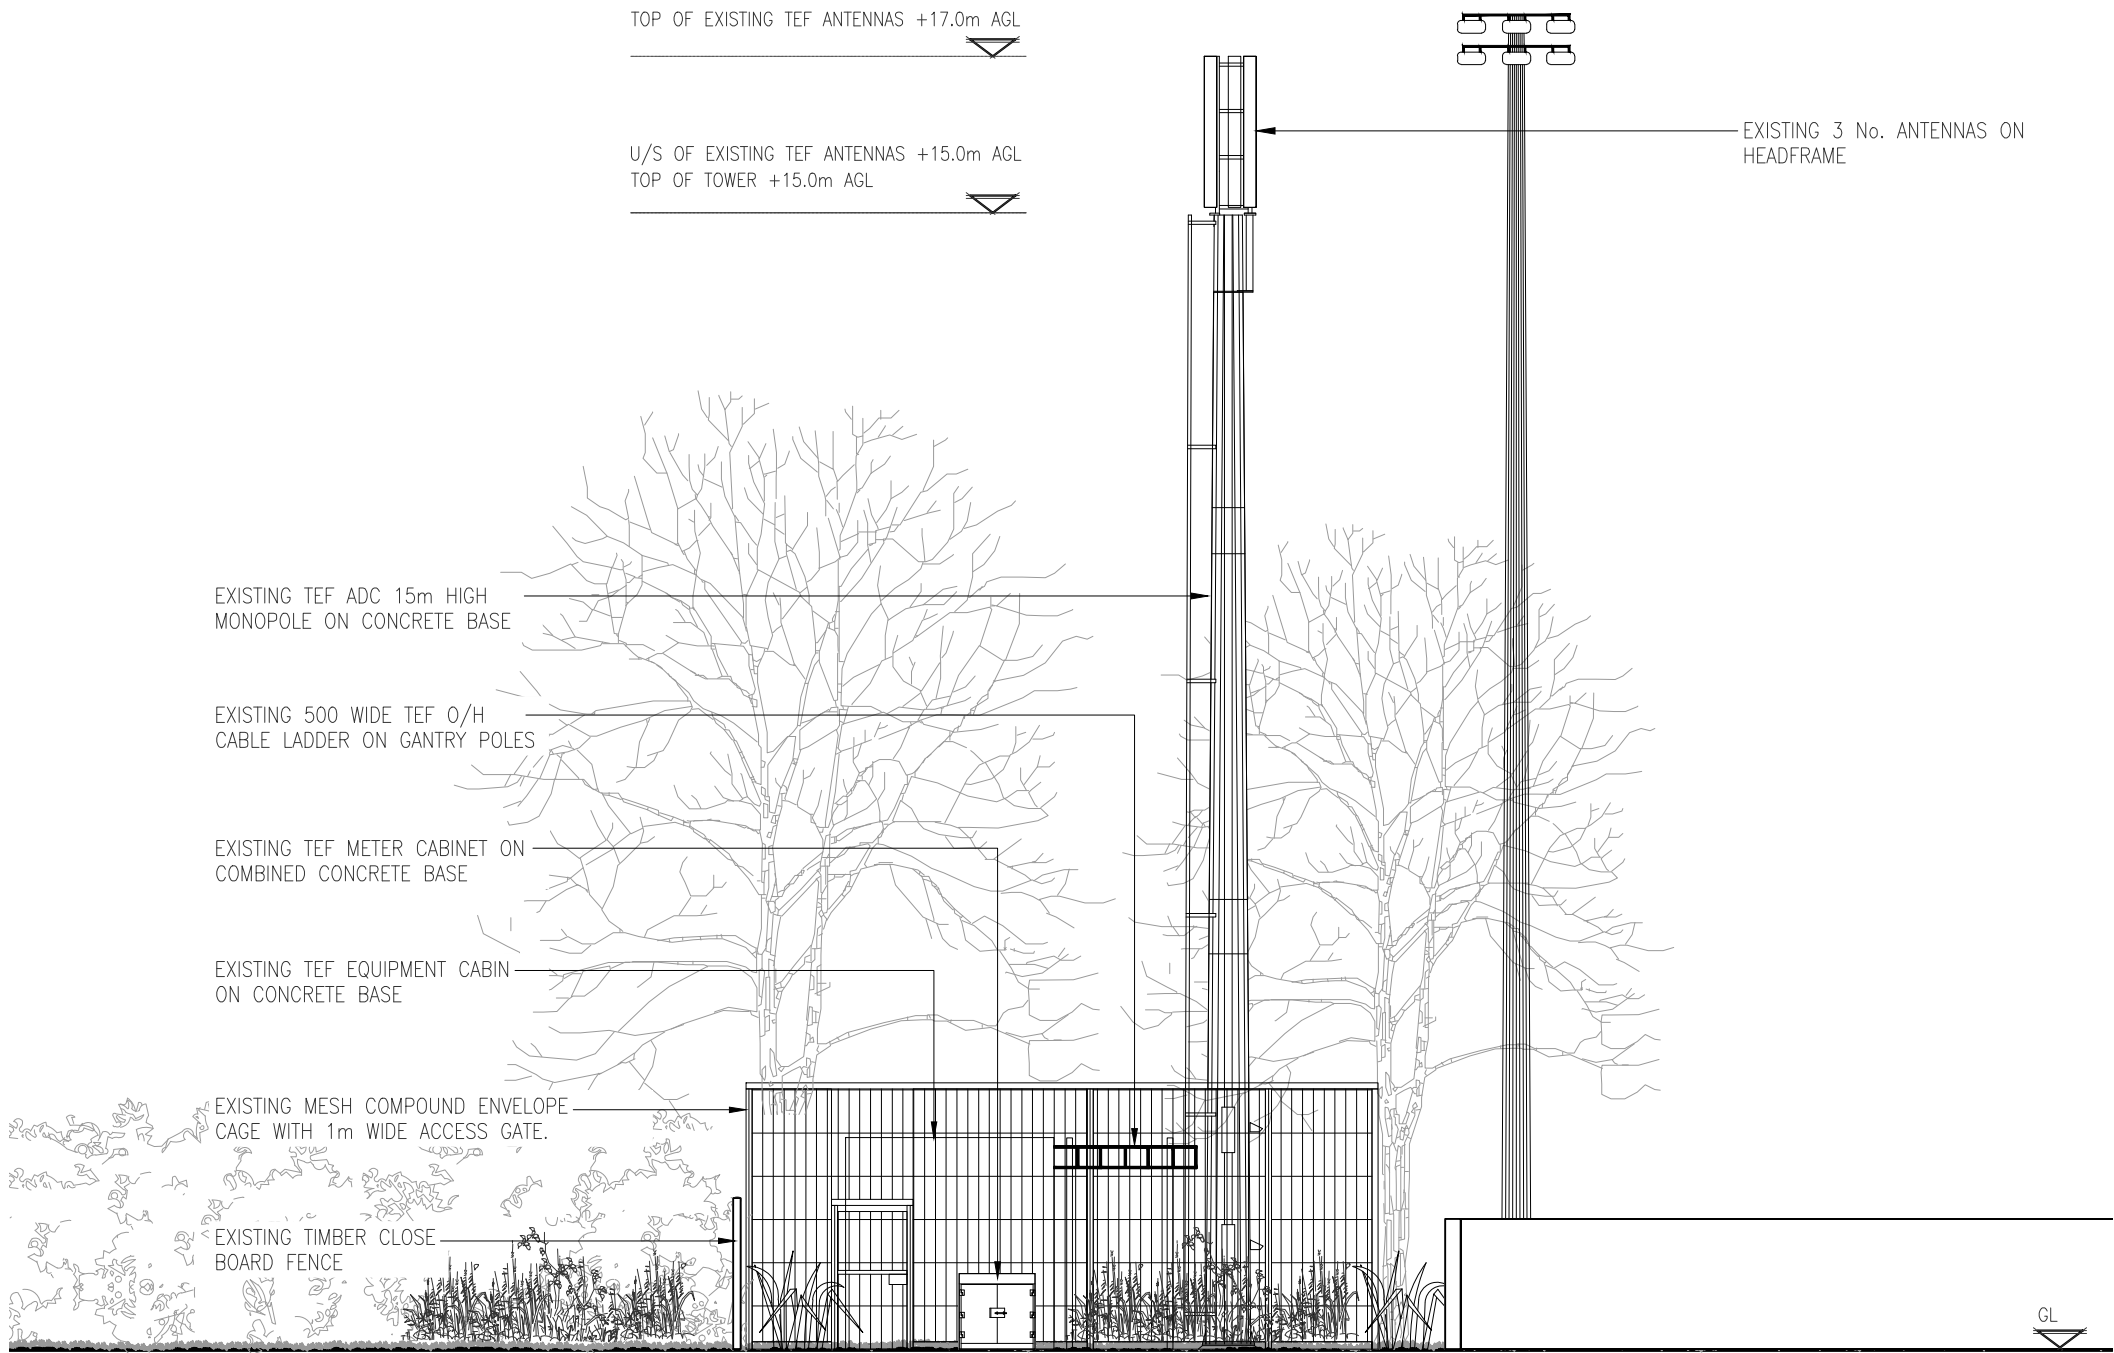

EXISTING ELEVATION
1:100

N.G.R. E: 489368 N: 098402

- NOTES:
1. ALL DIMENSIONS ARE IN MILLIMETRES UNLESS OTHERWISE SPECIFIED
 2. ASSUME ALL SITE DETAILS ARE EXISTING UNLESS OTHERWISE NOTED.
 3. THE DRAWINGS COMPLY WITH NON-STANDARD ICNIRP GUIDELINES.

A	Issued for Approval	BCL	MA	27.04.15
REV	MODIFICATION	BY	CH	DATE



WESSEX HOUSE,
WIMBORNE,
DORSET,
BH21 1PB
TEL: (01202) 856800
FAX: (01202) 856801



CTIL

Cell Name	Opt
PAGHAM F.C	-

Cell ID No		
CORNERSTONE (CTIL)	TEF	VF
122082	02999	79842


Site Address / Contact Details		
NYETIMBER LANE PAGHAM BOGNOR REGIS WEST SUSSEX PO21 3JY		

Drawing Title:	EXISTING SITE ELEVATION
----------------	-------------------------

Purpose of issue:	PLANNING
-------------------	----------

Drawing Number:	300
-----------------	-----

Scale: As Shown		Drawn: BCL	Date: 27.04.15	Issue: A
Checked: MA	Date: 27.04.15	Approved: MA	Date: 27.04.15	

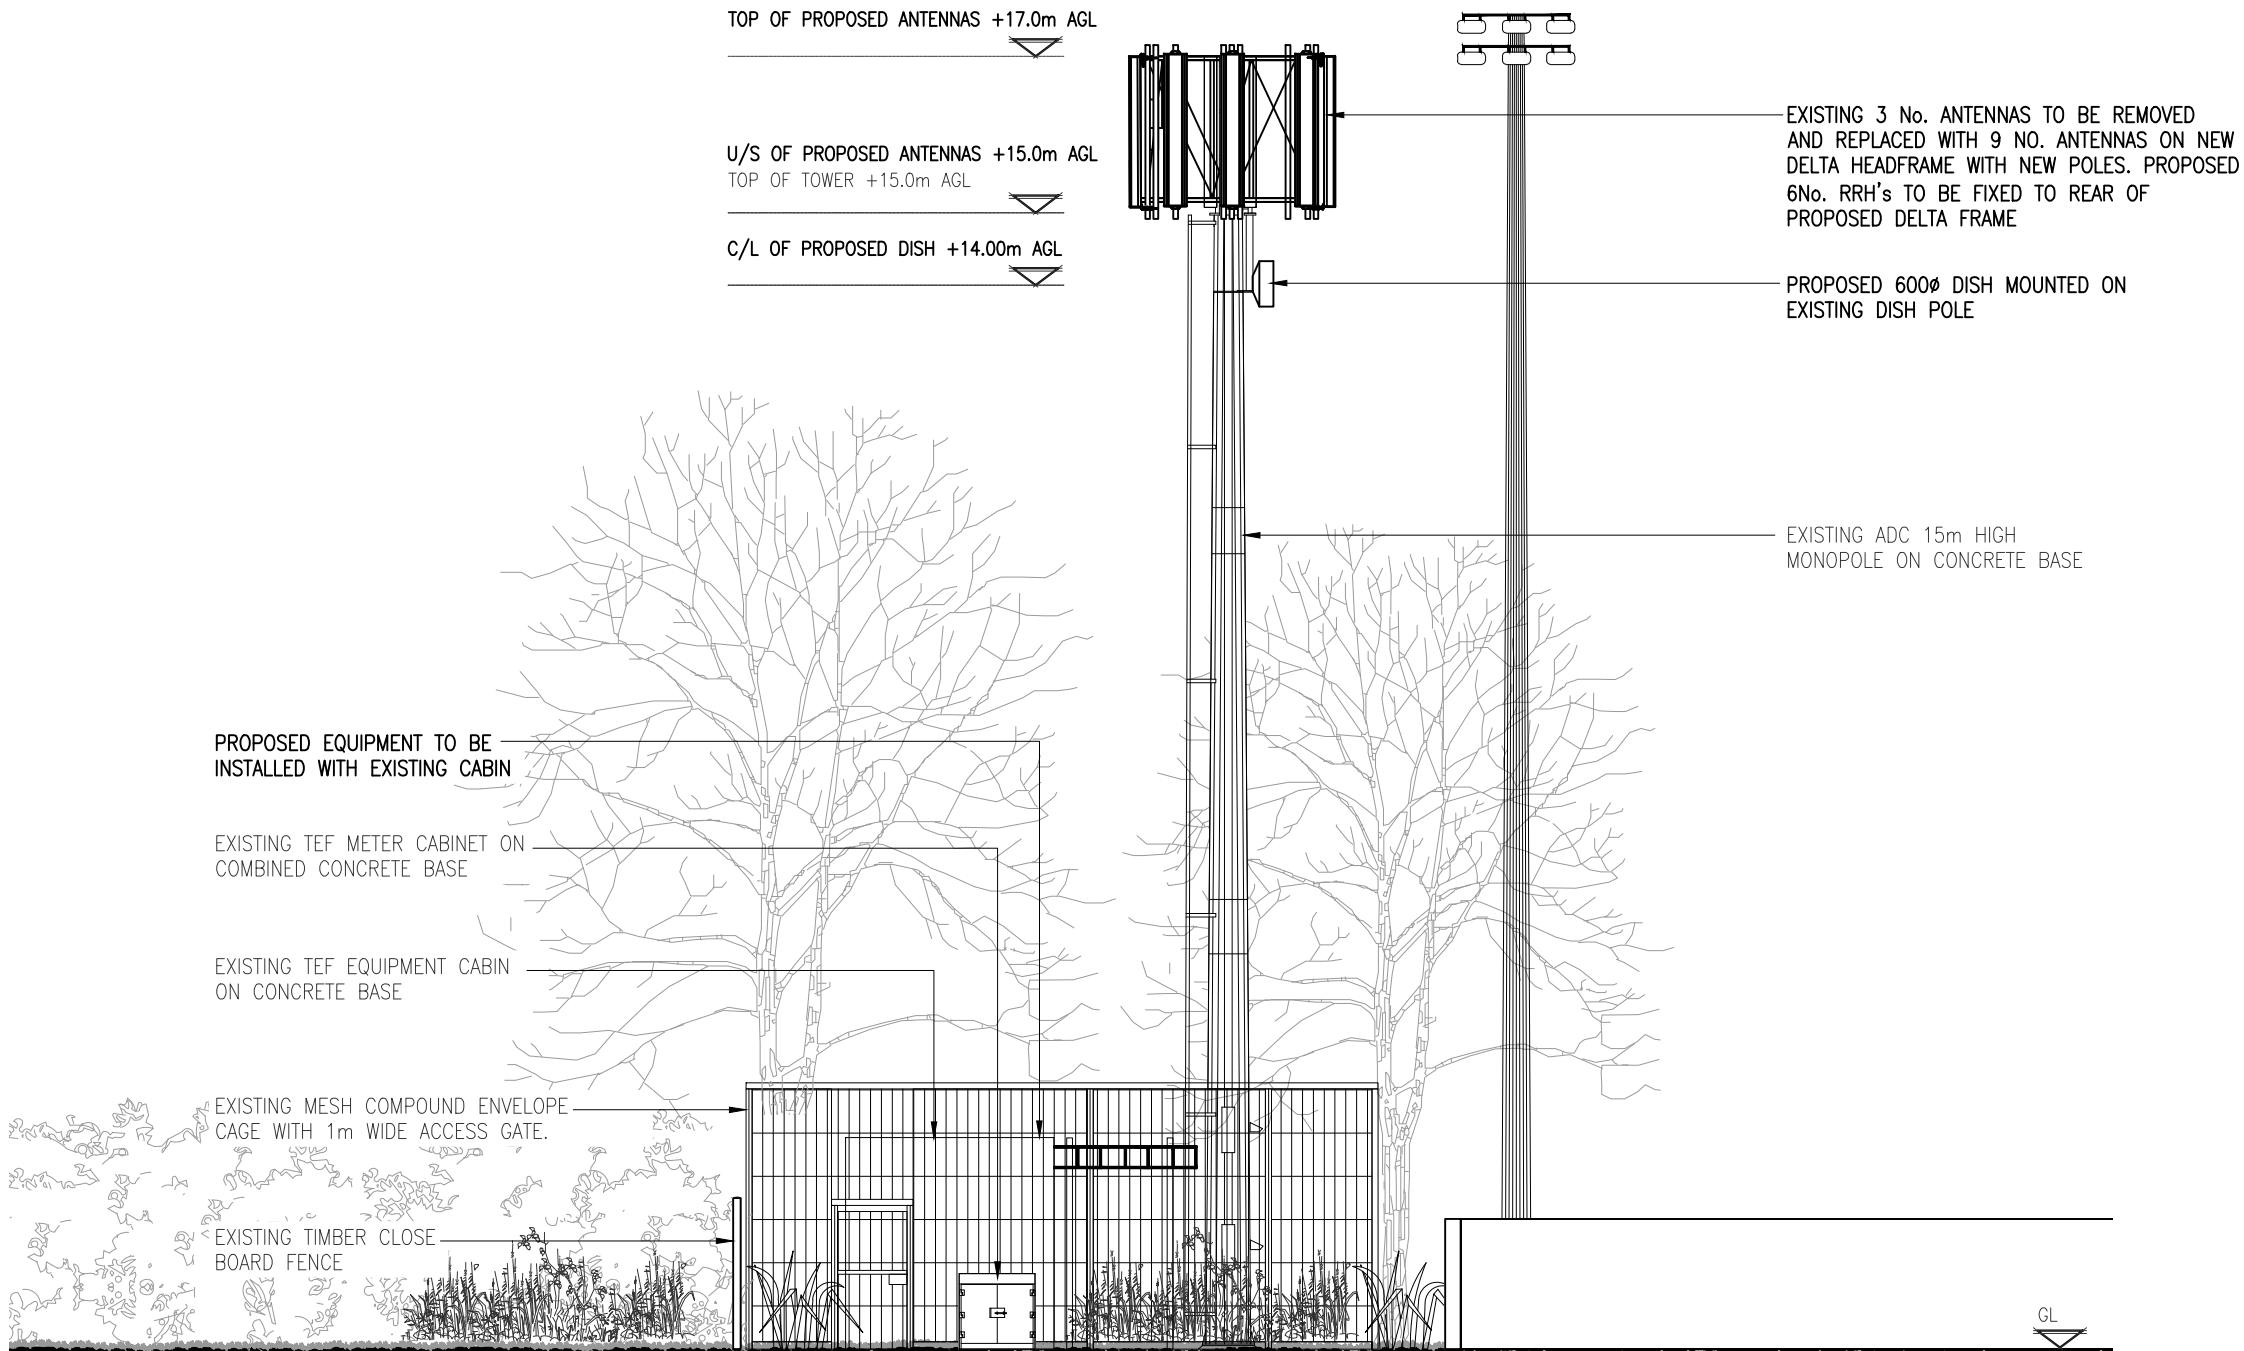

PROPOSED ELEVATION
1:100

N.G.R. E: 489368 N: 098402

- NOTES:
1. ALL DIMENSIONS ARE IN MILLIMETRES UNLESS OTHERWISE SPECIFIED
 2. ASSUME ALL SITE DETAILS ARE EXISTING UNLESS OTHERWISE NOTED.
 3. THE DRAWINGS COMPLY WITH NON-STANDARD ICNIRP GUIDELINES.

A	Issued for Approval	BCL	MA	27.04.15
REV	MODIFICATION	BY	CH	DATE



WESSEX HOUSE,
WIMBORNE,
DORSET,
BH21 1PB
TEL: (01202) 856800
FAX: (01202) 856801



CTIL

Cell Name		Opt
PAGHAM F.C		-
Cell ID No		
CORNERSTONE (CTIL)	TEF	VF
122082	02999	79842

Site Address / Contact Details

NYETIMBER LANE
PAGHAM
BOGNOR REGIS
WEST SUSSEX
PO21 3JY

Drawing Title: PROPOSED SITE ELEVATION			
Purpose of issue: PLANNING			
Drawing Number: 301			
Scale: As Shown		Drawn: BCL	Date: 27.04.15
Checked: MA	Date: 27.04.15	Approved: MA	Date: 27.04.15
			Issue: A