



0 1km 2km
Scale

SITE LOCATION (Scale 1:50000)

Ordnance Survey map extract
based upon Landranger map series
with the permission of the controller of
Her Majesty's Stationery Office
Crown copyright.




SITE PHOTOGRAPH

← = Access Route
← = Directions to Site

0985.00


0984.00

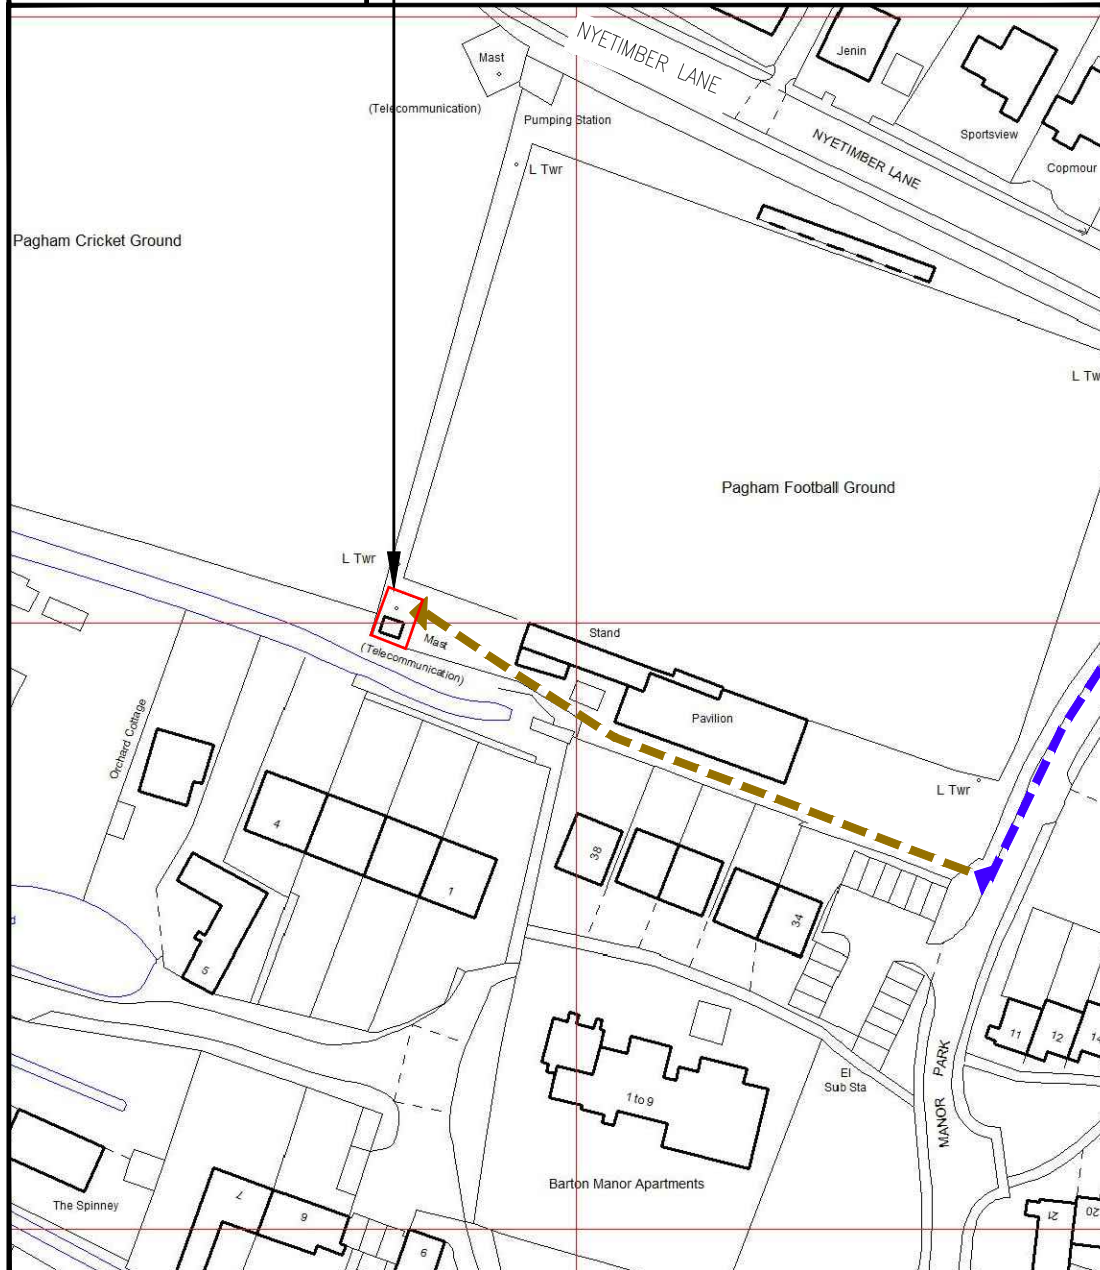

4894.00

DETAILED SITE LOCATION (Scale 1:1250)

Based upon Ordnance Survey map extract
with the permission of the Controller of
Her Majesty's Stationery Office.
Crown copyright.
Promap licence no. 100024244 Savills (UK) Ltd

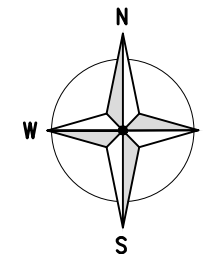

N.G.R. E: 489368 N: 098402

NOTES:
1. ALL DIMENSIONS ARE IN MM UNLESS NOTED OTHERWISE
2. SITE ACCESS: FROM THE M27 CONTINUE ONTO THE A27. AT THE FISHBOURNE ROUNDABOUT TAKE THE 3RD EXIT. AT THE FOLLOWING ROUNDABOUT, TAKE THE 2ND EXIT. AFTER APPROX. 1 MILE, TAKE THE FIRST EXIT ONTO THE B2145. THEN TAKE THE FIRST EXIT AT THE ROUNDABOUT ONTO THE B2166. FOLLOW THE ROAD, THEN BEAR RIGHT ONTO PAGHAM ROAD. TURN LEFT ONTO NYETIMBER LANE. THE SITE WILL BE ON THE RIGHT.
3. SURROUNDING AREA IS - COMMERCIAL
4. DISTANCE TO PUBLIC HIGHWAY APPROX. 70M

A	Issued for Approval	BCL	MA	27.04.15
REV	MODIFICATION	BY	CH	DATE



WESSEX HOUSE,
WIMBORNE,
DORSET,
BH21 1PB
TEL: (01202) 856800
FAX: (01202) 856801

CTIL		
Cell Name		
PAGHAM F.C		
Cell ID No		
CORNERSTONE (CTIL)	TEF	VF
122082	02999	79842
Site Address / Contact Details		
NYETIMBER LANE PAGHAM BOGNOR REGIS WEST SUSSEX PO21 3JY		
Drawing Title:		
SITE LOCATION MAPS		
Purpose of issue:		
PLANNING		
Drawing Number:		
100		
Scale:	As Shown	Drawn:
Checked:	Date:	Approved:
MA	27.04.15	MA
Date:	27.04.15	Issue:
		A