



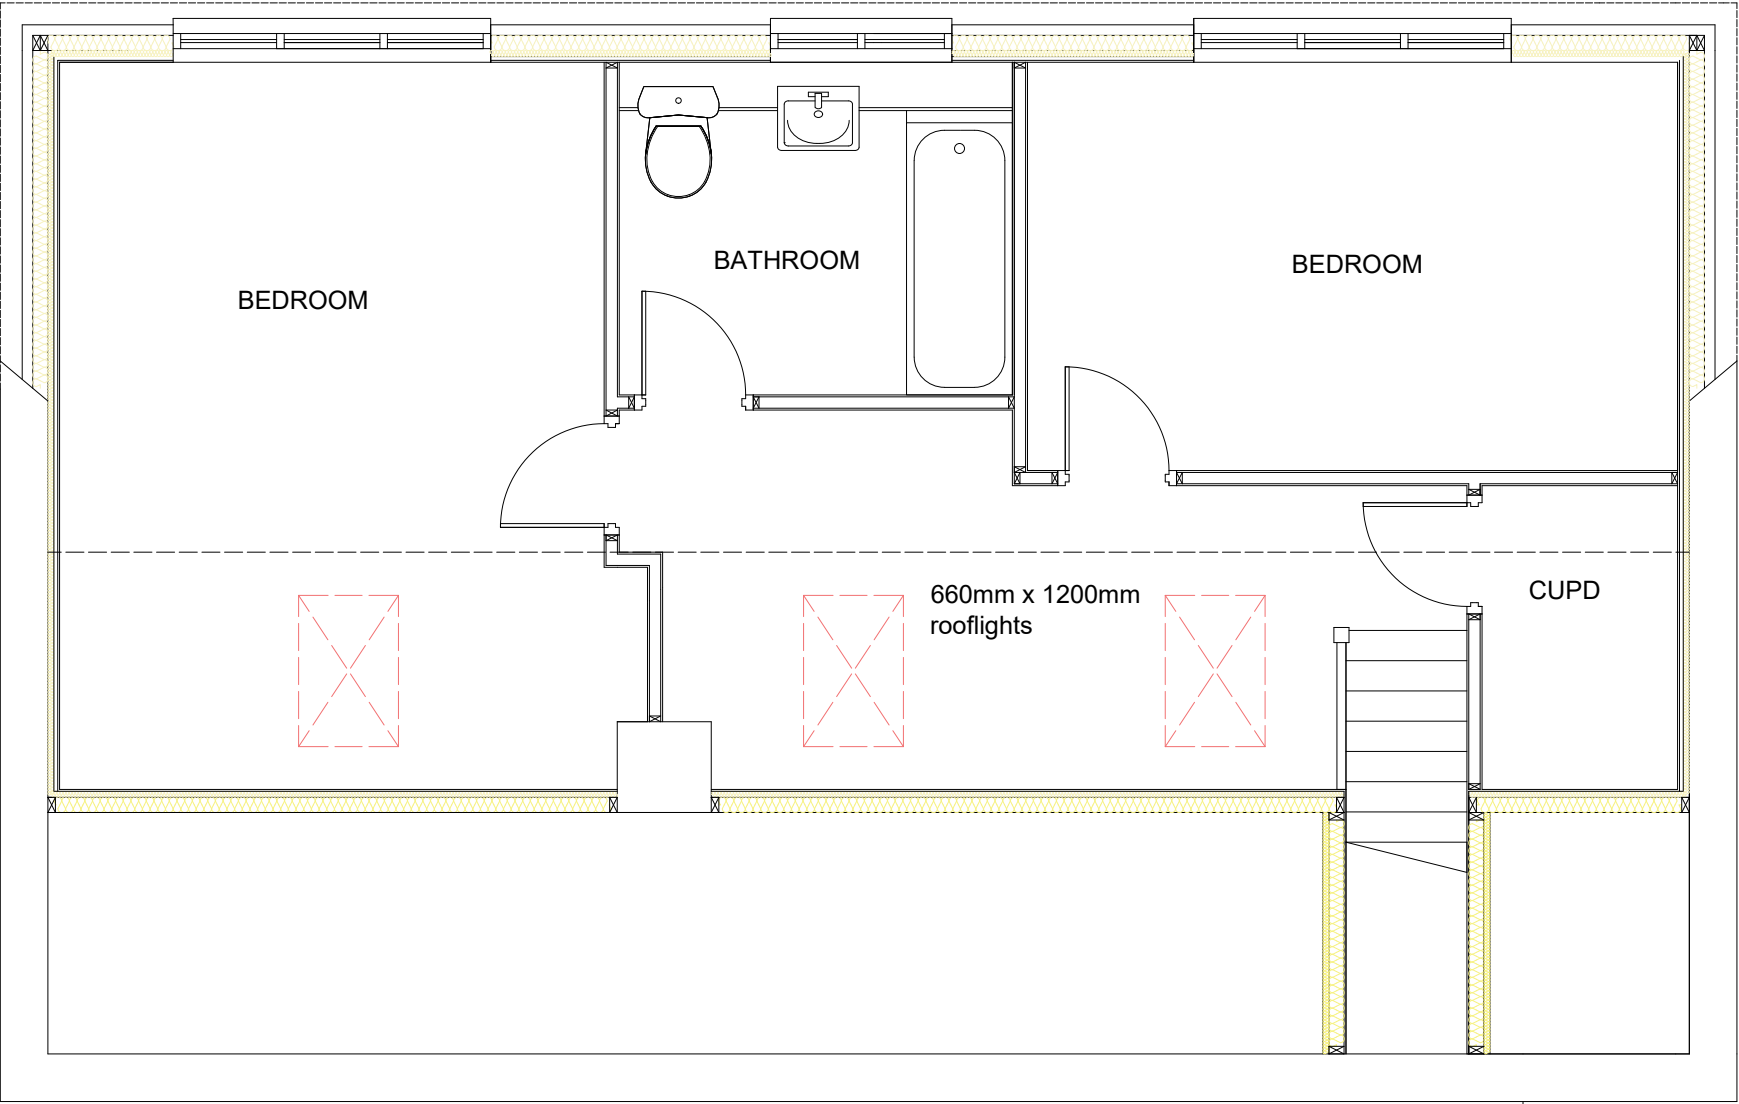

PROPOSED FIRST LOOR PLAN

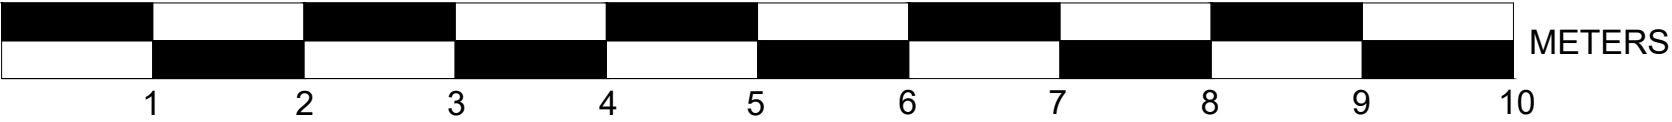

SCALE BAR

PROJECT NAME: 117 HARBOUR VIEW ROAD BOGNOR REGIS PO21 4RJ
SCALE: 1:50
DATE: MAY 2026