


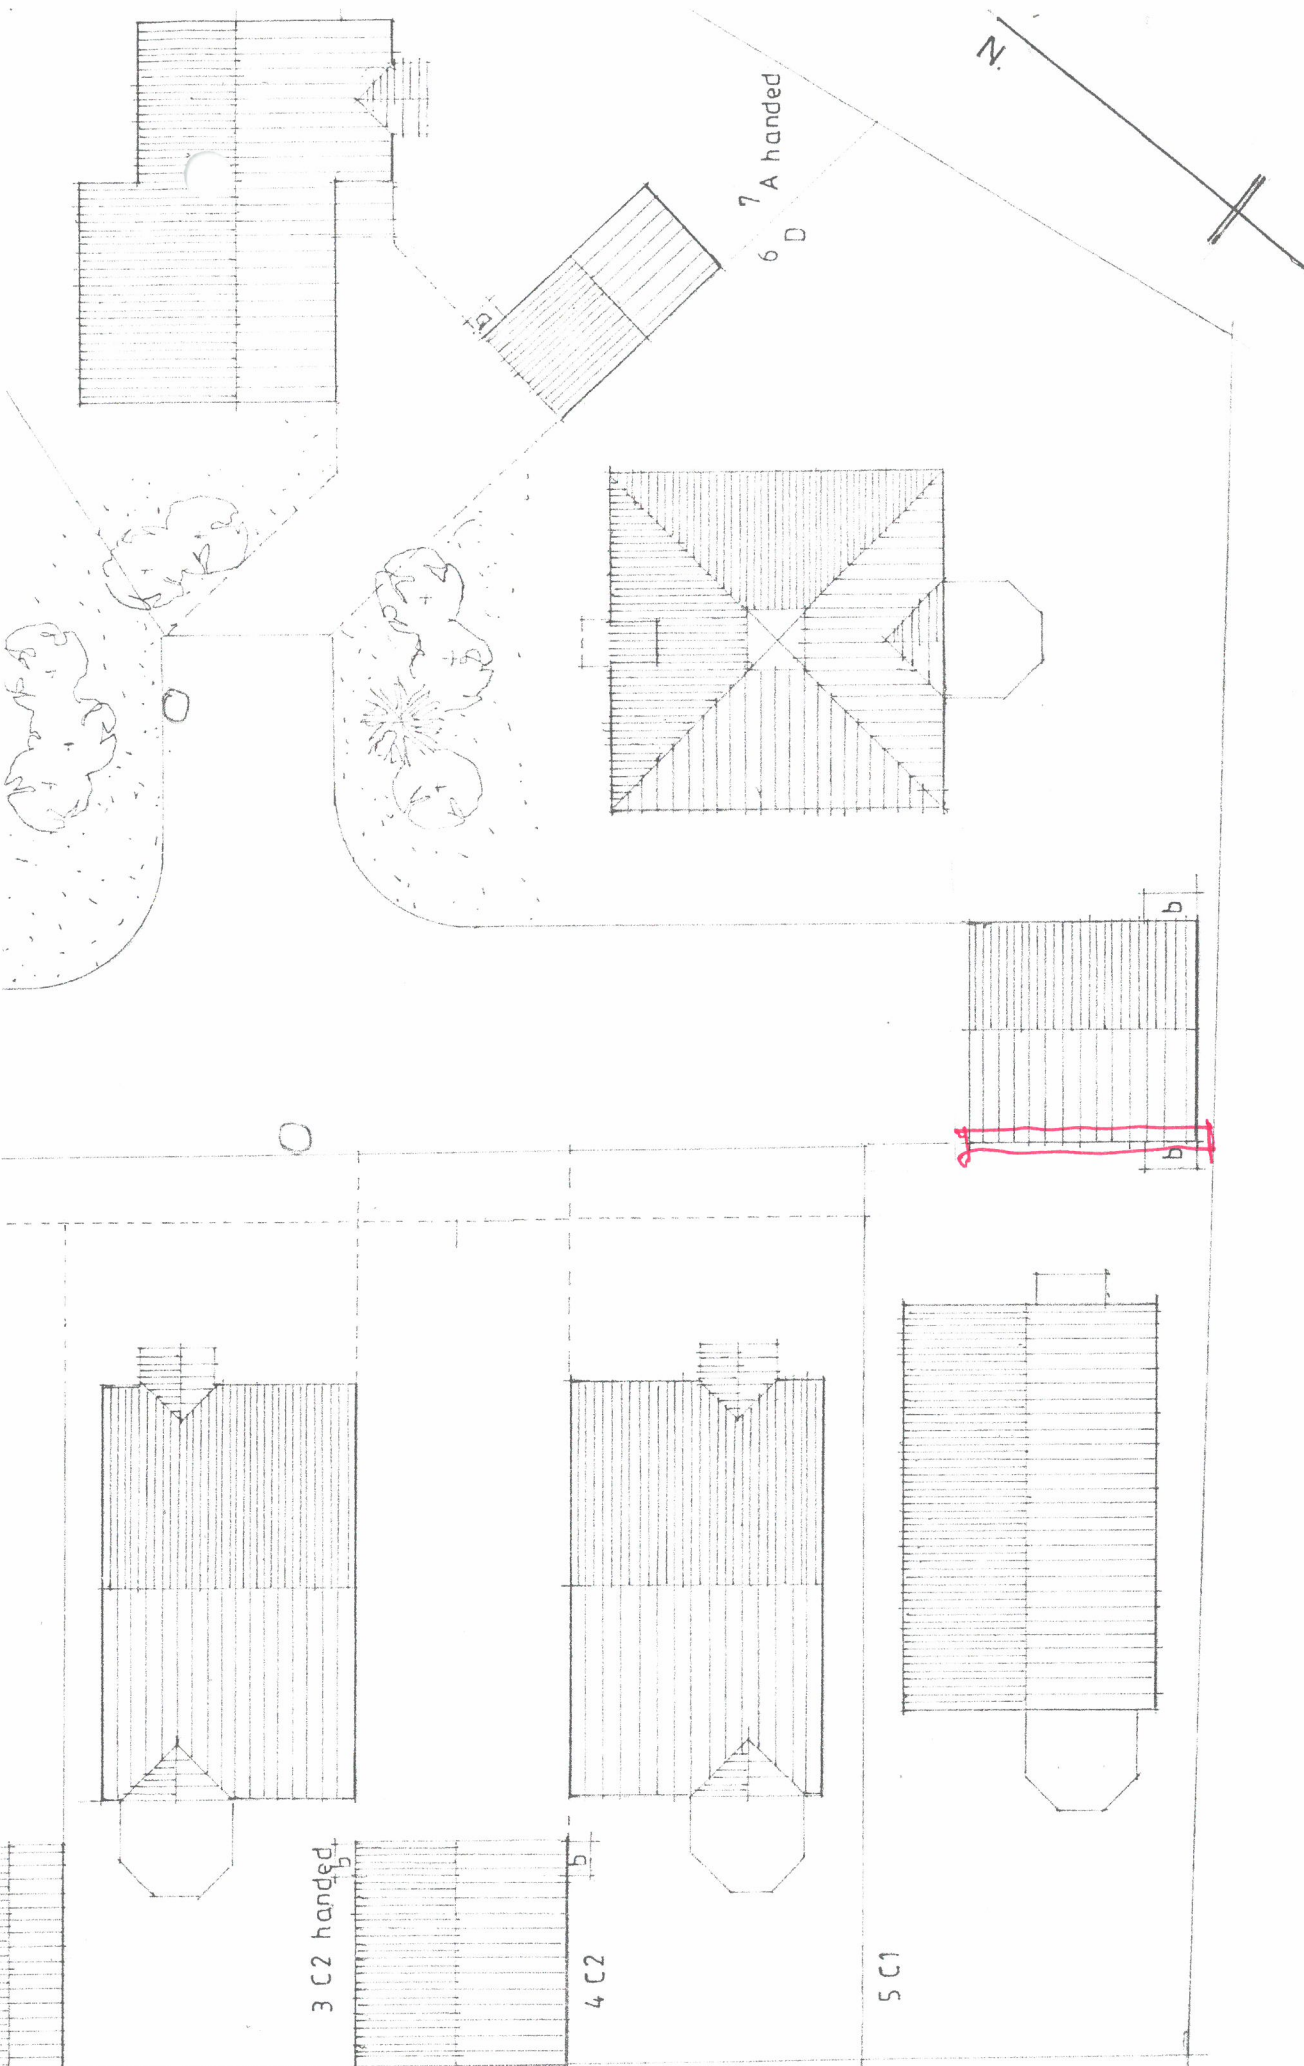

site layout

EXTRACT FROM APPROVED PLAN NO P 44/09

scale 1:200