Southern Water

Planning and Development Services
Arun District Council
Arun Civic Centre
Maltravers Road
Littlehampton
West Sussex
BN17 5LF

Developer Services
Southern Water
Sparrowgrove House
Sparrowgrove
Otterbourne
Hampshire
SO21 2SW

Tel: 0330 303 0119
Email: developerservices@southernwater.co.uk

Your Ref
P/84/14/HH
Our Ref
PLAN-007319
Date
18/09/2014

ARUN DISTRICT COUNCIL
23 SEP 2014
RECEIVED

Dear Sir

Proposal: Single storey extension. Resubmission of P/54/14/HH.
Site: 4 Pilgrims Way, Pagham, PO21 3LF.
P/84/14/HH

Thank you for your letter of 26/08/2014.

Southern Water requires a formal application for any new connection to the public foul and surface water sewer to be made by the applicant or developer.

We request that should this application receive planning approval, the following informative is attached to the consent:
"A formal application for connection to the public sewerage system is required in order to service this development, Please contact Southern Water, Sparrowgrove House, Sparrowgrove, Otterbourne, Hampshire SO21 2SW (Tel: 0330 303 0119) or www.southernwater.co.uk".

Please note there is private surface water sewer within the site.

Due to changes in legislation that came in to force on 1st October 2011 regarding the future ownership of sewers it is possible that a sewer now deemed to be public could be crossing the above property. Therefore, should any sewer be found during construction works, an investigation of the sewer will be required to ascertain its condition, the number of properties served, and potential means of access before any further works commence on site.

The applicant is advised to discuss the matter further with Southern Water, Sparrowgrove House, Sparrowgrove, Otterbourne, Hampshire SO21 2SW (Tel: 0330 303 0119) or www.southernwater.co.uk".

Yours sincerely

Developer Ser[redacted]

ARUN DISTRICT COUNCIL P/84/14/HH Southern Water Services Ltd Registered Office: Southern House Yeoman Road Worthing BN13 3NX Registered in England No. 2366670

SOUTHERN WATER

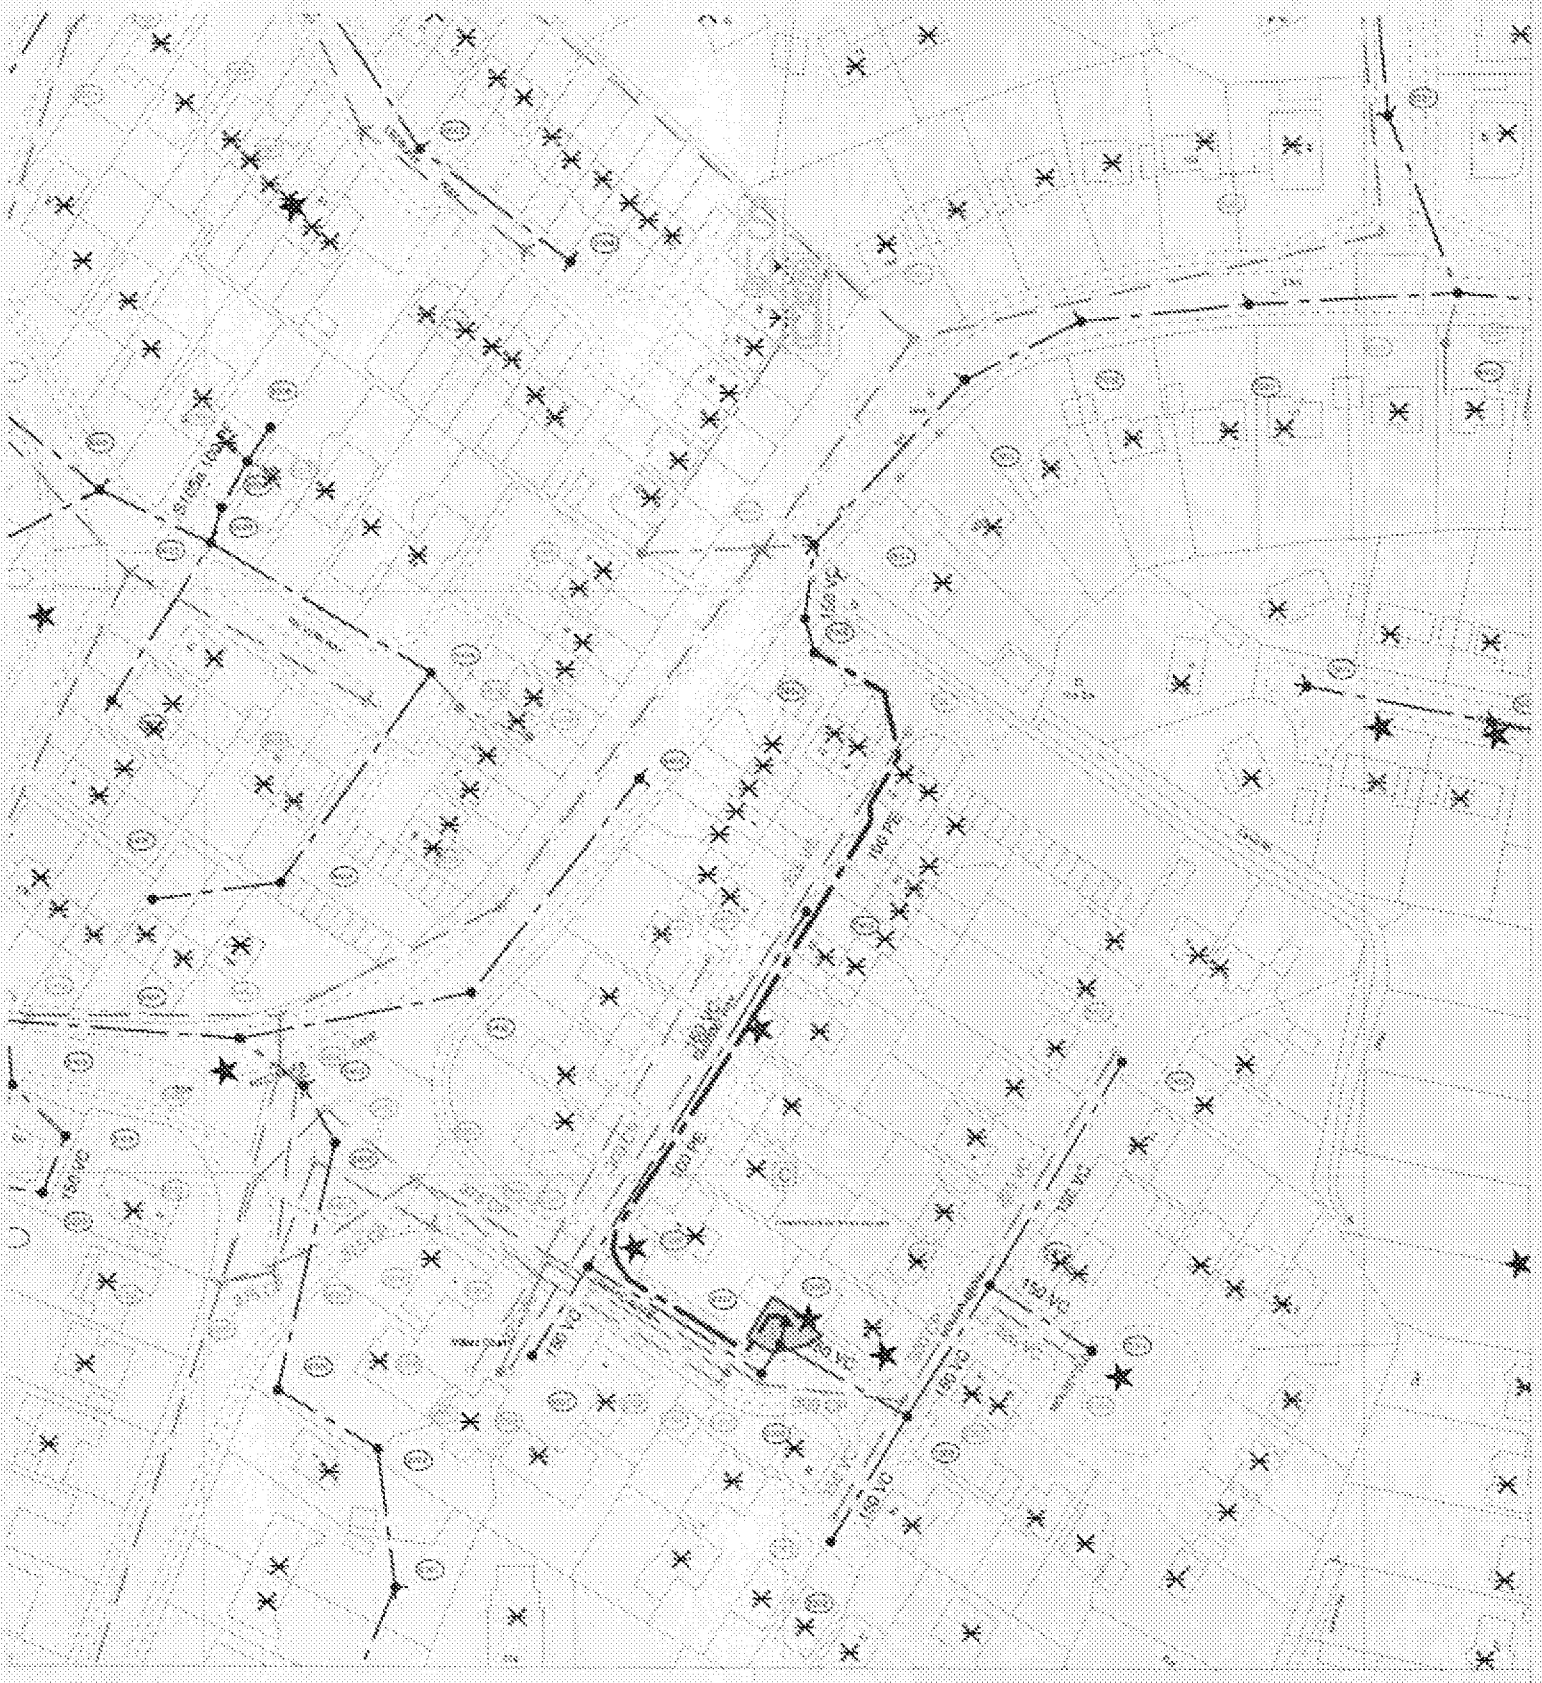

The positions of pipes shown on this plan are believed to be correct, but Southern Water Services Ltd accept no responsibility in the event of inaccuracy. The actual positions should be determined on site.

Based upon Ordnance Survey Digital Data with the permission of the controller of H.M.S.O. Crown Copyright Reserved Licence No. WU 298338

O.S. REF: SZ0998SE Scale: 1:1250

Screen Print

WARNING: If AC pipes are constructed of Bonded Asbestos Cement

WARNING: Unknown O.S.S. materials may include Bonded Asbestos Cement

Printed By: jayarur Date: 19-6-2014

Southern Water MapGuide Browser

Requested By:

ARUN DISTRICT COUNCIL P/84/14/HH