



Copyright. This drawing is the property of A&M Architectural Partnership LLP. Its copyright and design content is reserved by them and the drawing is issued on the condition that it is not copied, reproduced, retained or disclosed to any other unauthorised person, either wholly or in part without the consent in writing of A&M Architectural Partnership LLP.
Do not scale this drawing

Verify all dimensions on site before commencing any work or preparing any shop drawings. All dimensions are in mm unless otherwise stated. Report any alterations or omissions to the Architect. This drawing incorporates information from other professions. A&M Architectural Partnership LLP cannot accept responsibility for the integrity and accuracy of such information. Any clarification and/or additions that are required appertaining to such information should be sought from the relevant profession or their appointed representative


Rev	Details	Name	Date

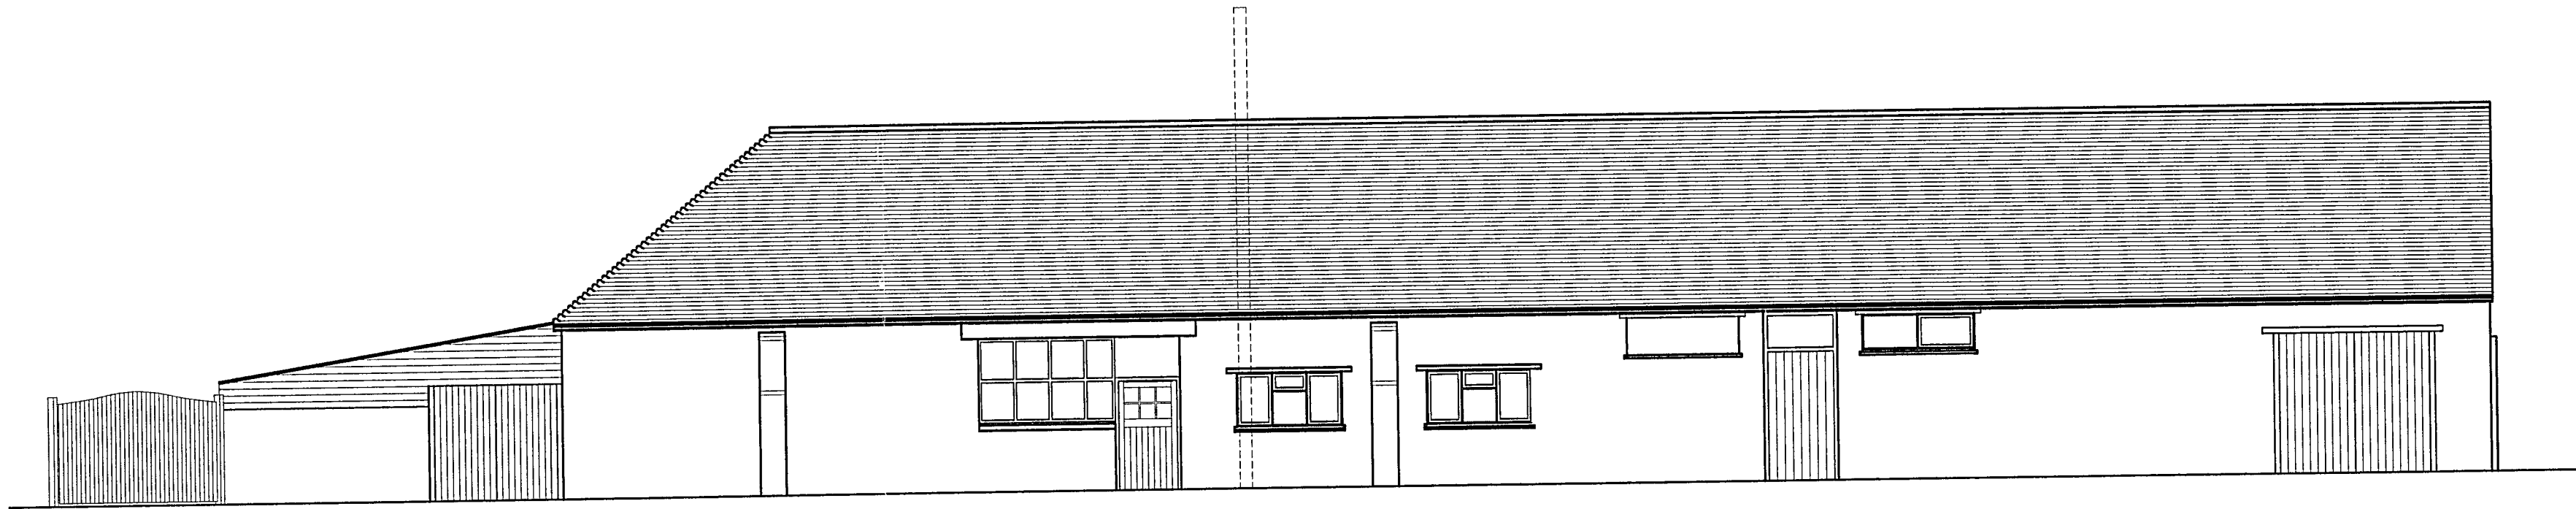


Existing Maintenance Yard Elevation

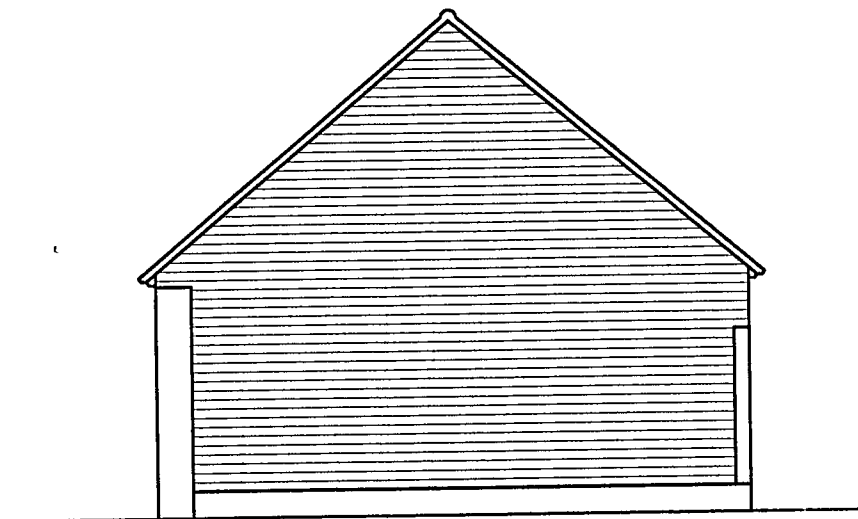


Existing Maintenance Yard End Elevation

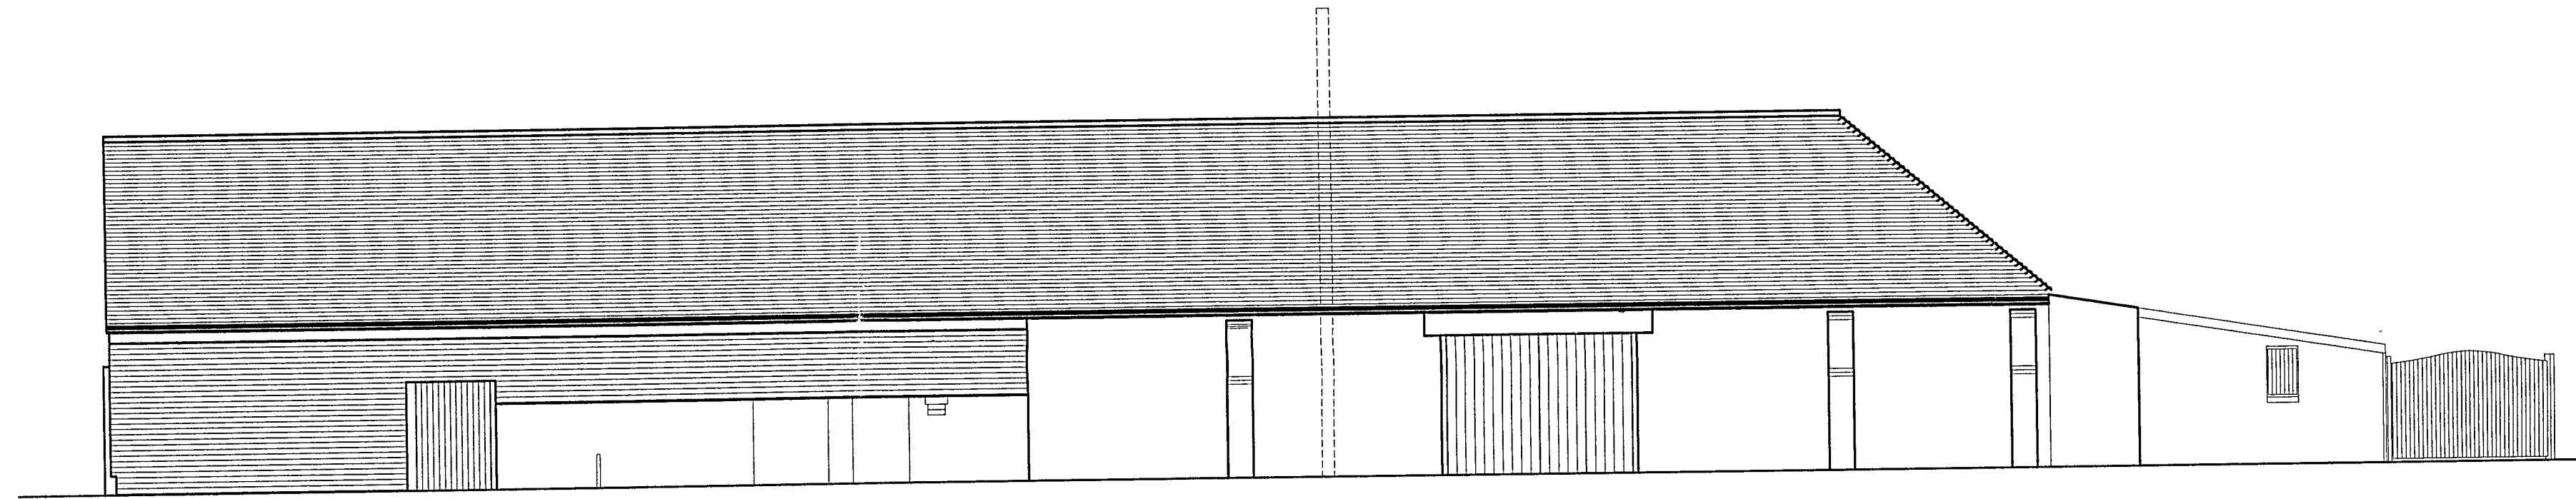

Existing Elevation Along Sea Lane

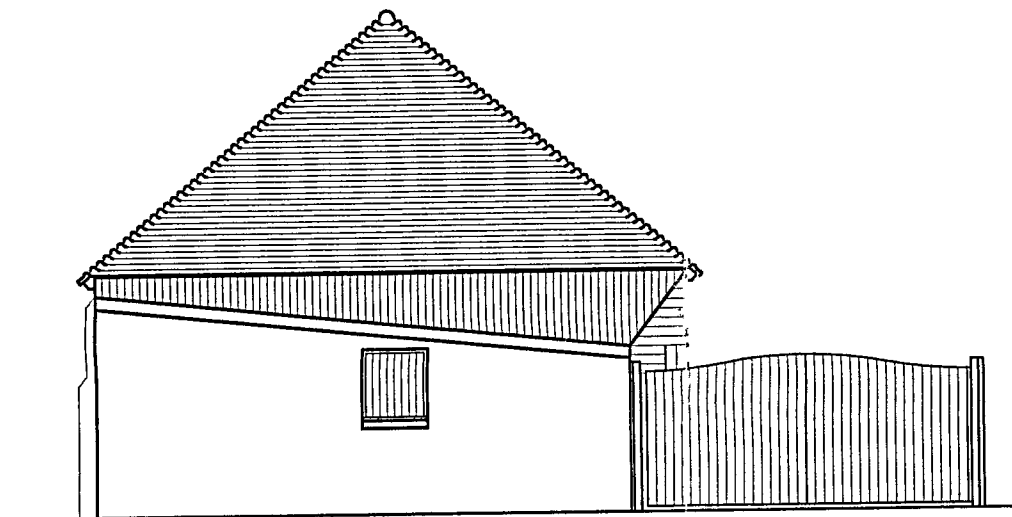

Existing End Elevation From Pagham Road

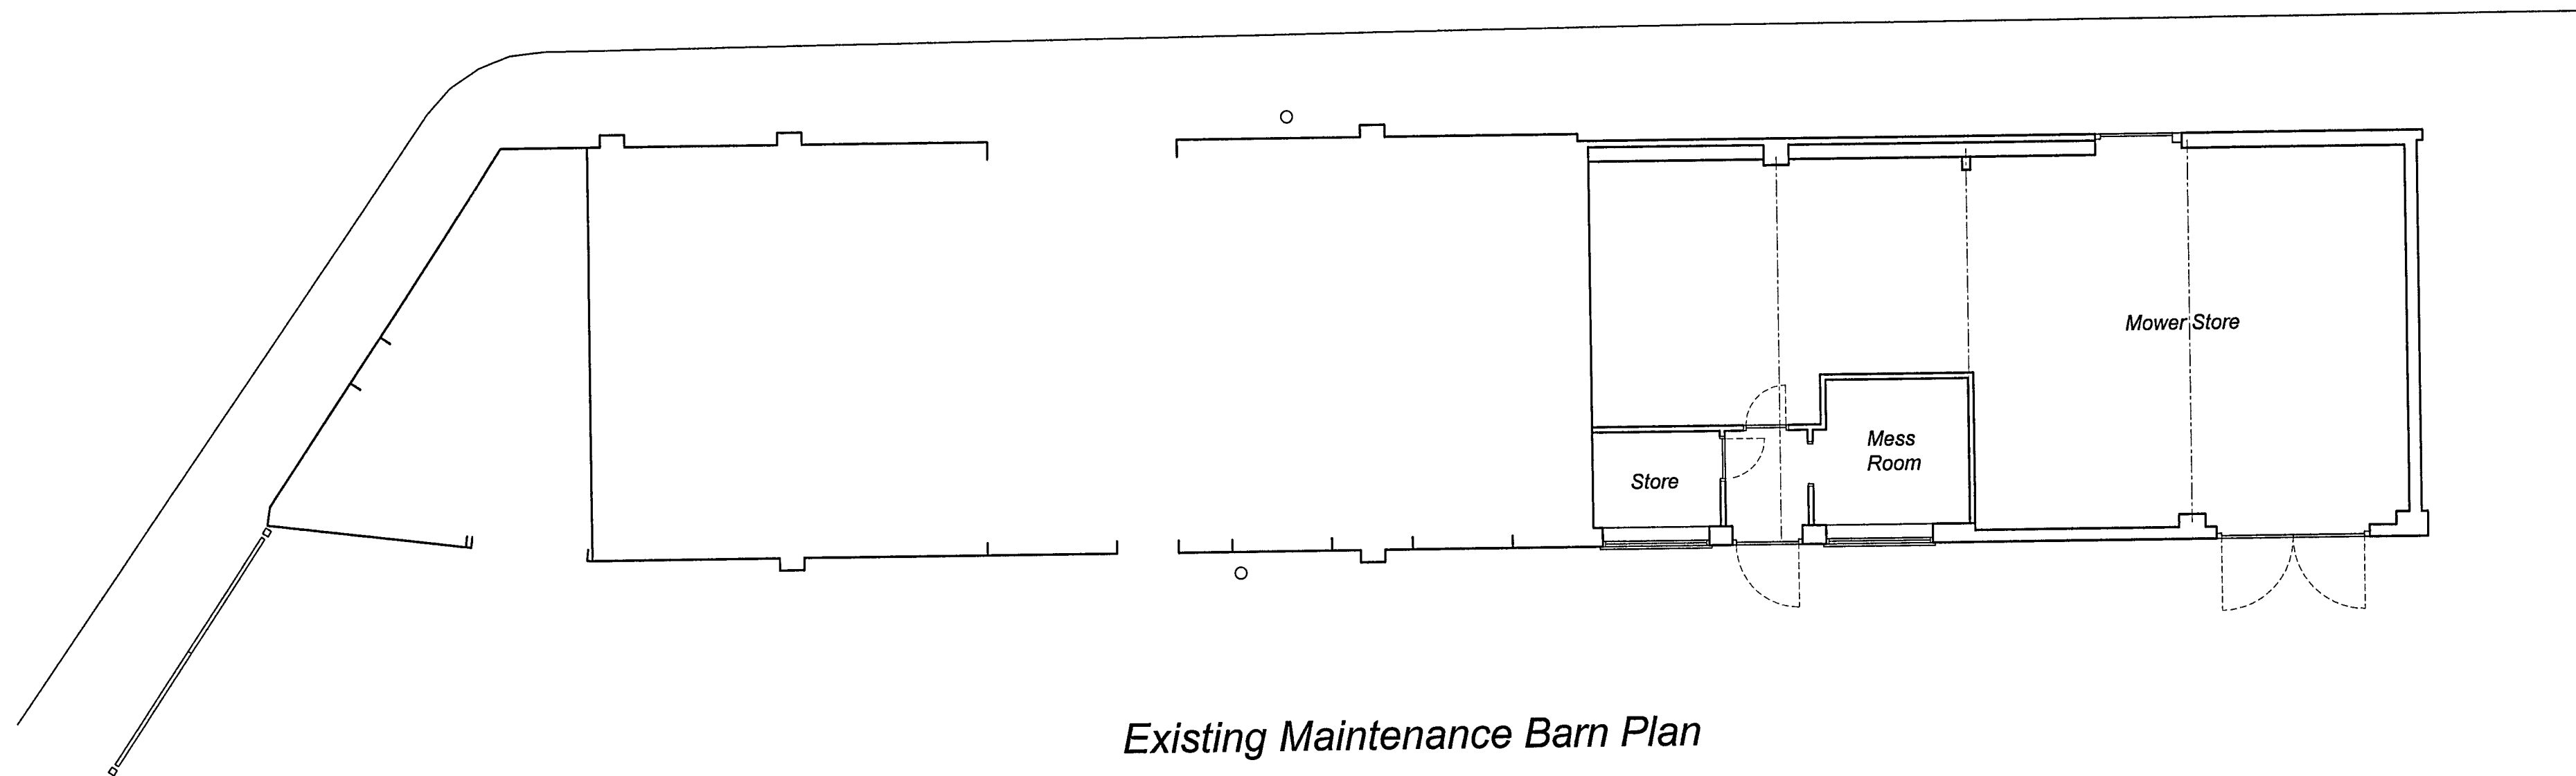

Existing Maintenance Barn Plan



**BOURNE
LEISURE
LIMITED**

Haven



ARCHITECTURAL PARTNERSHIP LLP
40 CAMBRIDGE ROAD,
HASTINGS, EAST SUSSEX
TN34 1DT
T 01424 200222
F 01424 200333
E admin@a-and-m.co.uk

Client		Bourne Leisure Ltd	
Project		Church Farm Holiday Park Pagham, Nr. Chichester, West Sussex	
Drawing Name		Existing Plan, Section & Elevations of Maintenance Barn	
Status		EXISTING	
Scale	1:125, 1:200	Date	Apr 2008
Drawn By	tf	Checked By	.
Computer File Name		2801-100.dwg	
Drawing No		2801-100	
Revision		.	