


Copyright: This drawing is the property of A&M Architectural Partnership LLP. Its copyright and design content is reserved by them and the drawing is based on the information provided to them. It is not to be copied, reproduced, or used in any way without the written consent of A&M Architectural Partnership LLP. Do not scale this drawing.

Verify all dimensions on site before commencing any work on preparing any shop drawings. All dimensions are in mm unless otherwise stated. Report any alterations or variations to the Architect. The drawing incorporates the design of the door and frame, including the hardware and security of each item, and any other relevant information that is required for the construction of the door and frame. Any alterations or variations should be sought from the relevant professional or their appointed representative.

Rev	Details	Name	Date

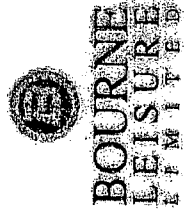

A&M ARCHITECTS PARTNERSHIP LLP 40 CHICHESTER ROAD HAGSTONES, EAST SUSSEX TN39 1DT 01424 700000 01424 700007 a&m@govind.co.uk	
Client	Bourne Leisure Ltd.
Project	Church Farm Holiday Park Pagham, Nr. Chichester, West Sussex
Drawing Name	JOINERY DETAIL ENTRANCE DOOR GD01
Scale	1:20
Date	25.06.08
Drawn By	G. J. Lea
Checked By	
Computer File Name	
Drawing No	2801200
Revision	

Extg. hardwood frame and door stop retained.


125 x 57 mm Head and jamb.

6mm laminated safety glass.

38 x 57 mm mullion.

225 x 57 mm bottom rail.

EXISTING THRESHOLD
Galv. water bar
Max 15mm projection

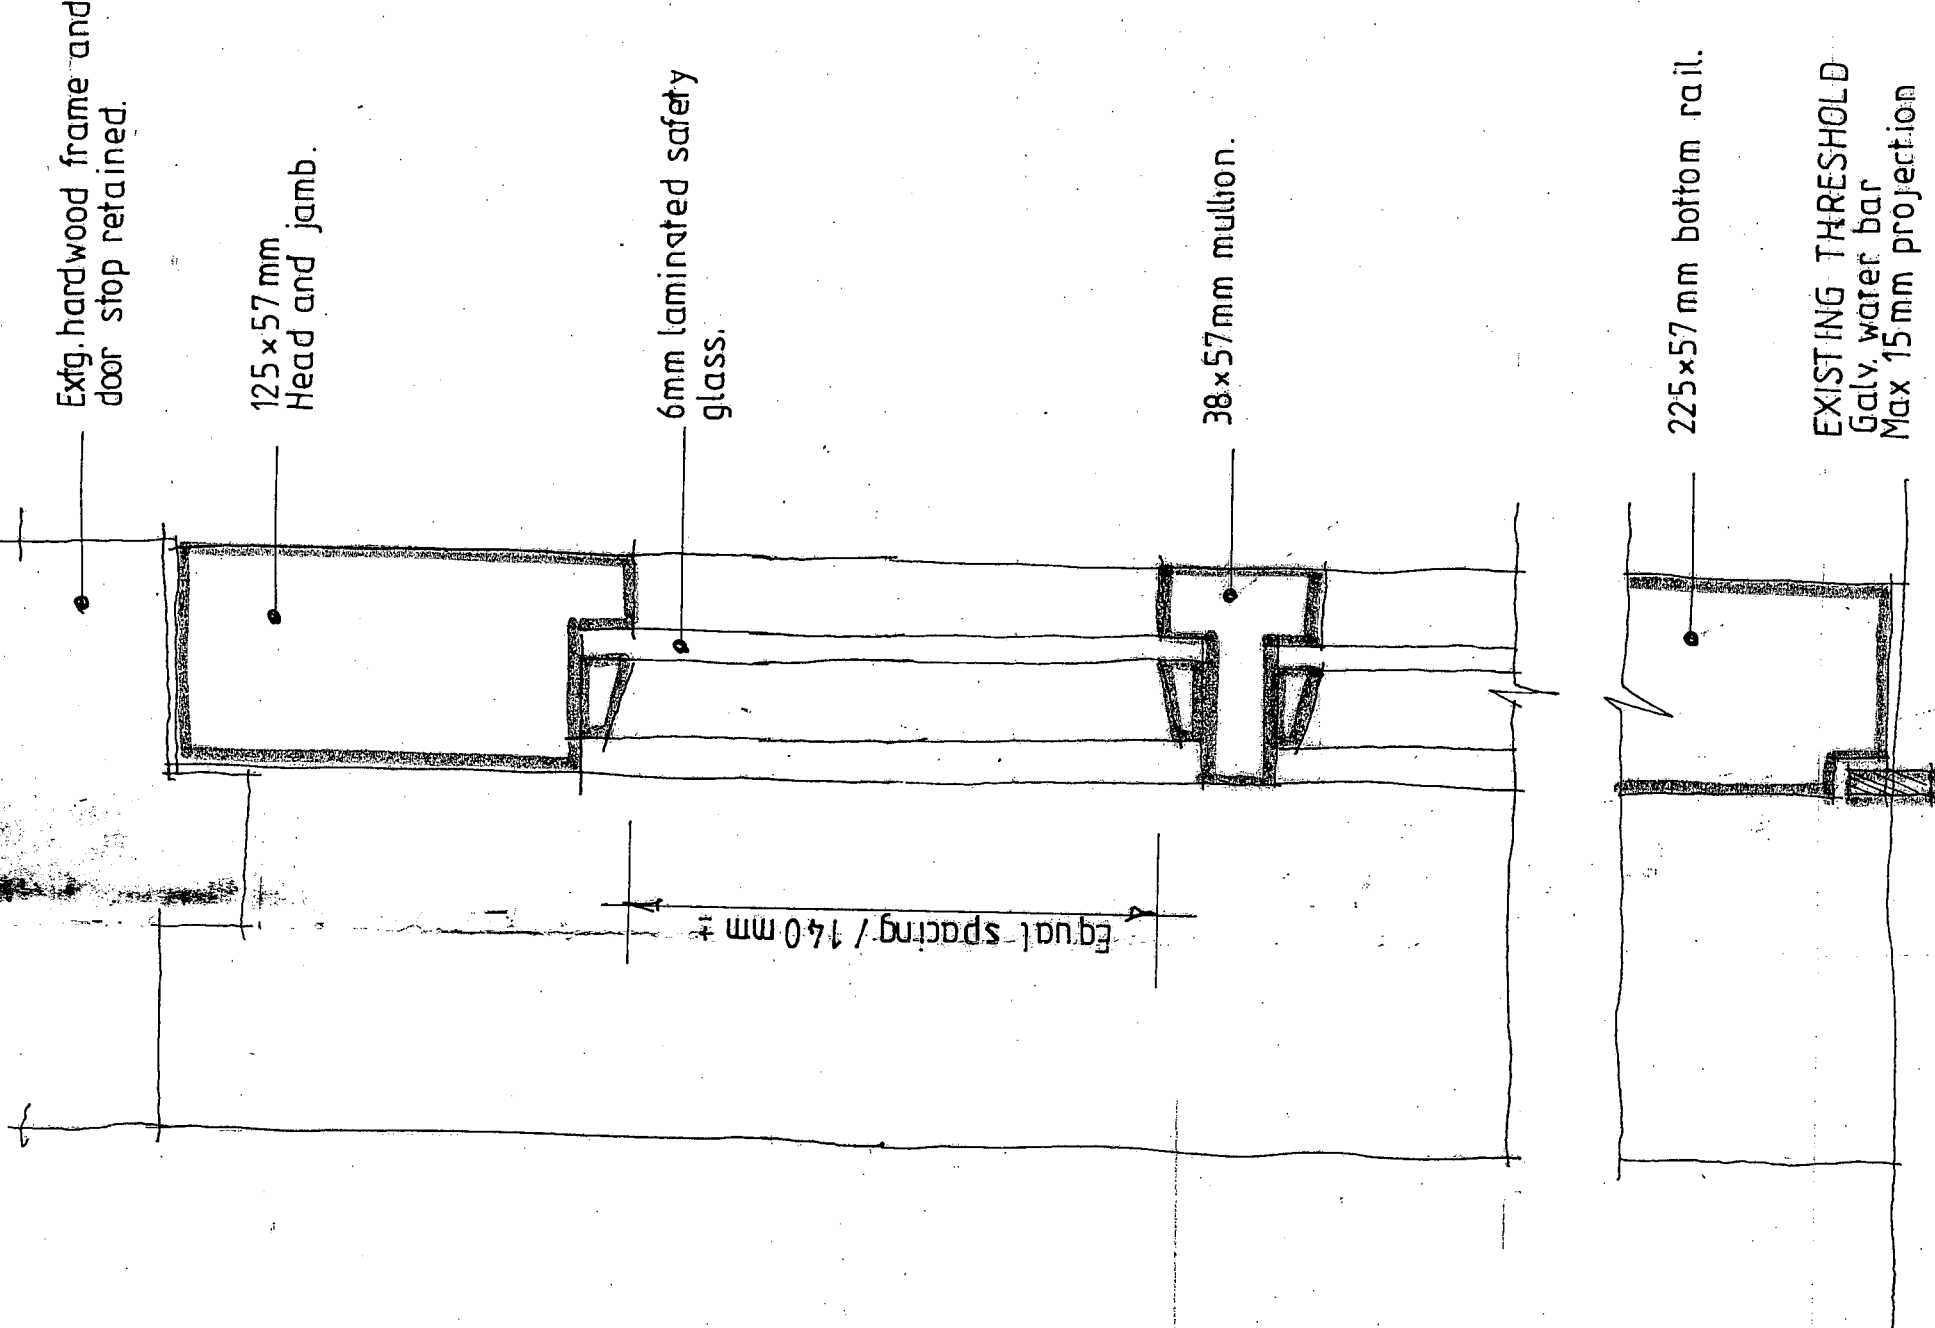

Elevation GD01
Scale 1:20

GD01 Detail Section.

DRG. NO. 2801.200

- Existing hardwood louver door to be removed and retained frame made good to receive new as detailed.
- New purpose made hardwood door of traditional construction to suit retained entrance frame.
- Door to include new hardware as follows:
A/ 3 No 100mm heavy duty brass butt hinges.
B/ Pair 30x350mm cranked entrance handles for back to fixing - Brass.
C/ Pair 150x1.5mm polished brass kick plates for screw fixing.
D/ 1 No 5 lever security deadlock, narrow case-brass backset.
E/ 1 No Heavy duty adjustable mortice roller bolt latch-polished brass.
F/ Pair Chubb 8002 door security bolts/ two keys requ.
G/ Overhead door closer/Spec. to be agreed.
To include delayed action and backcheck facility-polished brass.
- Entrance door and hardware to be in accordance With Building Regulation Approved Document M.