


NOTES
CHURCH FARM
27-06-2008

DRG. NO. 2801.202

1. Solid infill to original door openings to comprise 100 x 50mm vertical studwork a max 600mm vertical centres over double 500 x 500 sole plate over 2 course engineering brick dpc.
2. Studwork to be lined both sides with 12mm WBP Plywood.
3. External face of plywood to be overlaid with breather membrane, 50 x 25mm horizontal battens to receive 25mm thickness tongued/grooved and V jointed boarding inside jamb and head frame of 50 x 95mm dummy head and jamb frame etc as detailed.
All for Sadolin 'Supercoat' preservative wood stain finish - colour black.

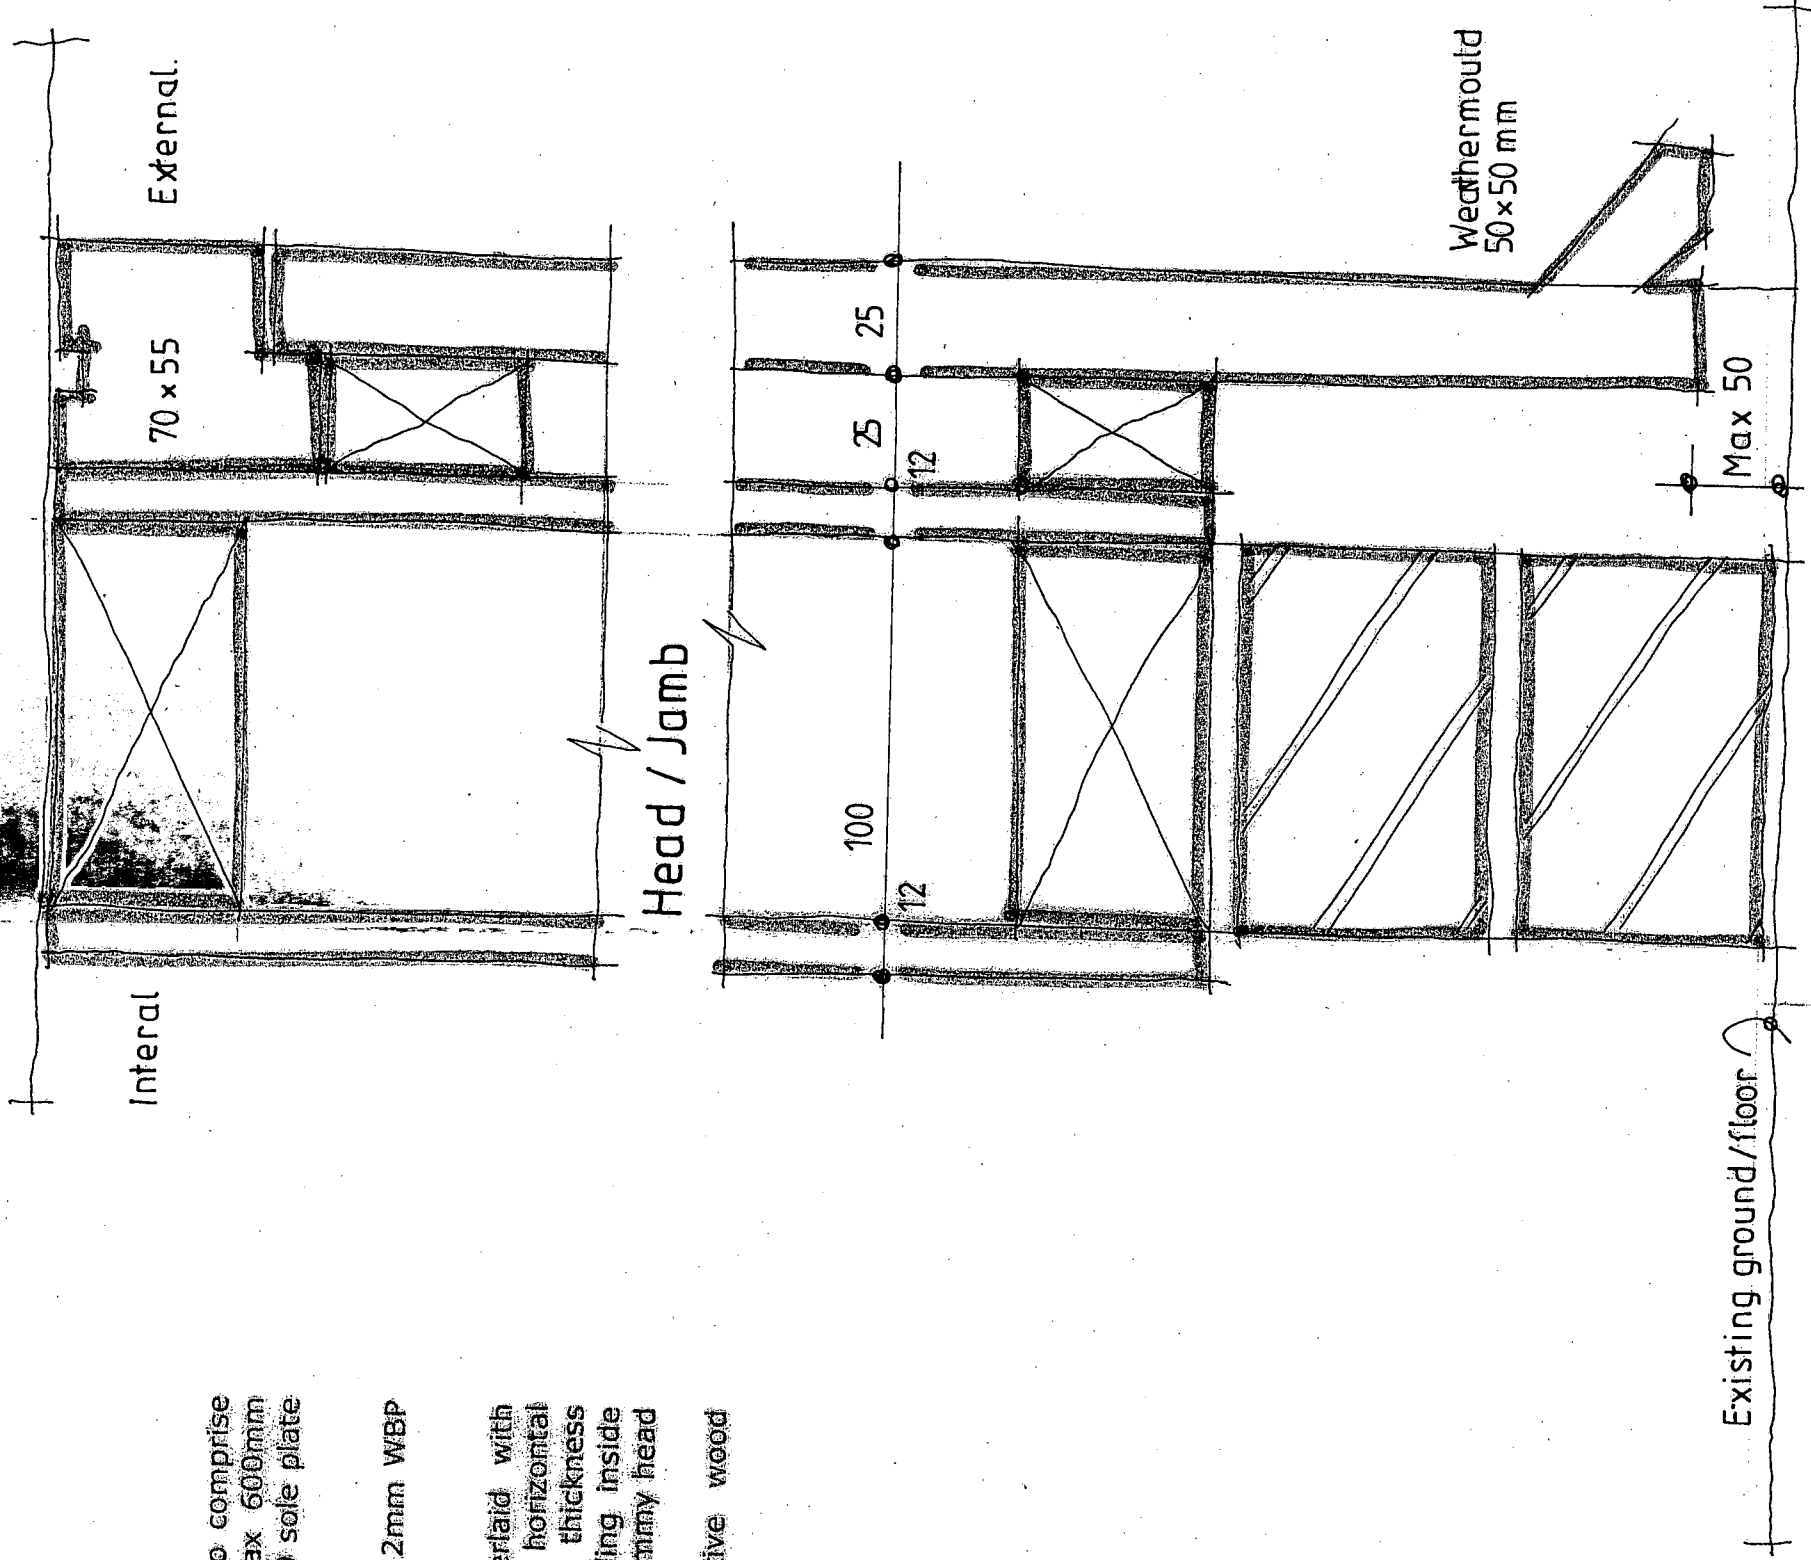


Cill
Typical door infill detail. BD02. BD03

Copyright: This drawing is the property of AAM Architecture Partnership LLP. It is copyright and shall remain the property of AAM Architecture Partnership LLP. It is not to be copied, reproduced, altered, or in part without the consent in writing of AAM Architecture Partnership LLP. Do not scale this drawing.

Verify all dimensions on site before commencing any work or preparing any other documents. If there is any discrepancy, unless otherwise stated, the drawing is to prevail. This drawing is for the use of the Architect. The drawing is not to be used for any other purpose without the written consent of the Architect. AAM Architecture Partnership LLP cannot accept responsibility for the integrity and accuracy of such information. Any certification and conditions that are required for such information should be sought from the relevant professional or their appointed representative.

Rev	Details	Name	Date

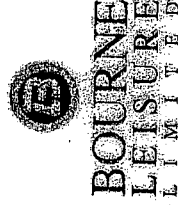

Haven

AAM ARCHITECTURE PARTNERSHIP LLP 40 CAMBRIDGE ROAD HAYWARDS, EAST SUSSEX TN11 9DT T: 01424 260222 F: 01424 200333 E: admin@aacpllp.co.uk	
Client	Bourne Leisure Ltd.
Project	Church Farm Holiday Park Pagham, Nr. Chichester, West Sussex
Drawing Name	JOINERY DETAIL Door Infill
Status	
Scale	1:2
Date	25.06.08
Drawn By	GJL
Checked By	
Computer File Name	
Drawing No	2801.202
Revision	