


Copyright This drawing is the property of A&M Architectural Services Ltd. Its copyright and design content is reserved by them and the drawing is issued on the condition that it is not copied, reproduced, retained or disclosed to any other unauthorised person, either wholly or in part without the consent in writing of A&M Architectural Services Ltd. Do not scale this drawing.


Verify all dimensions on site before commencing any work or preparing any shop drawings. All dimensions are in mm unless otherwise stated. Report any alterations or omissions to the Architect. This drawing incorporates information from other professions. A&M Architectural Services Ltd cannot accept responsibility for the integrity and accuracy of such information. Any clarification and/or additions that are required appertaining to such information should be sought from the relevant profession or their appointed representative.

Rev	Details	Name	Date
A	Site Location Plan at 1:1250 scale added	tf	14 07 08

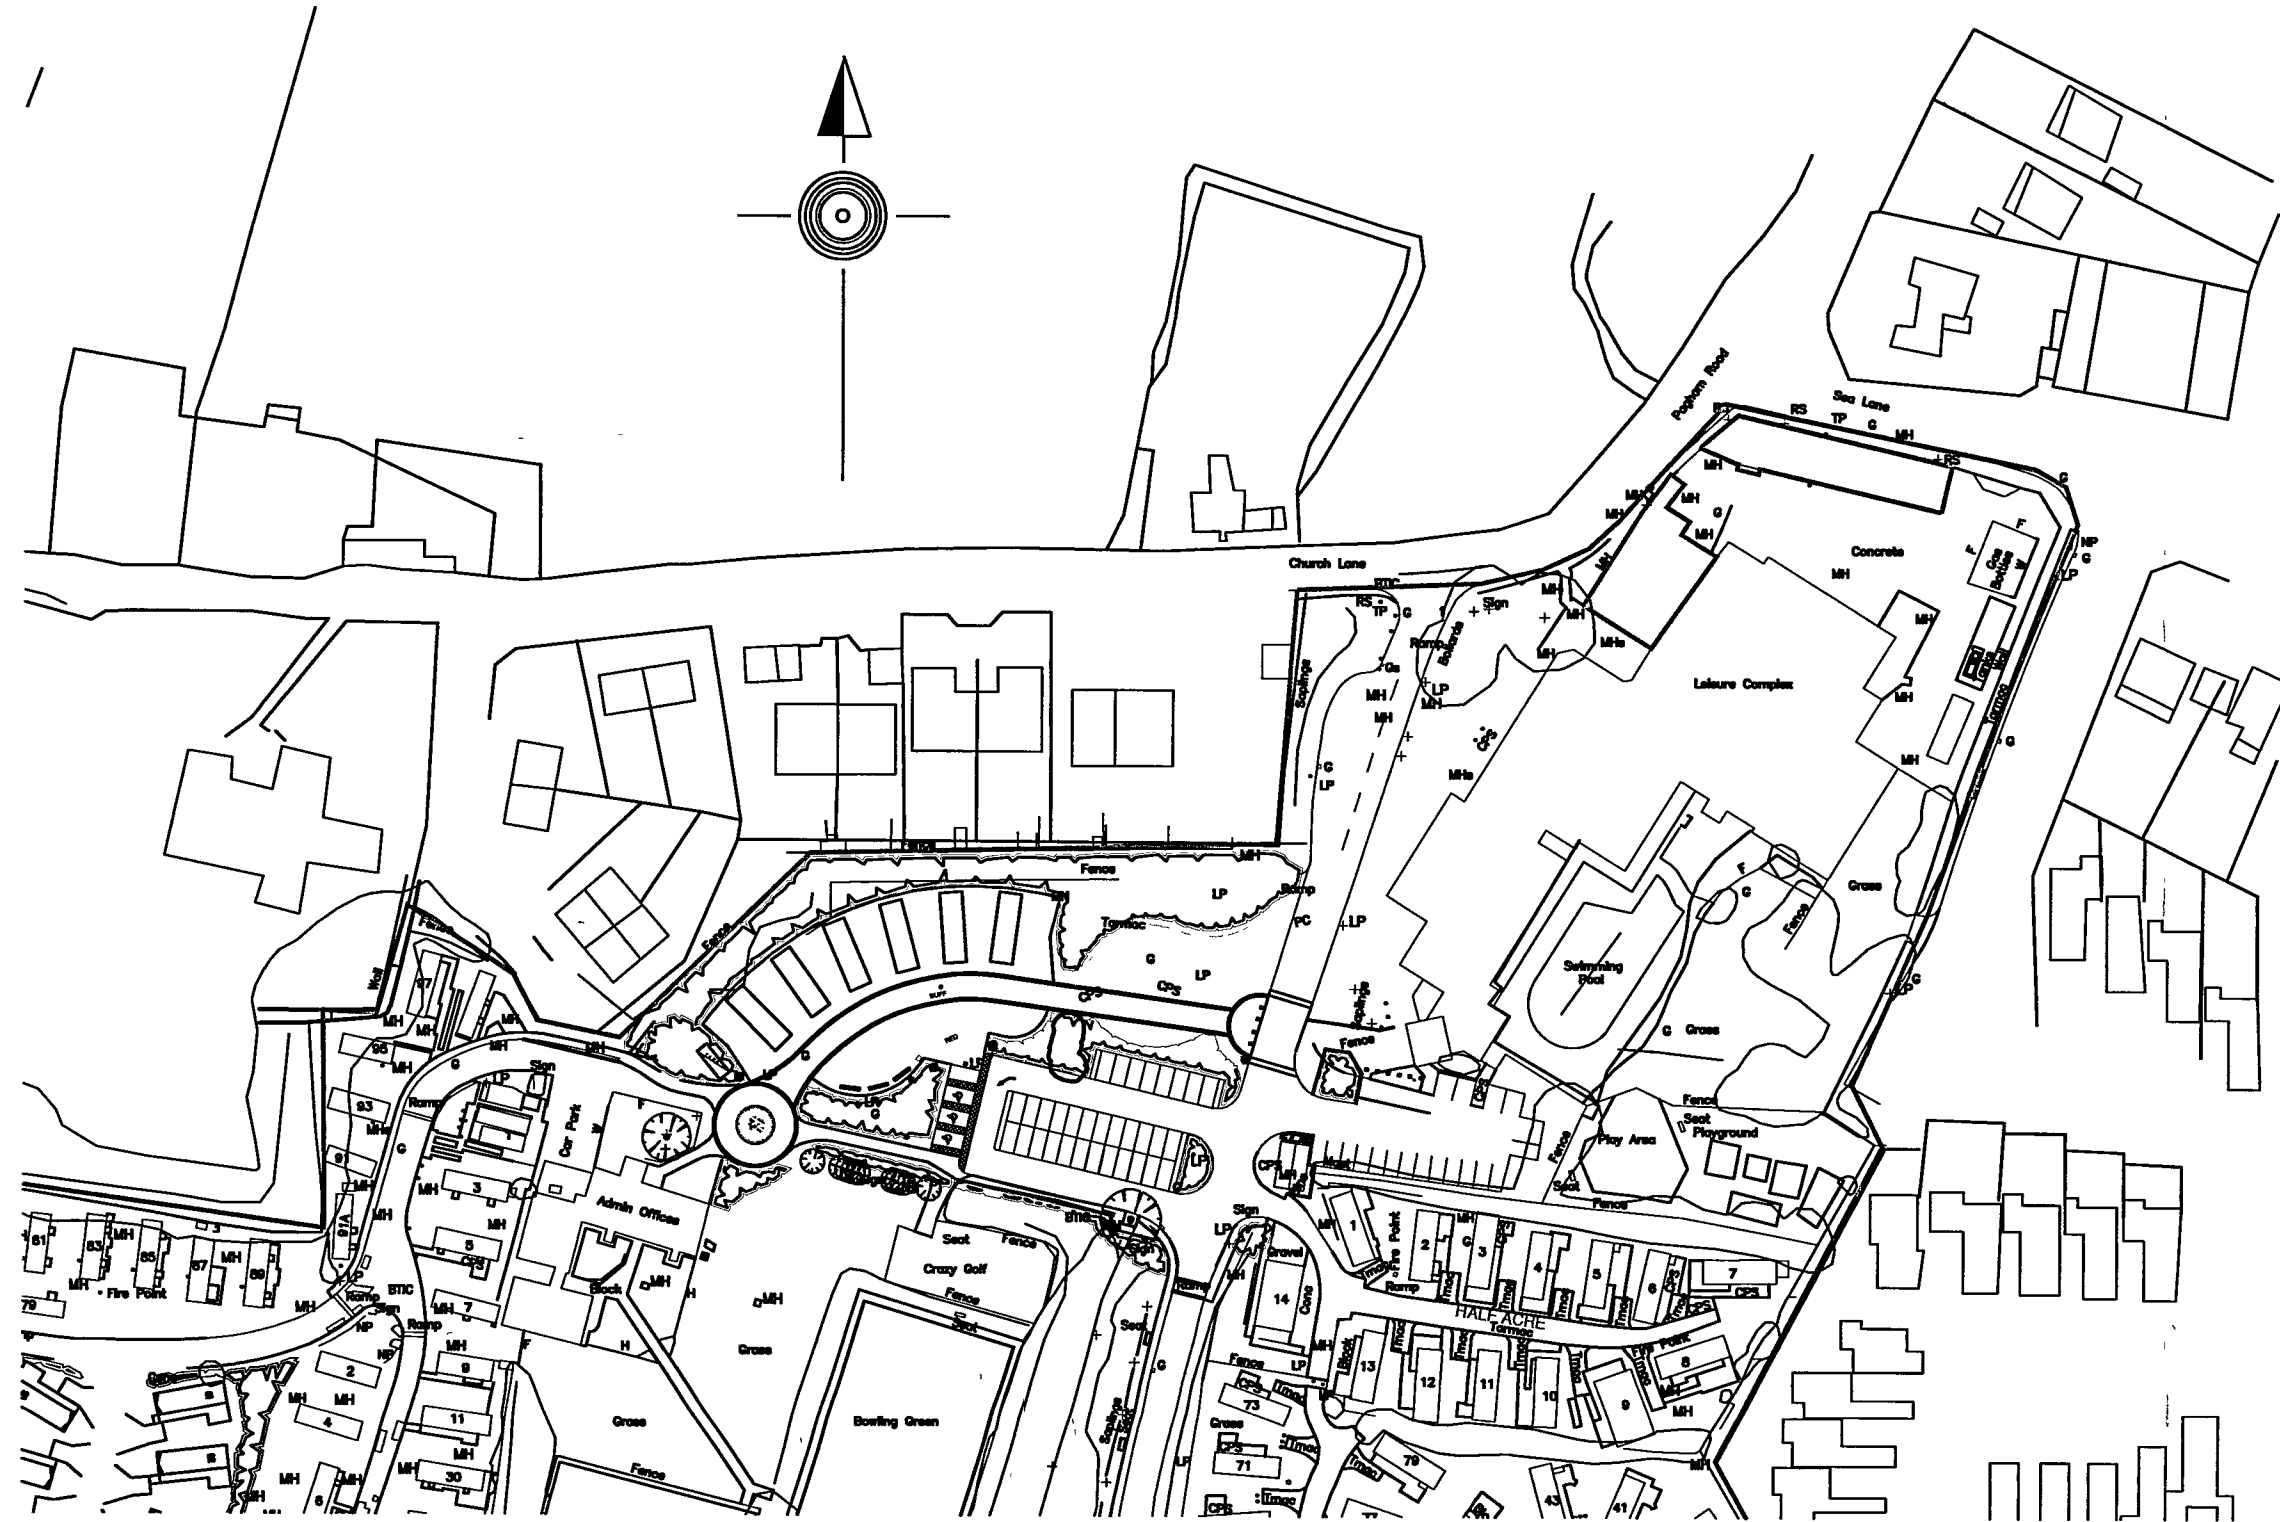

Site Location Plan - 1:1250

Block Plan - 1:500

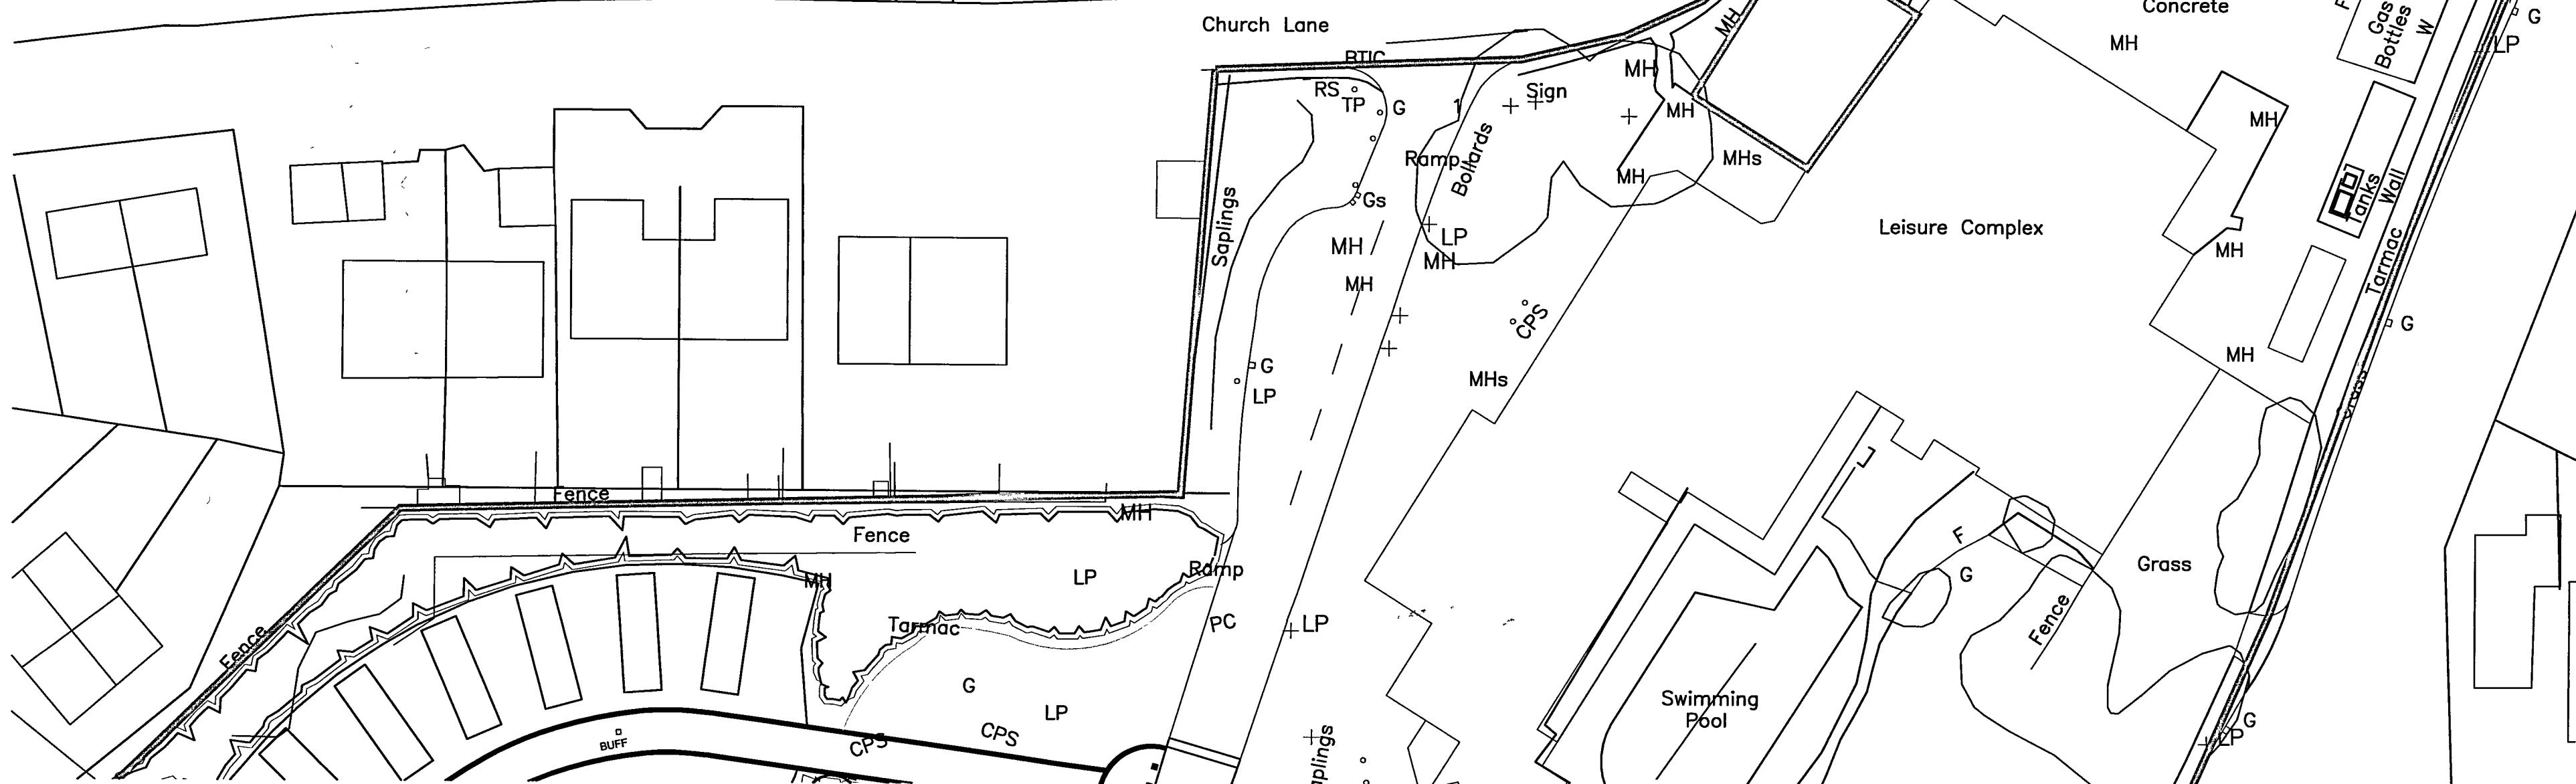

BOURNE LEISURE LIMITED

Haven



ARCHITECTURAL PARTNERSHIP LLP
40 CAMBRIDGE ROAD,
HASTINGS, EAST SUSSEX
TN34 1DT
T 01424 200222
F 01424 200333
E admin@a-and m.co.uk

Client	Bourne Leisure Ltd		
Project	Church Farm Holiday Park Pagam, Nr Chichester		
Drawing Name	Site Location Plan & Block Plan		
Status			
Scale	1:500 & 1:1250	Date	Dec 2007
Drawn By		Checked By	
Computer File Name	2801-001 Location Plan.dwg		
Drawing No	2801-001	Revision	A