
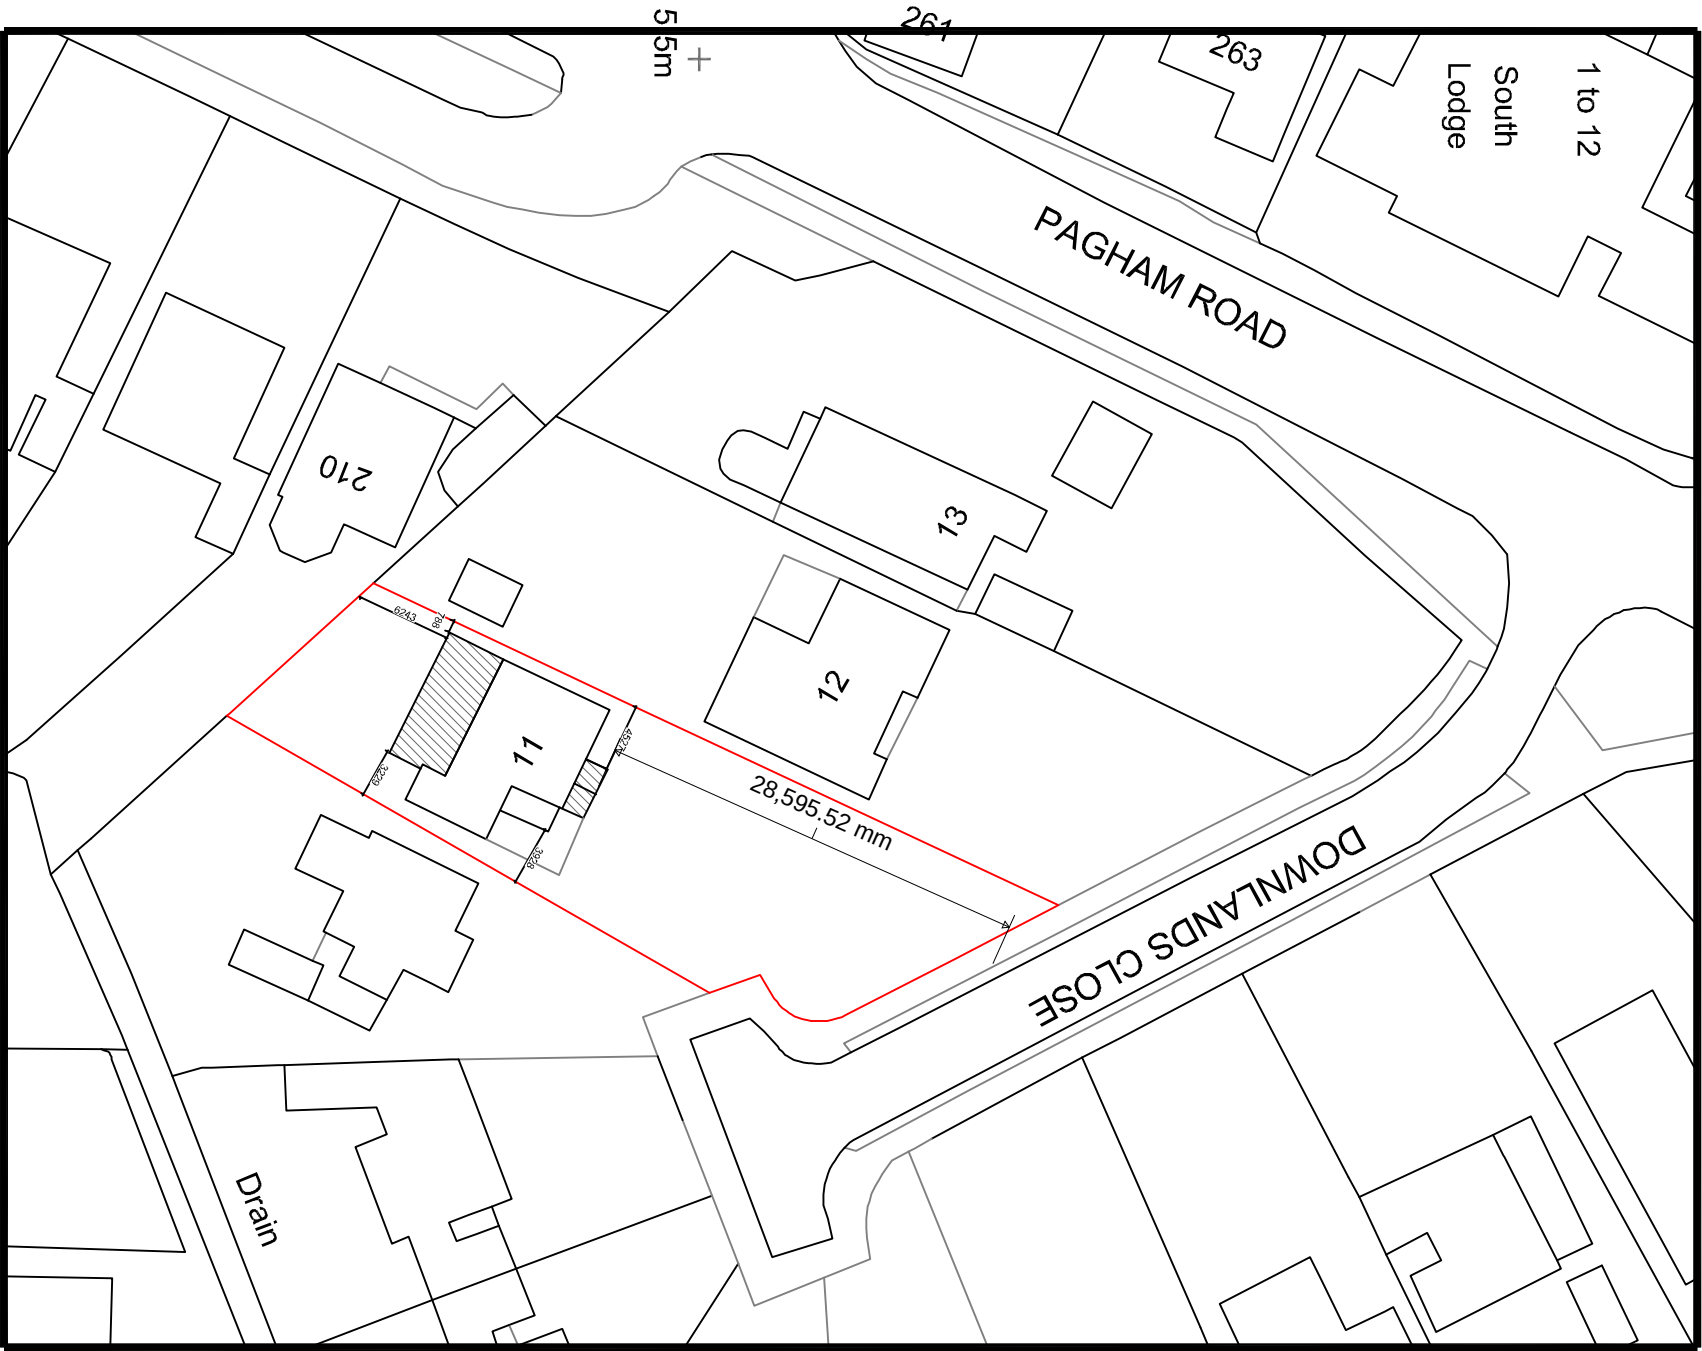
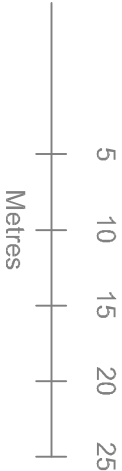


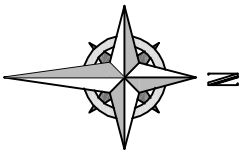

Your Home Plans Ltd
Chichester Enterprise Centre, Terminus
Road, Chichester, PO19 8TX
01243 963247
june@yourhomeplans.co.uk

11 Downlands Close
Bognor Regis
West Sussex
PO21 3QA

Block Plan

Project Number: 11DOW-19
Date: 13th August 2019
Drawn By: Your Home Plans Ltd
Checked By: JEG

Drawing No:
B01

Scale: 1:500 A3