


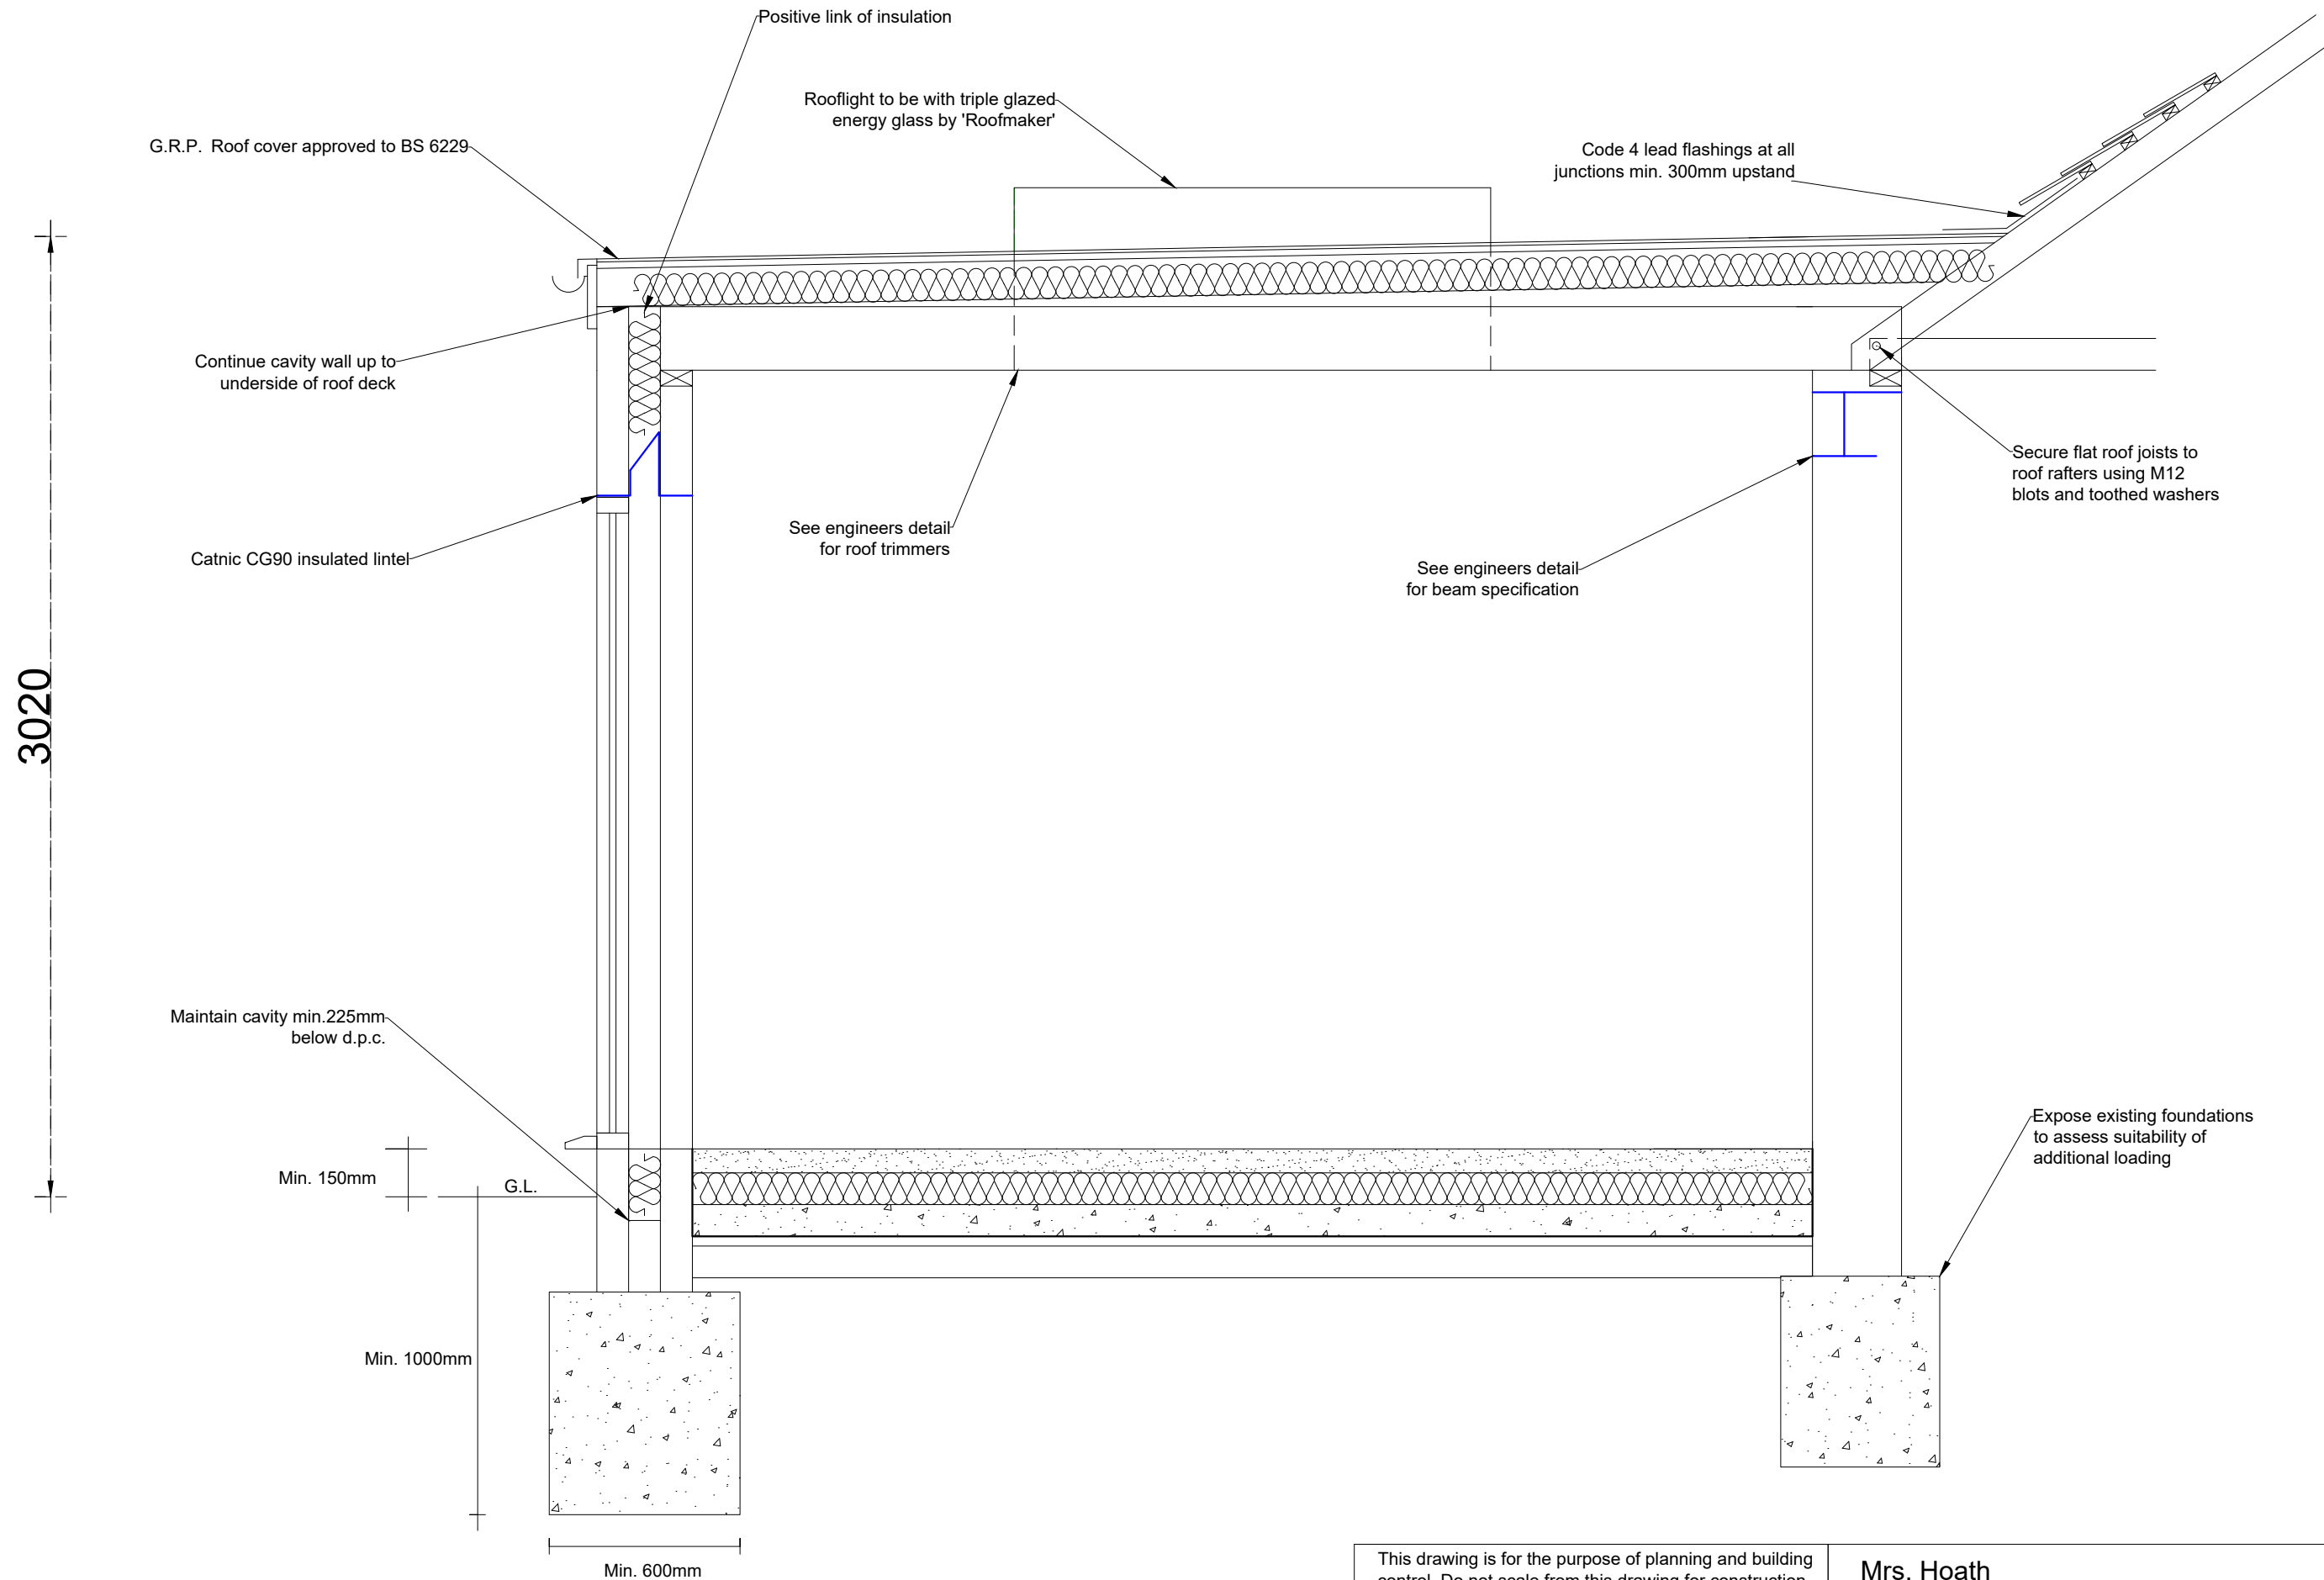

This drawing is for the purpose of planning and building control. Do not scale from this drawing for construction. The builder is responsible for checking on site all dimensions and relevant information prior to the commencement of work

PLAN2BUILDSUSSEX.CO.UK

Mrs. Hoath
41 Abbottsbury, Pagham
West Sussex PO21 4RT
SECTION AA
Date: June 2021 Scale 1:20 Dwg.no.SE.01