


Boundary.

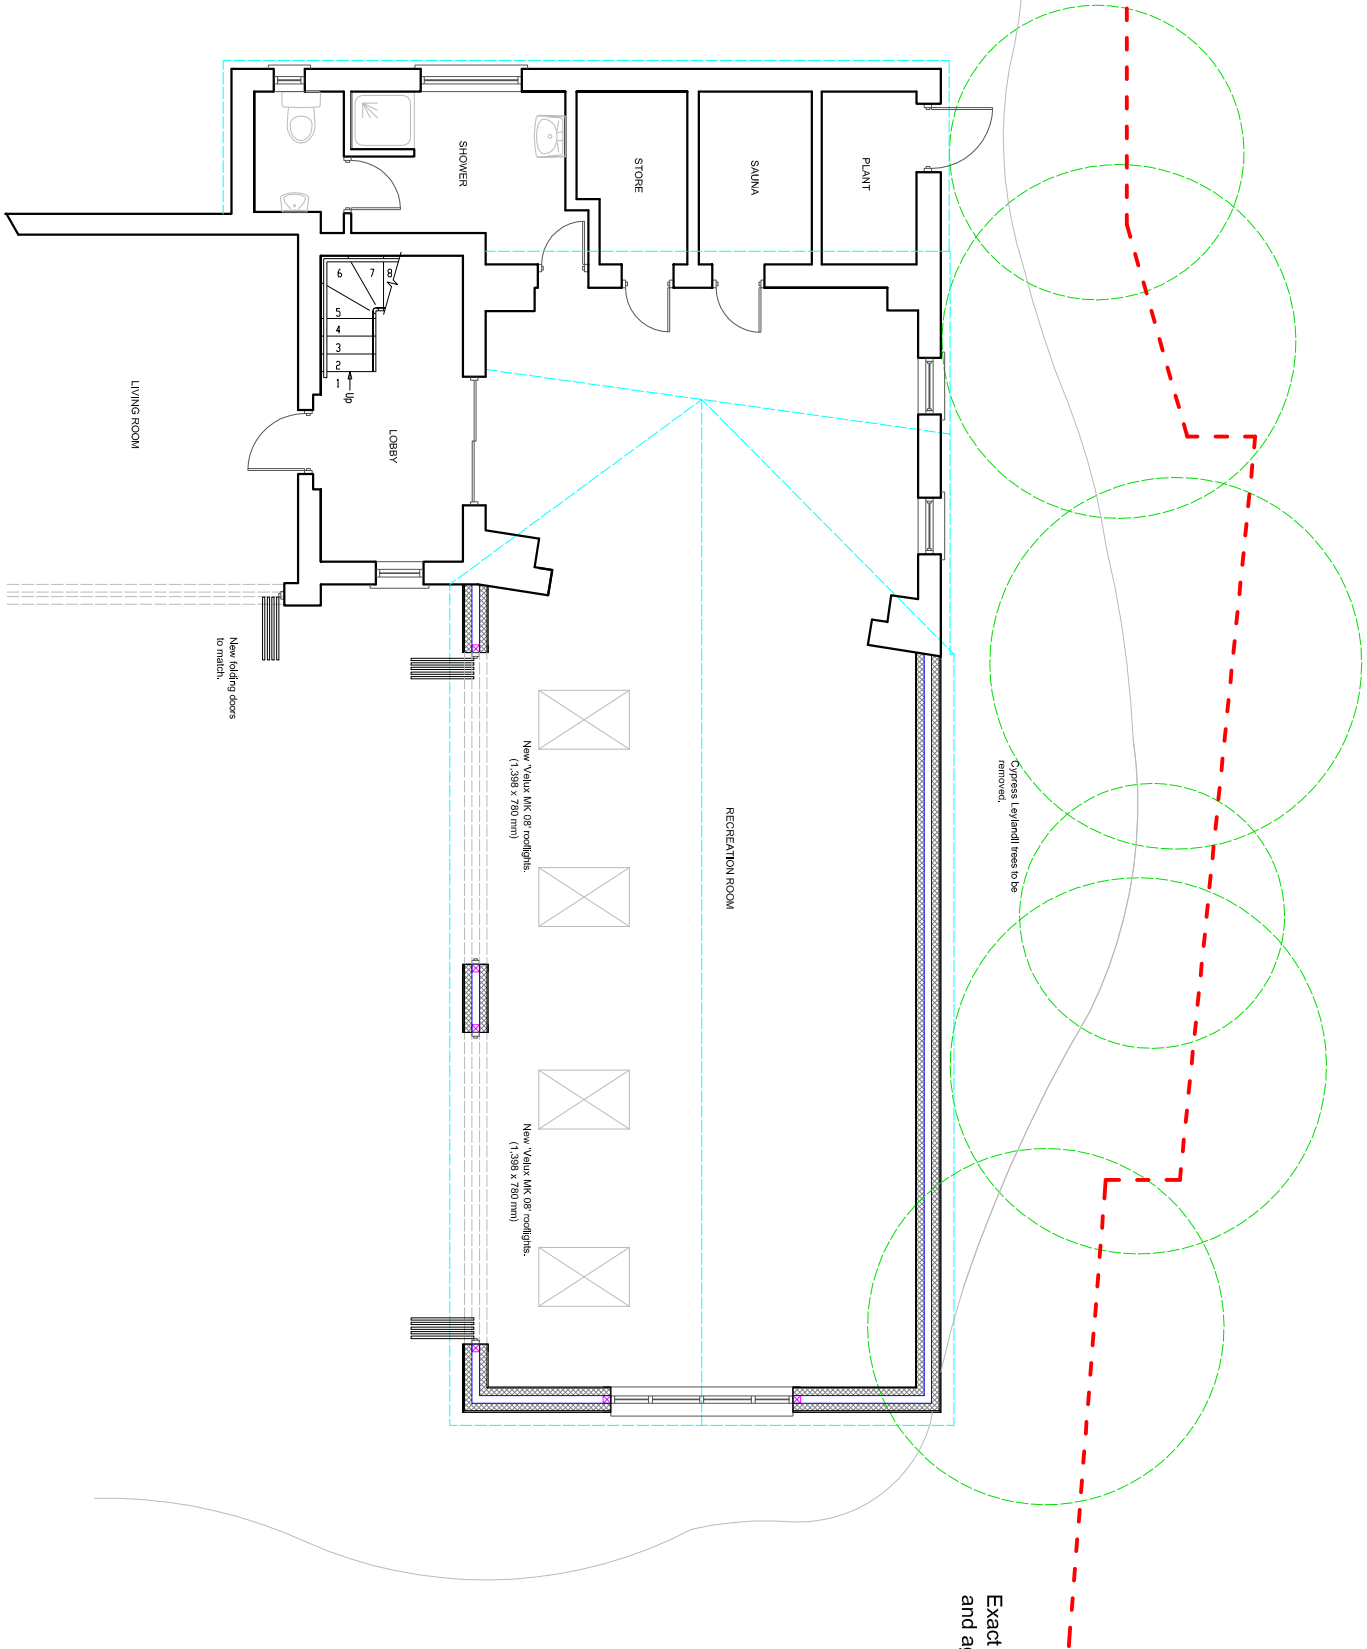

Boundary.
Exact position to be confirmed
and agreed on site.

PROPOSED GROUND FLOOR PLAN



SUSSEX BUILDING CONSULTANCY LIMITED

ROSE COTTAGE, PRIORS WAYE, PAGHAM,
BOGNOR REGIS, WEST SUSSEX.

SCALE - 1/100 REV - DATE - 19/05/2022



partner
LABC

1 NORTHCOTE ROAD
BOGNOR REGIS
PO21 5LZ
TEL - (01243) 561379