


NOTES


ROOF - 'Marley Stonewold' grey interlocking roof tiles to pitched roof to match with recently built garage.

WALLS - Textured painted render to external walls to match existing.


WINDOWS/DOORS - Powder coated aluminium framed double glazed units.

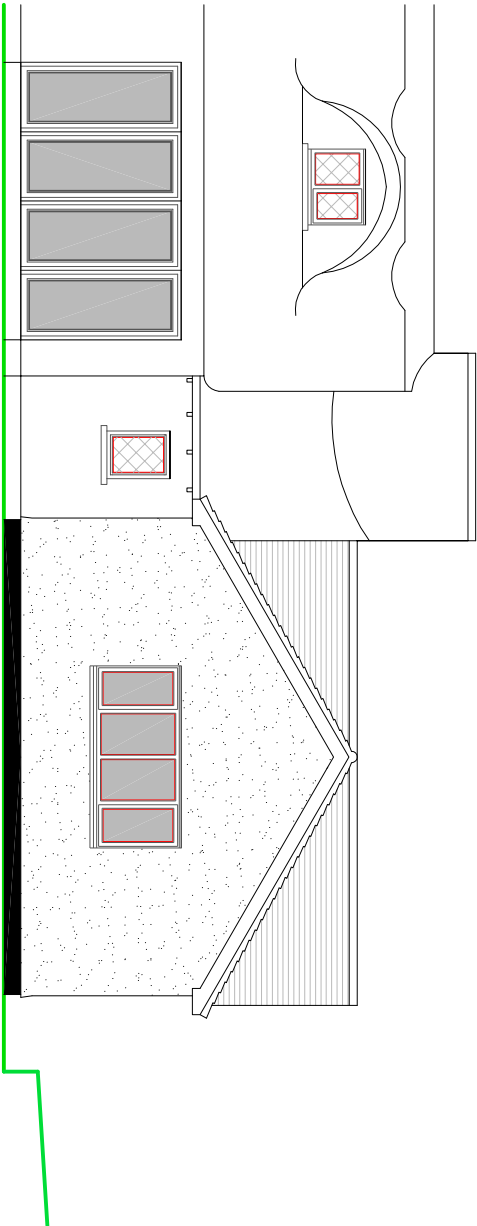

FRONT ELEVATION

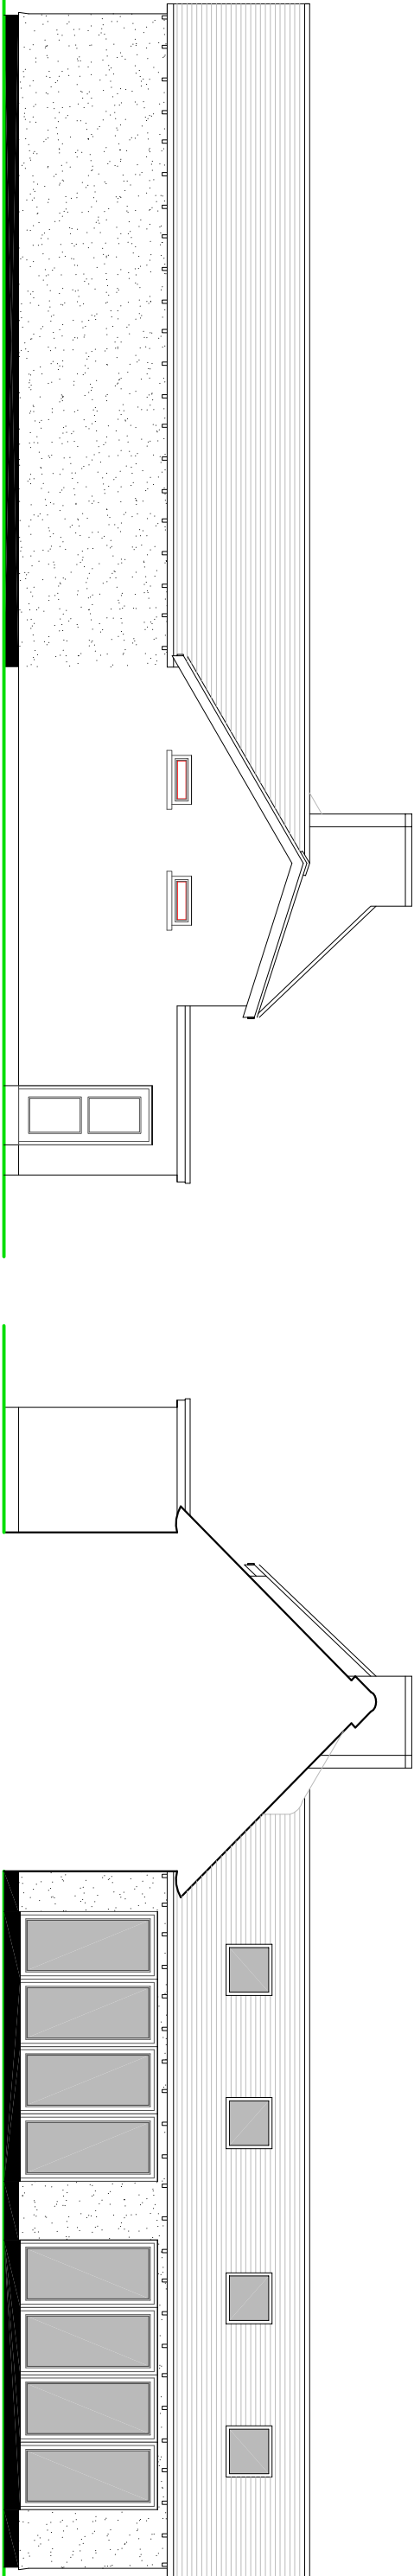


SIDE ELEVATION

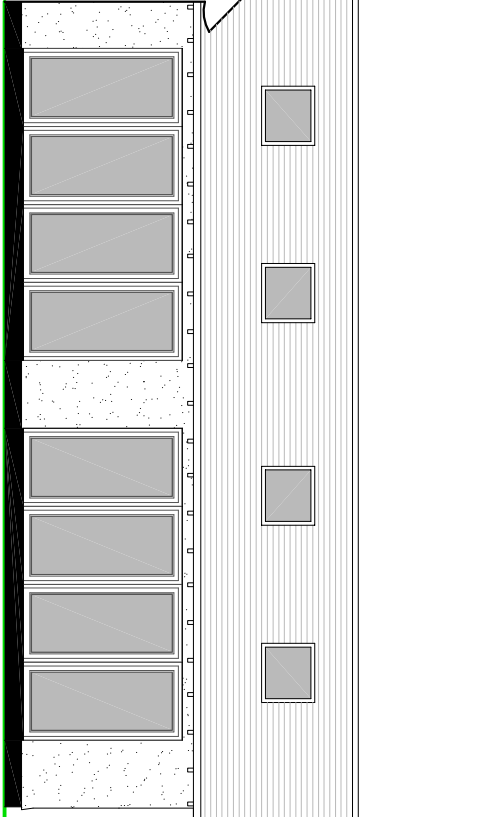

SIDE ELEVATION

PROPOSED ELEVATIONS

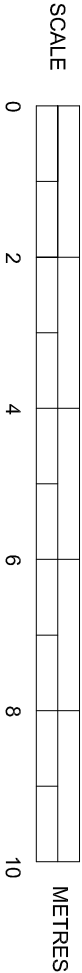

SUSSEX BUILDING CONSULTANCY LIMITED

ROSE COTTAGE, PRIORS WAY, PAGHAM,
BOGNOR REGIS, WEST SUSSEX.

SCALE - 1/100 REV - DATE - 12/05/2022



LABC

partner

3 NORTHGATE ROAD
BOGNOR REGIS
PO2 6LZ
TEL - (01243) 861979