


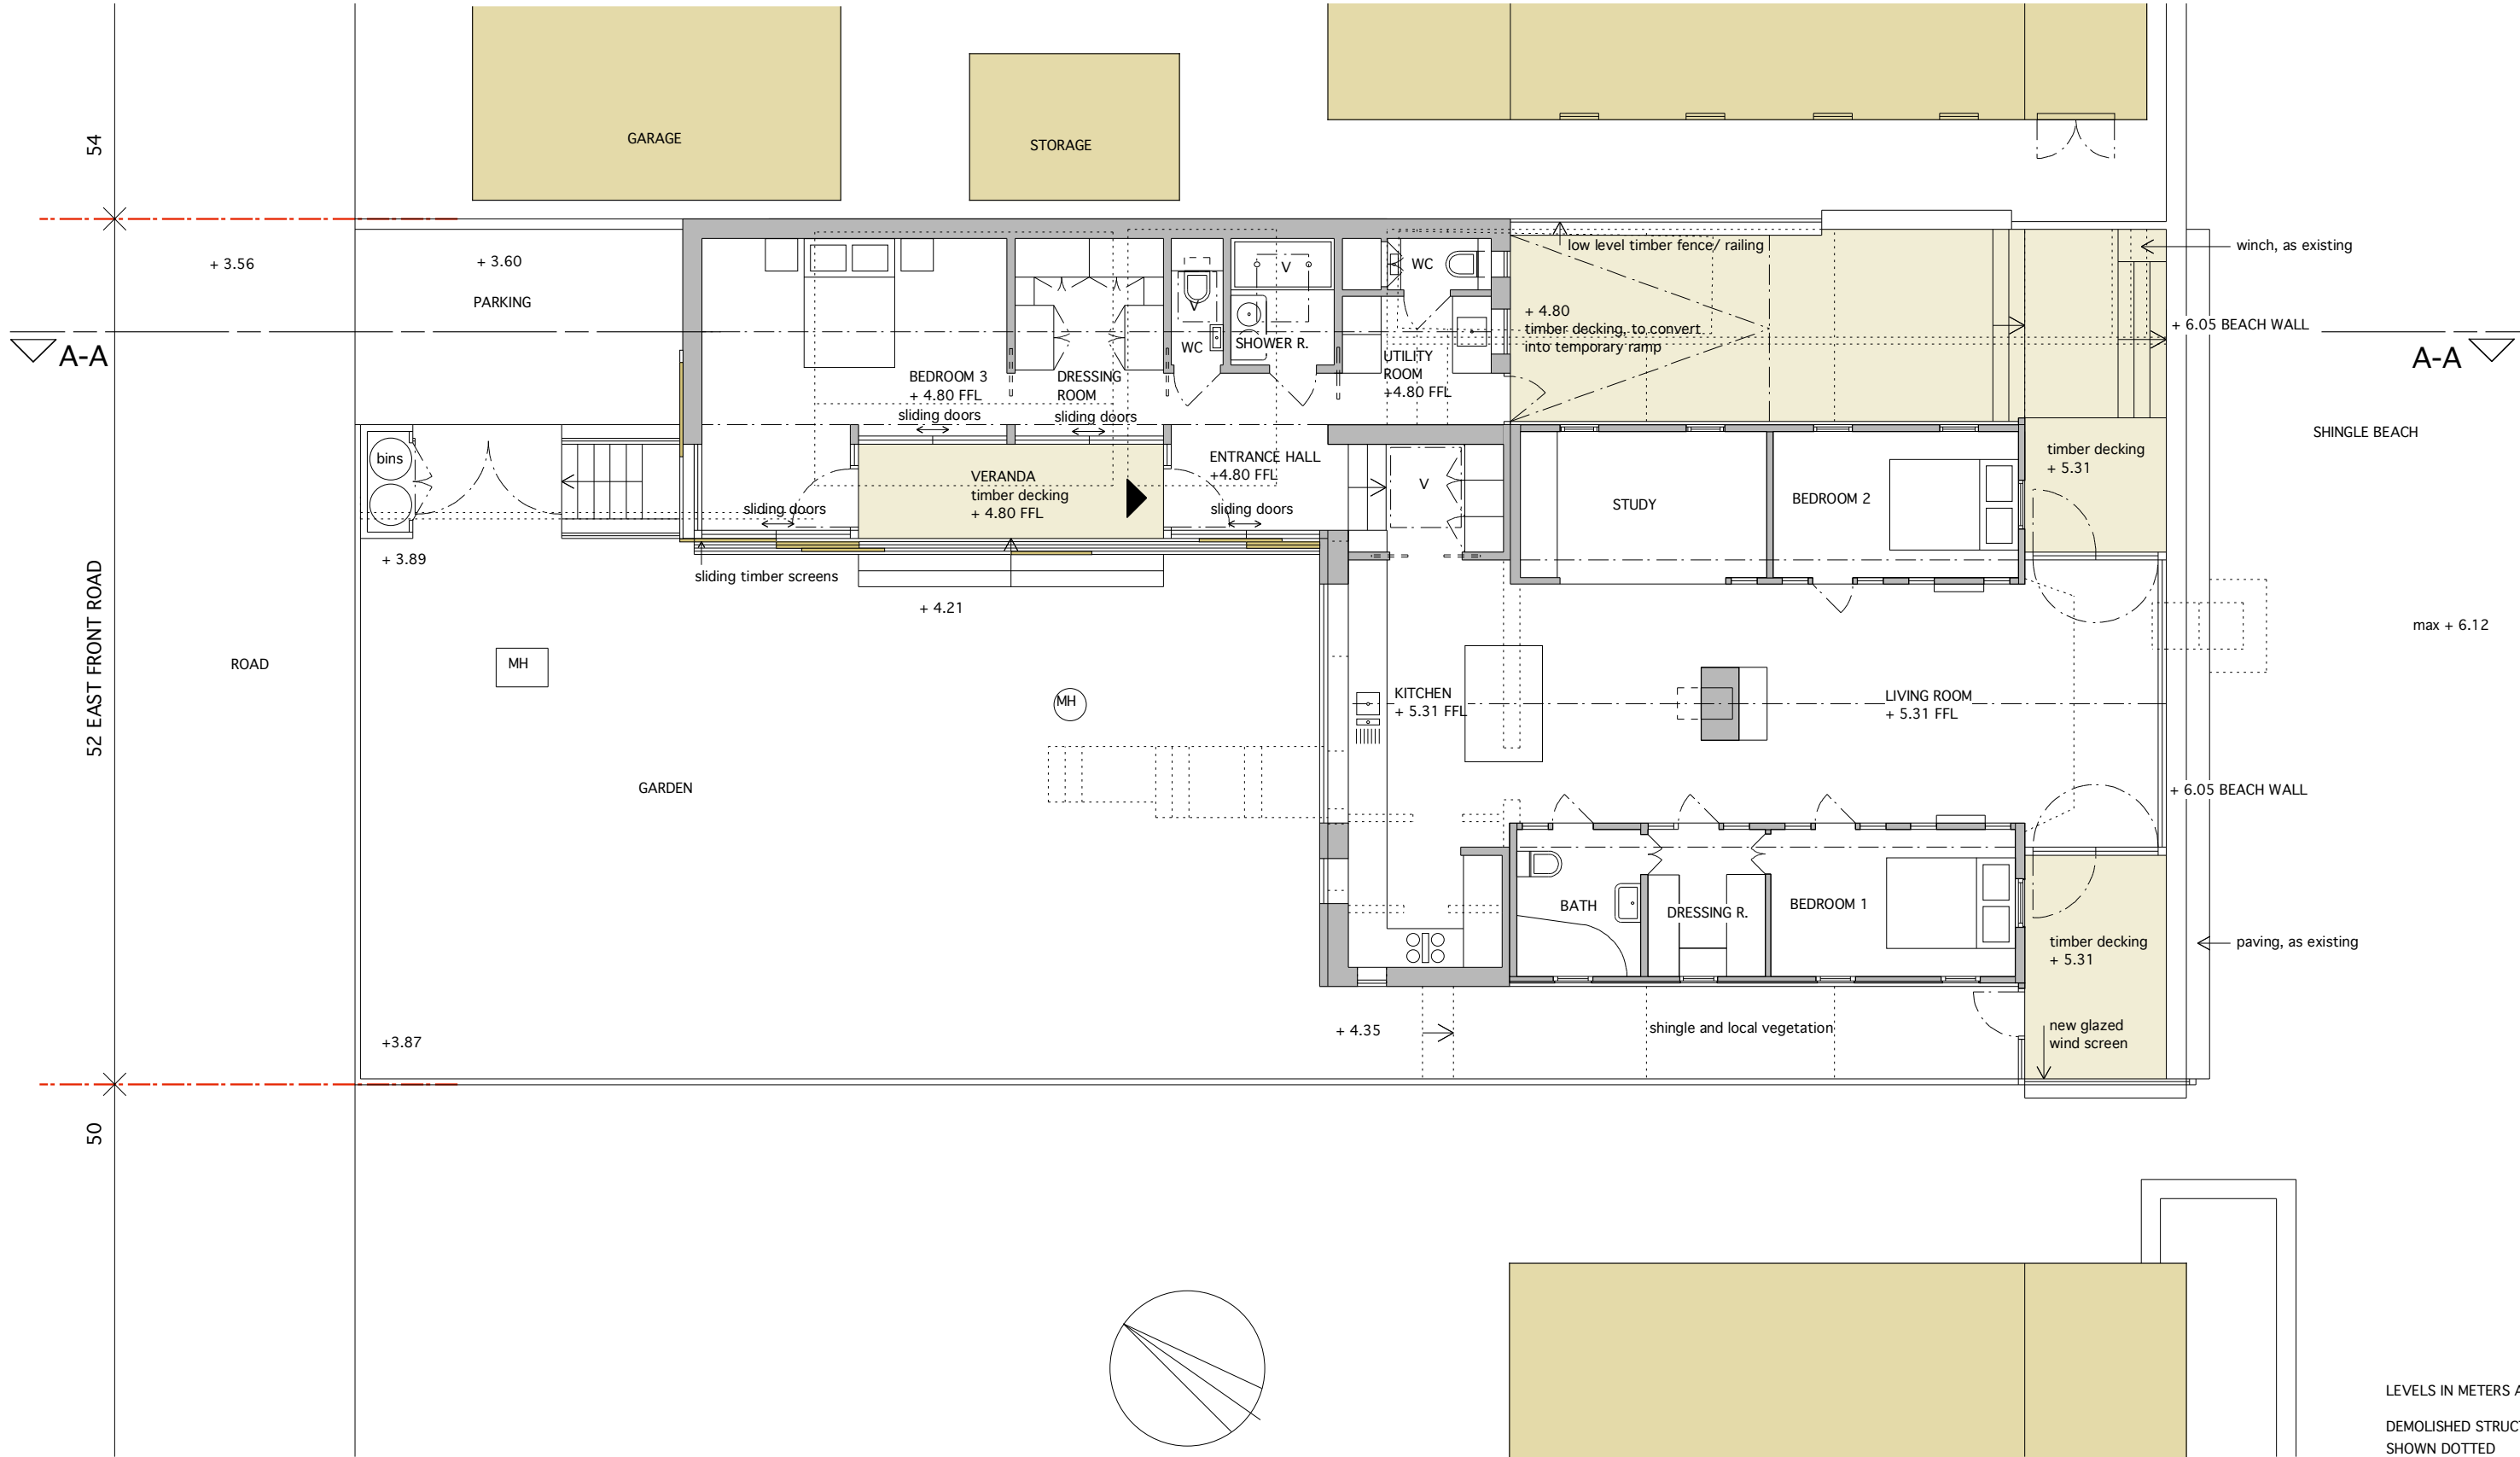

d 25.10.11 replacement drawing (P1), FFL garden extension lowered, external stairs and hall, sliding doors and screens garden ext., timber decking to East, layout utility room

WISALON SABINE KUNZE DIPL ING ARCH 35 Perrers Road London W6 0EY t 020 87484716

Project	52 EAST FRONT ROAD, PAGHAM, BOGNOR REGIS WEST SUSSEX PO21 4ST	Drawn	sk	Project	126
For	Mr and Mrs Eysers	Scale	1:100 @ A3		
Title	GROUND FLOOR - PROPOSED	Date	25.10.2011	Revision	d
				Drawing No.	P 01

All dimensions & levels are to be checked on site. Any discrepancy between this drawing & other information is to be referred to the architects before the work is put in hand. This drawing is to be read in conjunction with all other relevant documents. Do not scale. This drawing is copyright.

