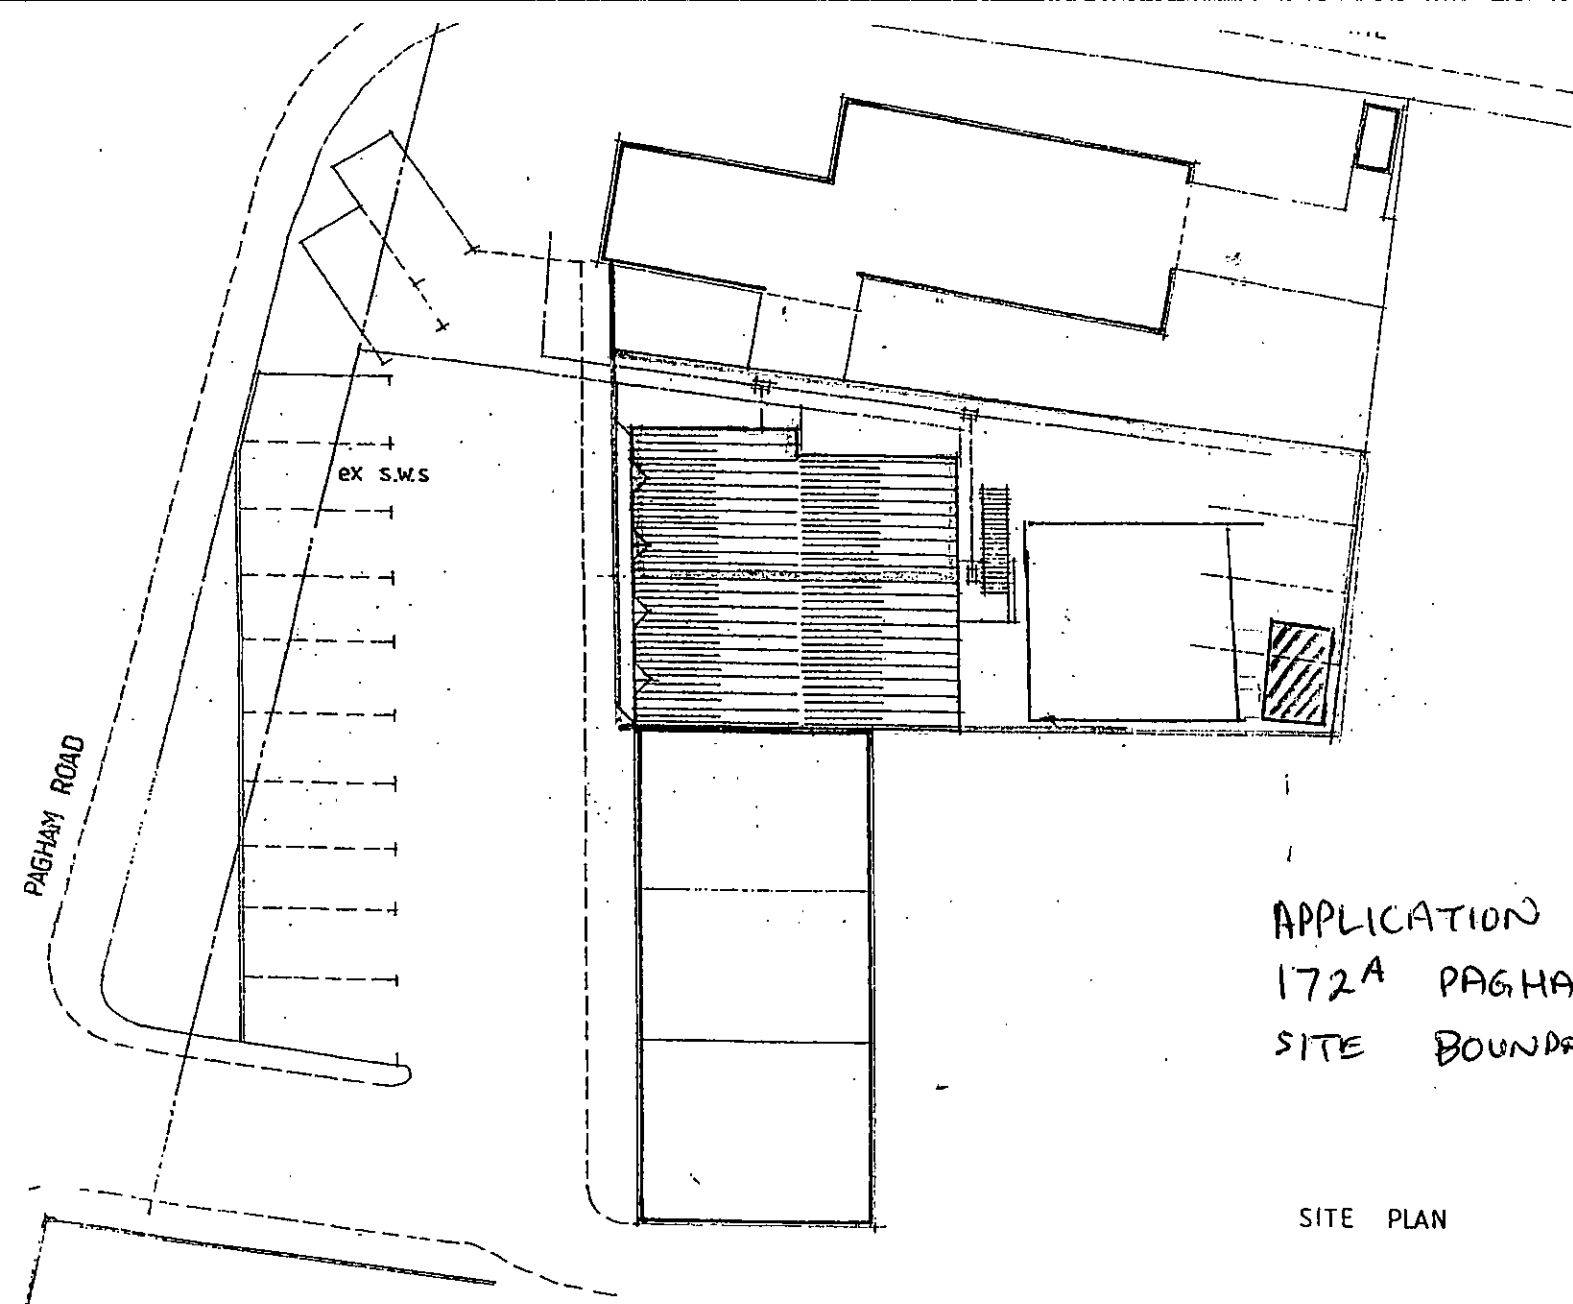


APPLICATION FOR SHED AT REAR OF
172A PAGHAM ROAD
SITE BOUNDARIES MARKED IN RED

SITE PLAN

1:100