


172 / 172 A PAGHAM ROAD

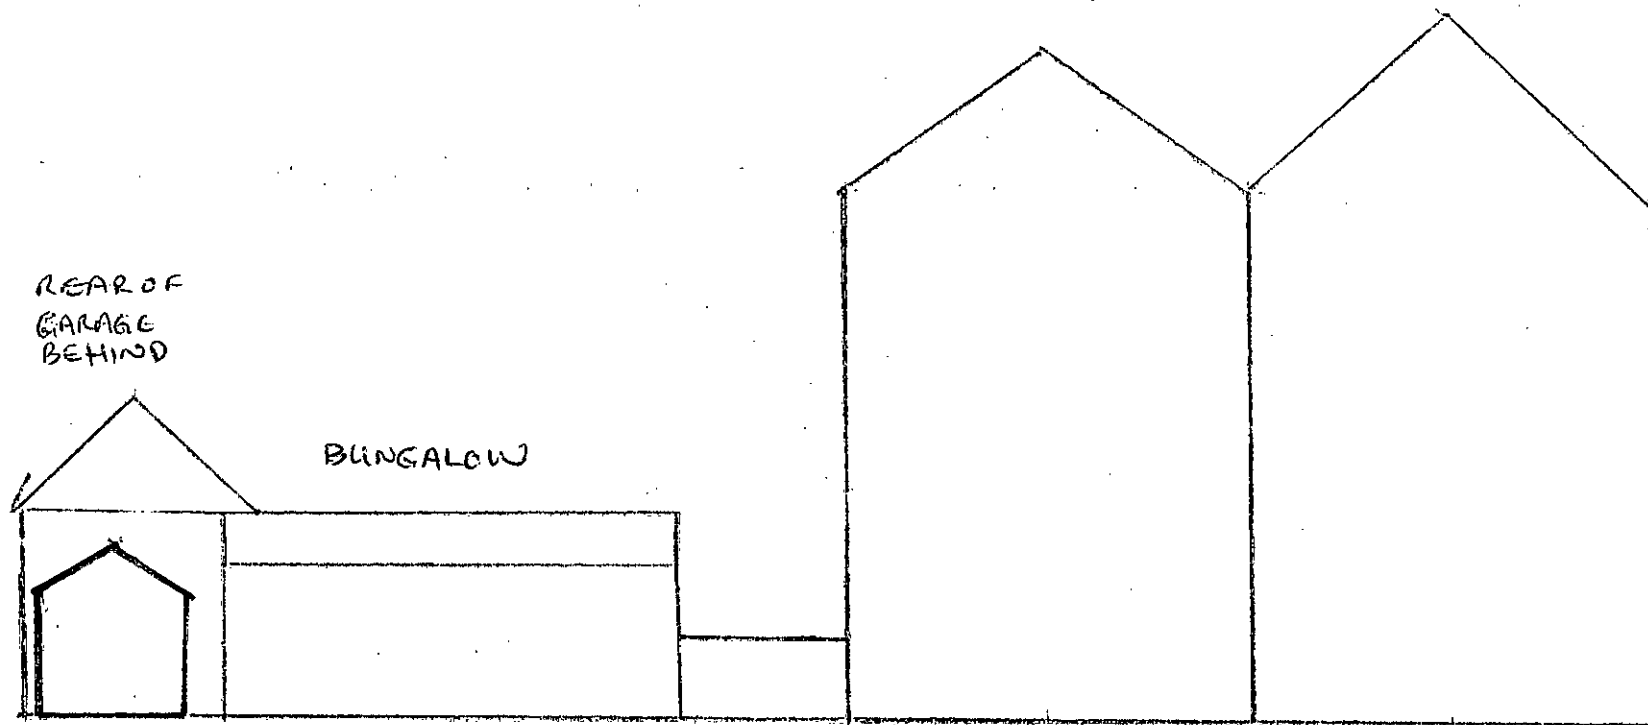

SCALE 1:100

APPLICATION FOR SHED AT REAR OF 172 A
PAGHAM ROAD, PAGHAM.
SHED MARKED IN RED