APPLICATION FOR SHED AT REAR OF 172A PAGHAM ROAD
SIDE BOUNDARIES MARKED IN RED

[redacted]

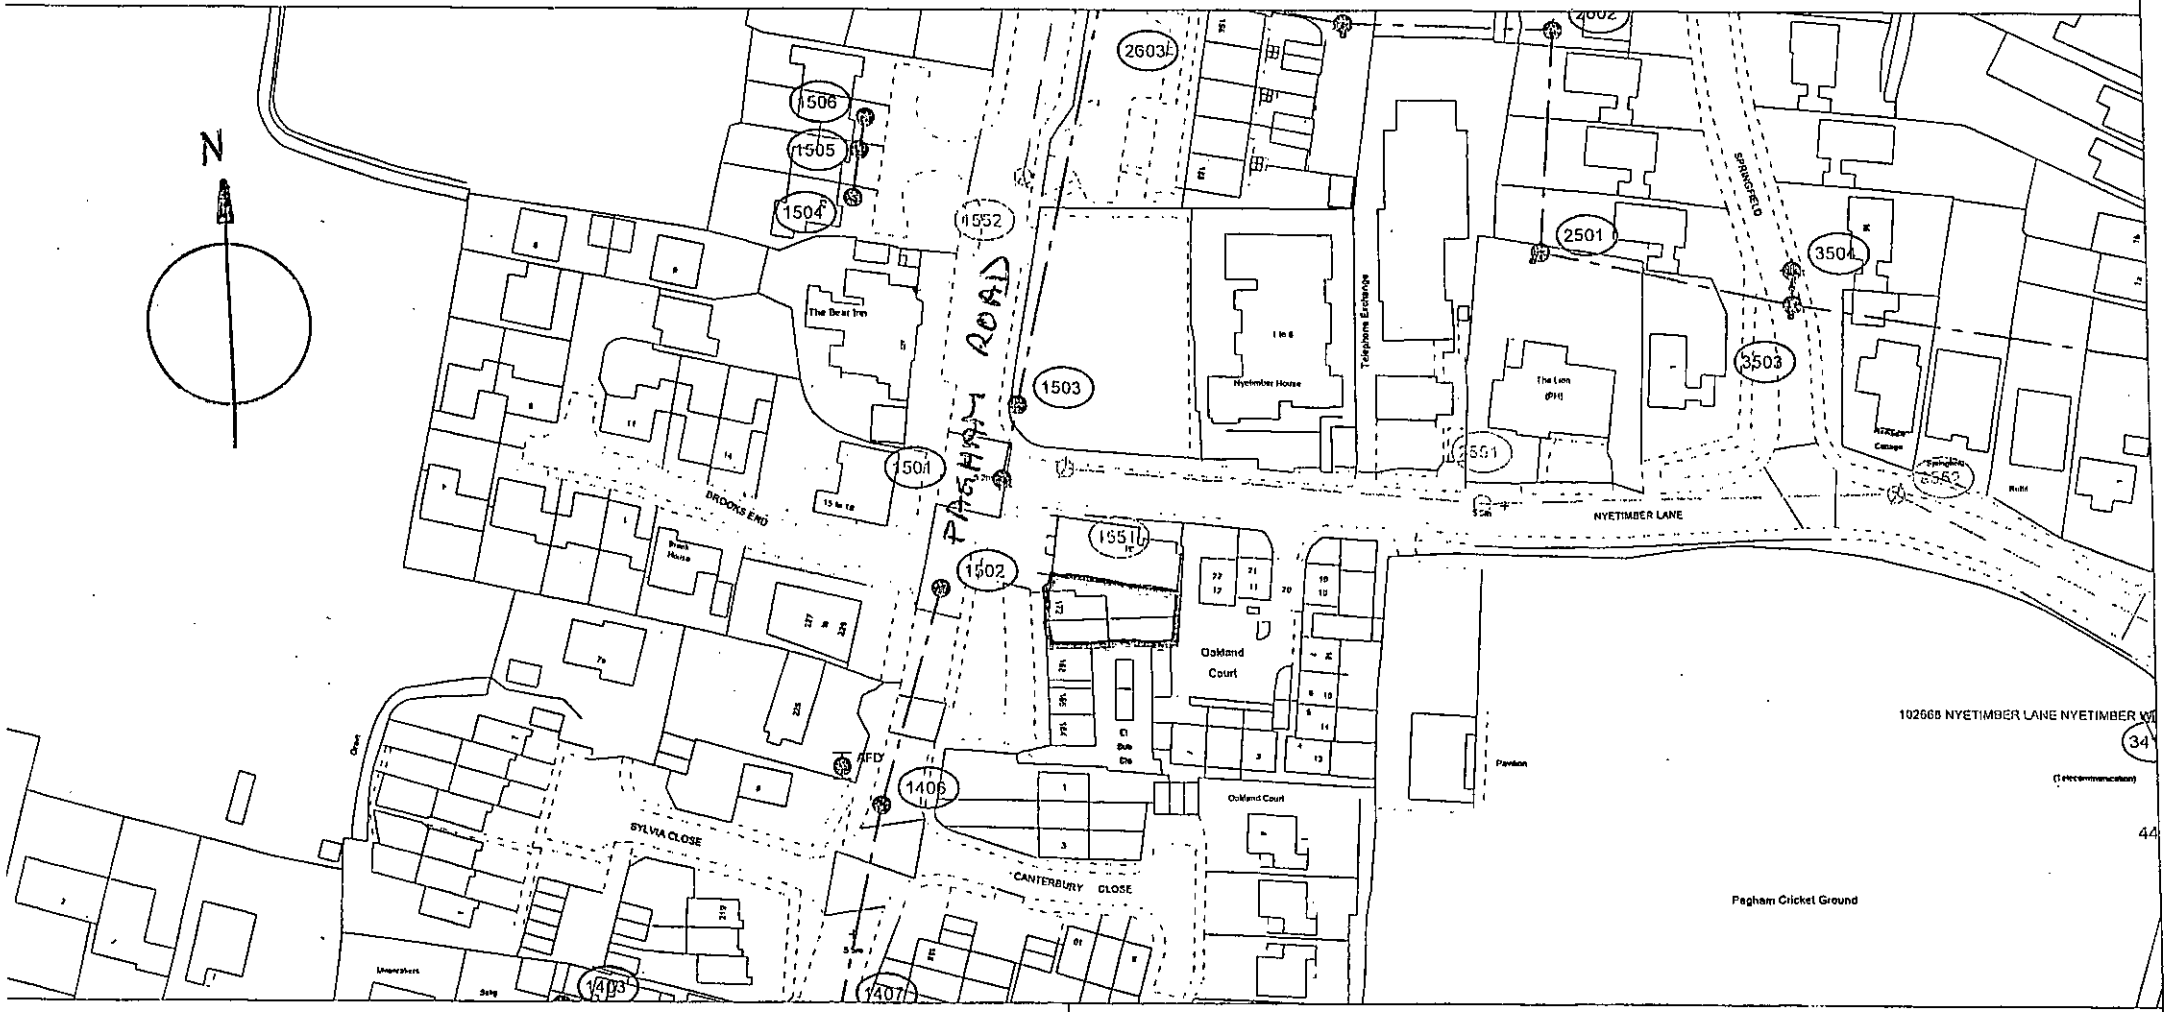

The positions of pipes shown on this plan are believed to be correct, but Southern Water Services Ltd accept no responsibility in the event of inaccuracy. The actual positions should be determined on site.

Based upon Ordnance Survey Digital Data with the permission of the controller of H.M.S.O. Crown Copyright Reserved Licence No. WU 298530

[redacted]

O.S. REF: SZ8998NW	Scale: 1:1250	Printed By: PS	Date: 21-8-2014
Sewer Plot		172A Pagham Road	
WARNING. BAC pipes are constructed of Bonded Asbestos Cement		Requested By:	

ARUN DISTRICT COUNCIL P/87/14/HH