


APPLICATION FOR PLANNING PERMISSION FOR RETENTION OF
SINGLE STOREY TIMBER SHED AT REAR OF 172A PAGHAM ROAD, PAGHAM

FLOOR AND ELEVATION PLANS

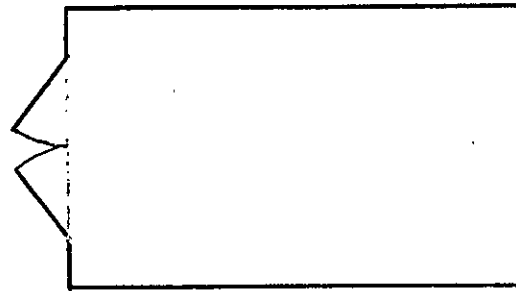

FLOOR


ALL WALLS, FLOOR, DOORS
AND BASE CONSTRUCTED
USING TREATED TIMBER

ROOF CONSTRUCTED USING
TIMBER BOARDING COVERED
IN ROOFING FELT.

MAXIMUM HEIGHT INCLUDING
ROOF 2.48 M

MAXIMUM WIDTH 2.12 M

MAXIMUM LENGTH 3.16 M

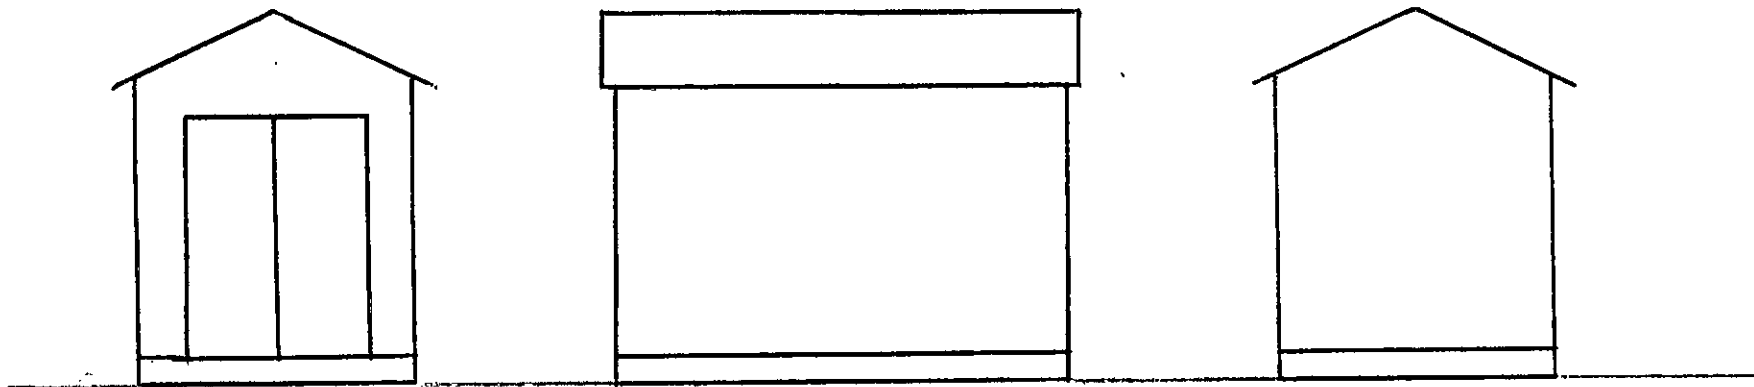

FRONT

BOTH SIDES

REAR

SCALE 1:50