


172 / 172 A PAGHAM ROAD

REAR OF
GARAGE
BEHIND

BUNGALOW

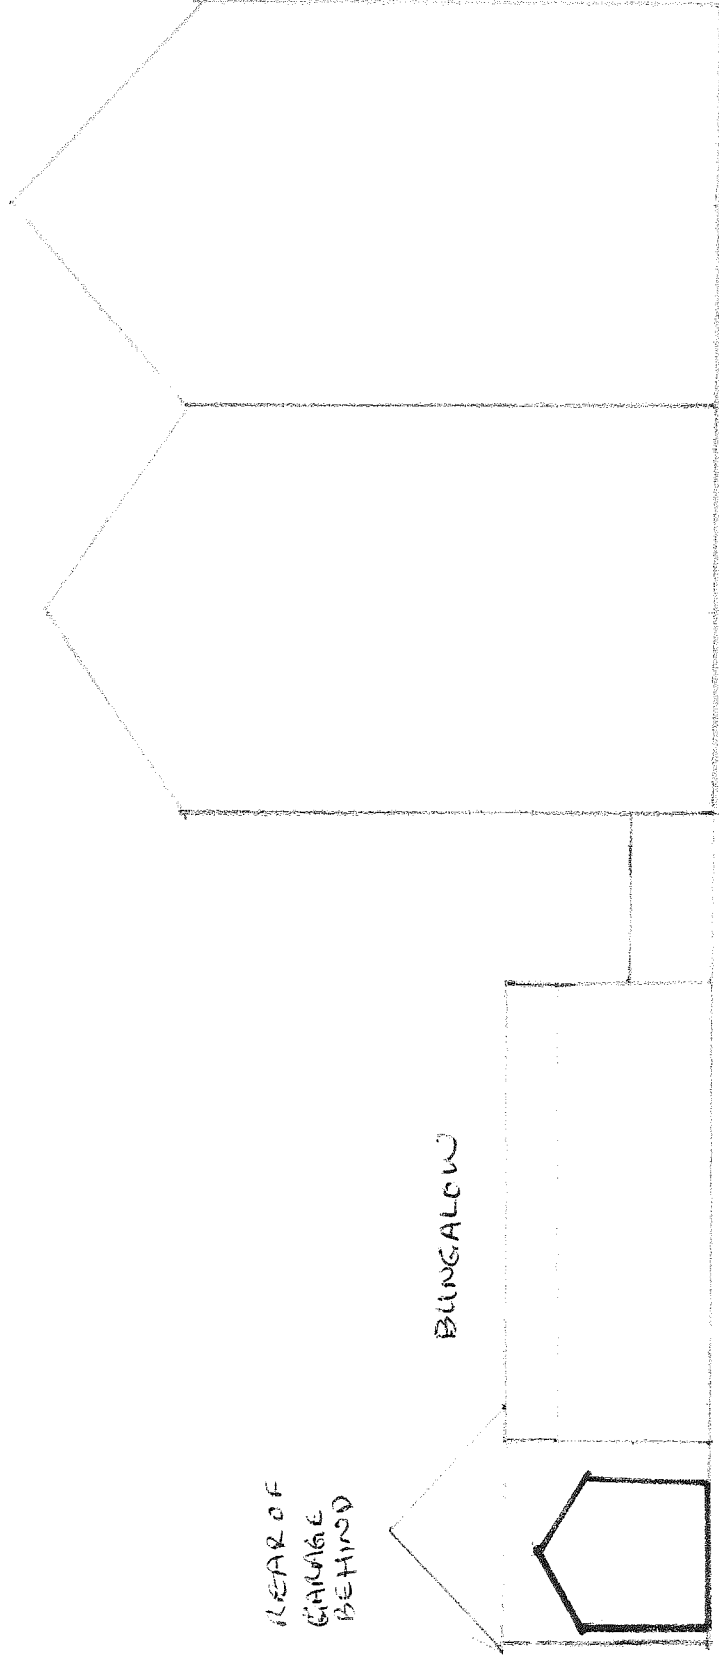

APPLICATION FOR SHED AT REAR OF 172 A
PAGHAM ROAD, PAGHAM.
SHED MARKED IN RED

SCALE 1:100