


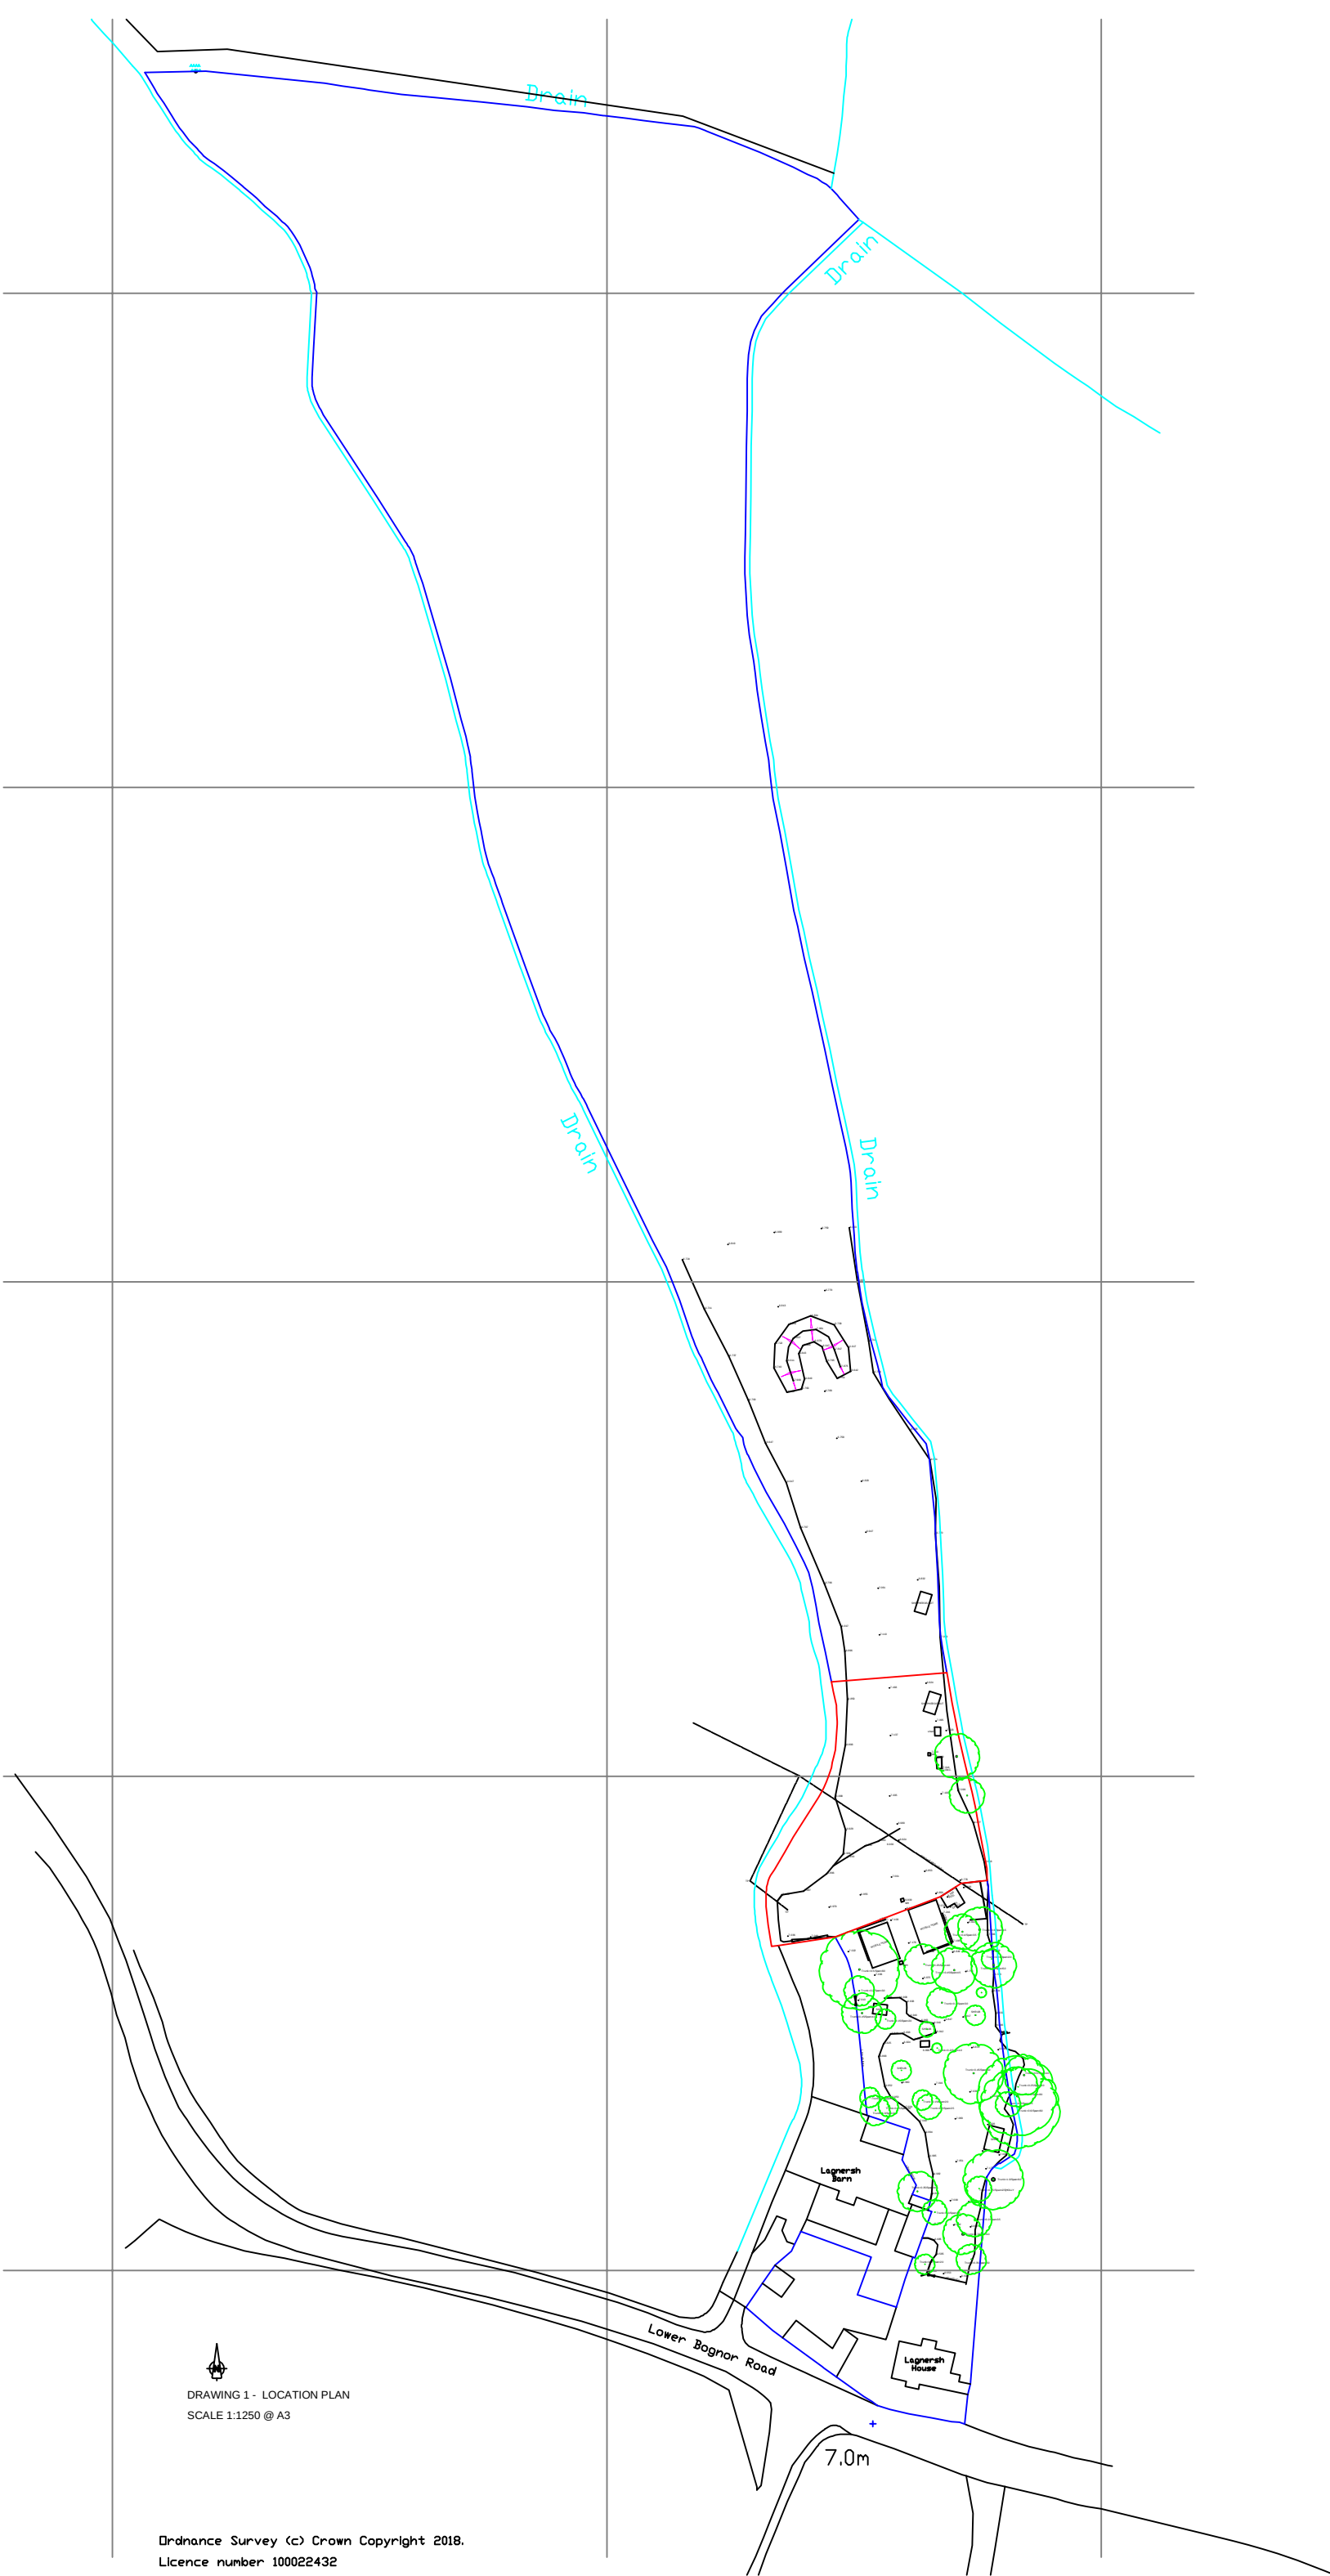

DRAWING 1 - LOCATION PLAN
SCALE 1:1250 @ A3