



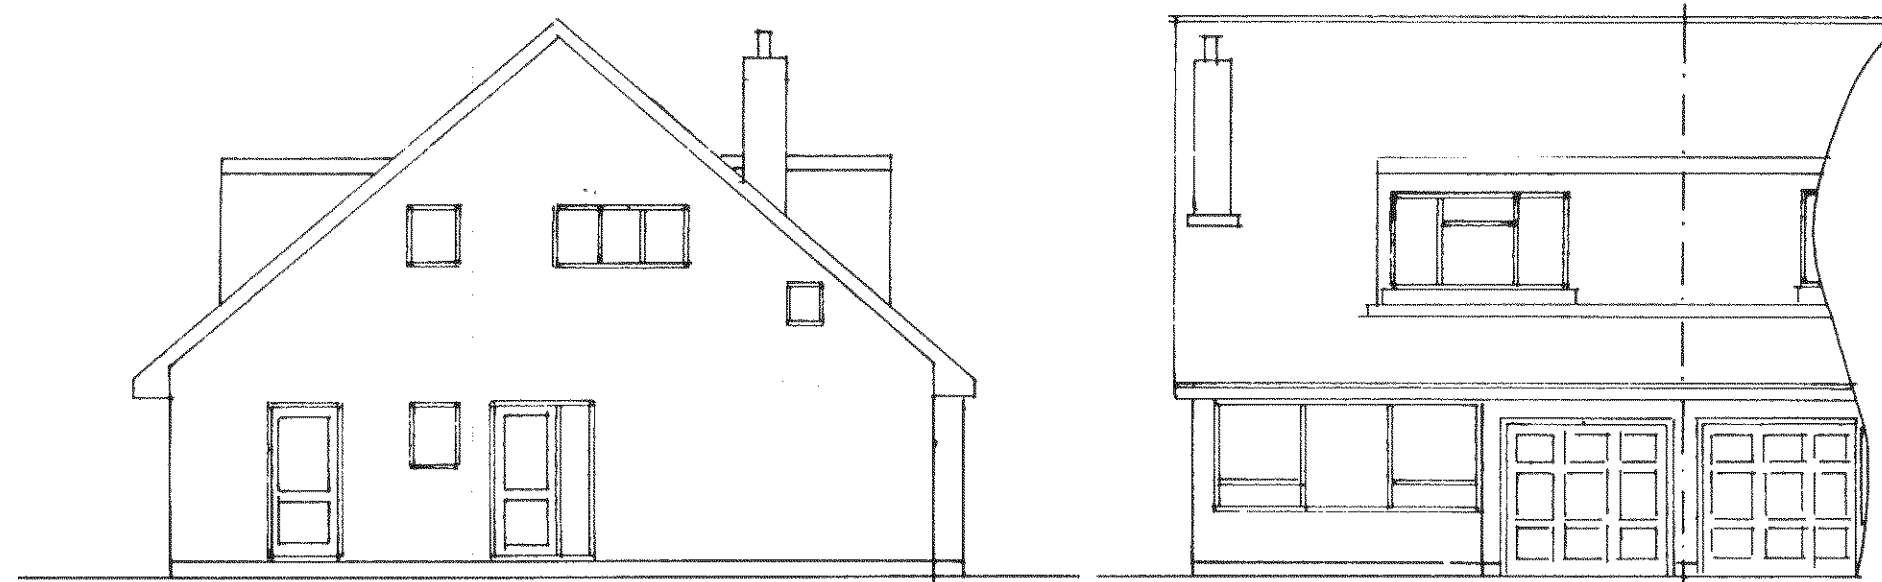


side[no52]


front
1 : 100

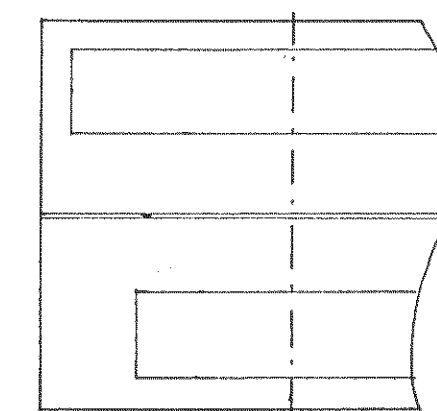


roof plan
1 : 200

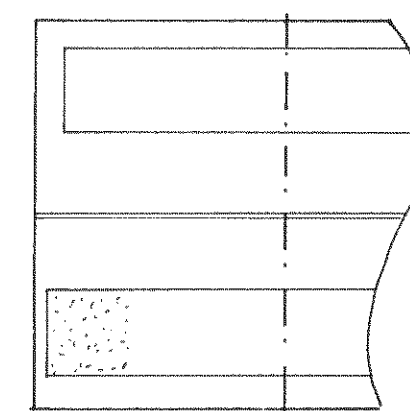

proposed roof plan

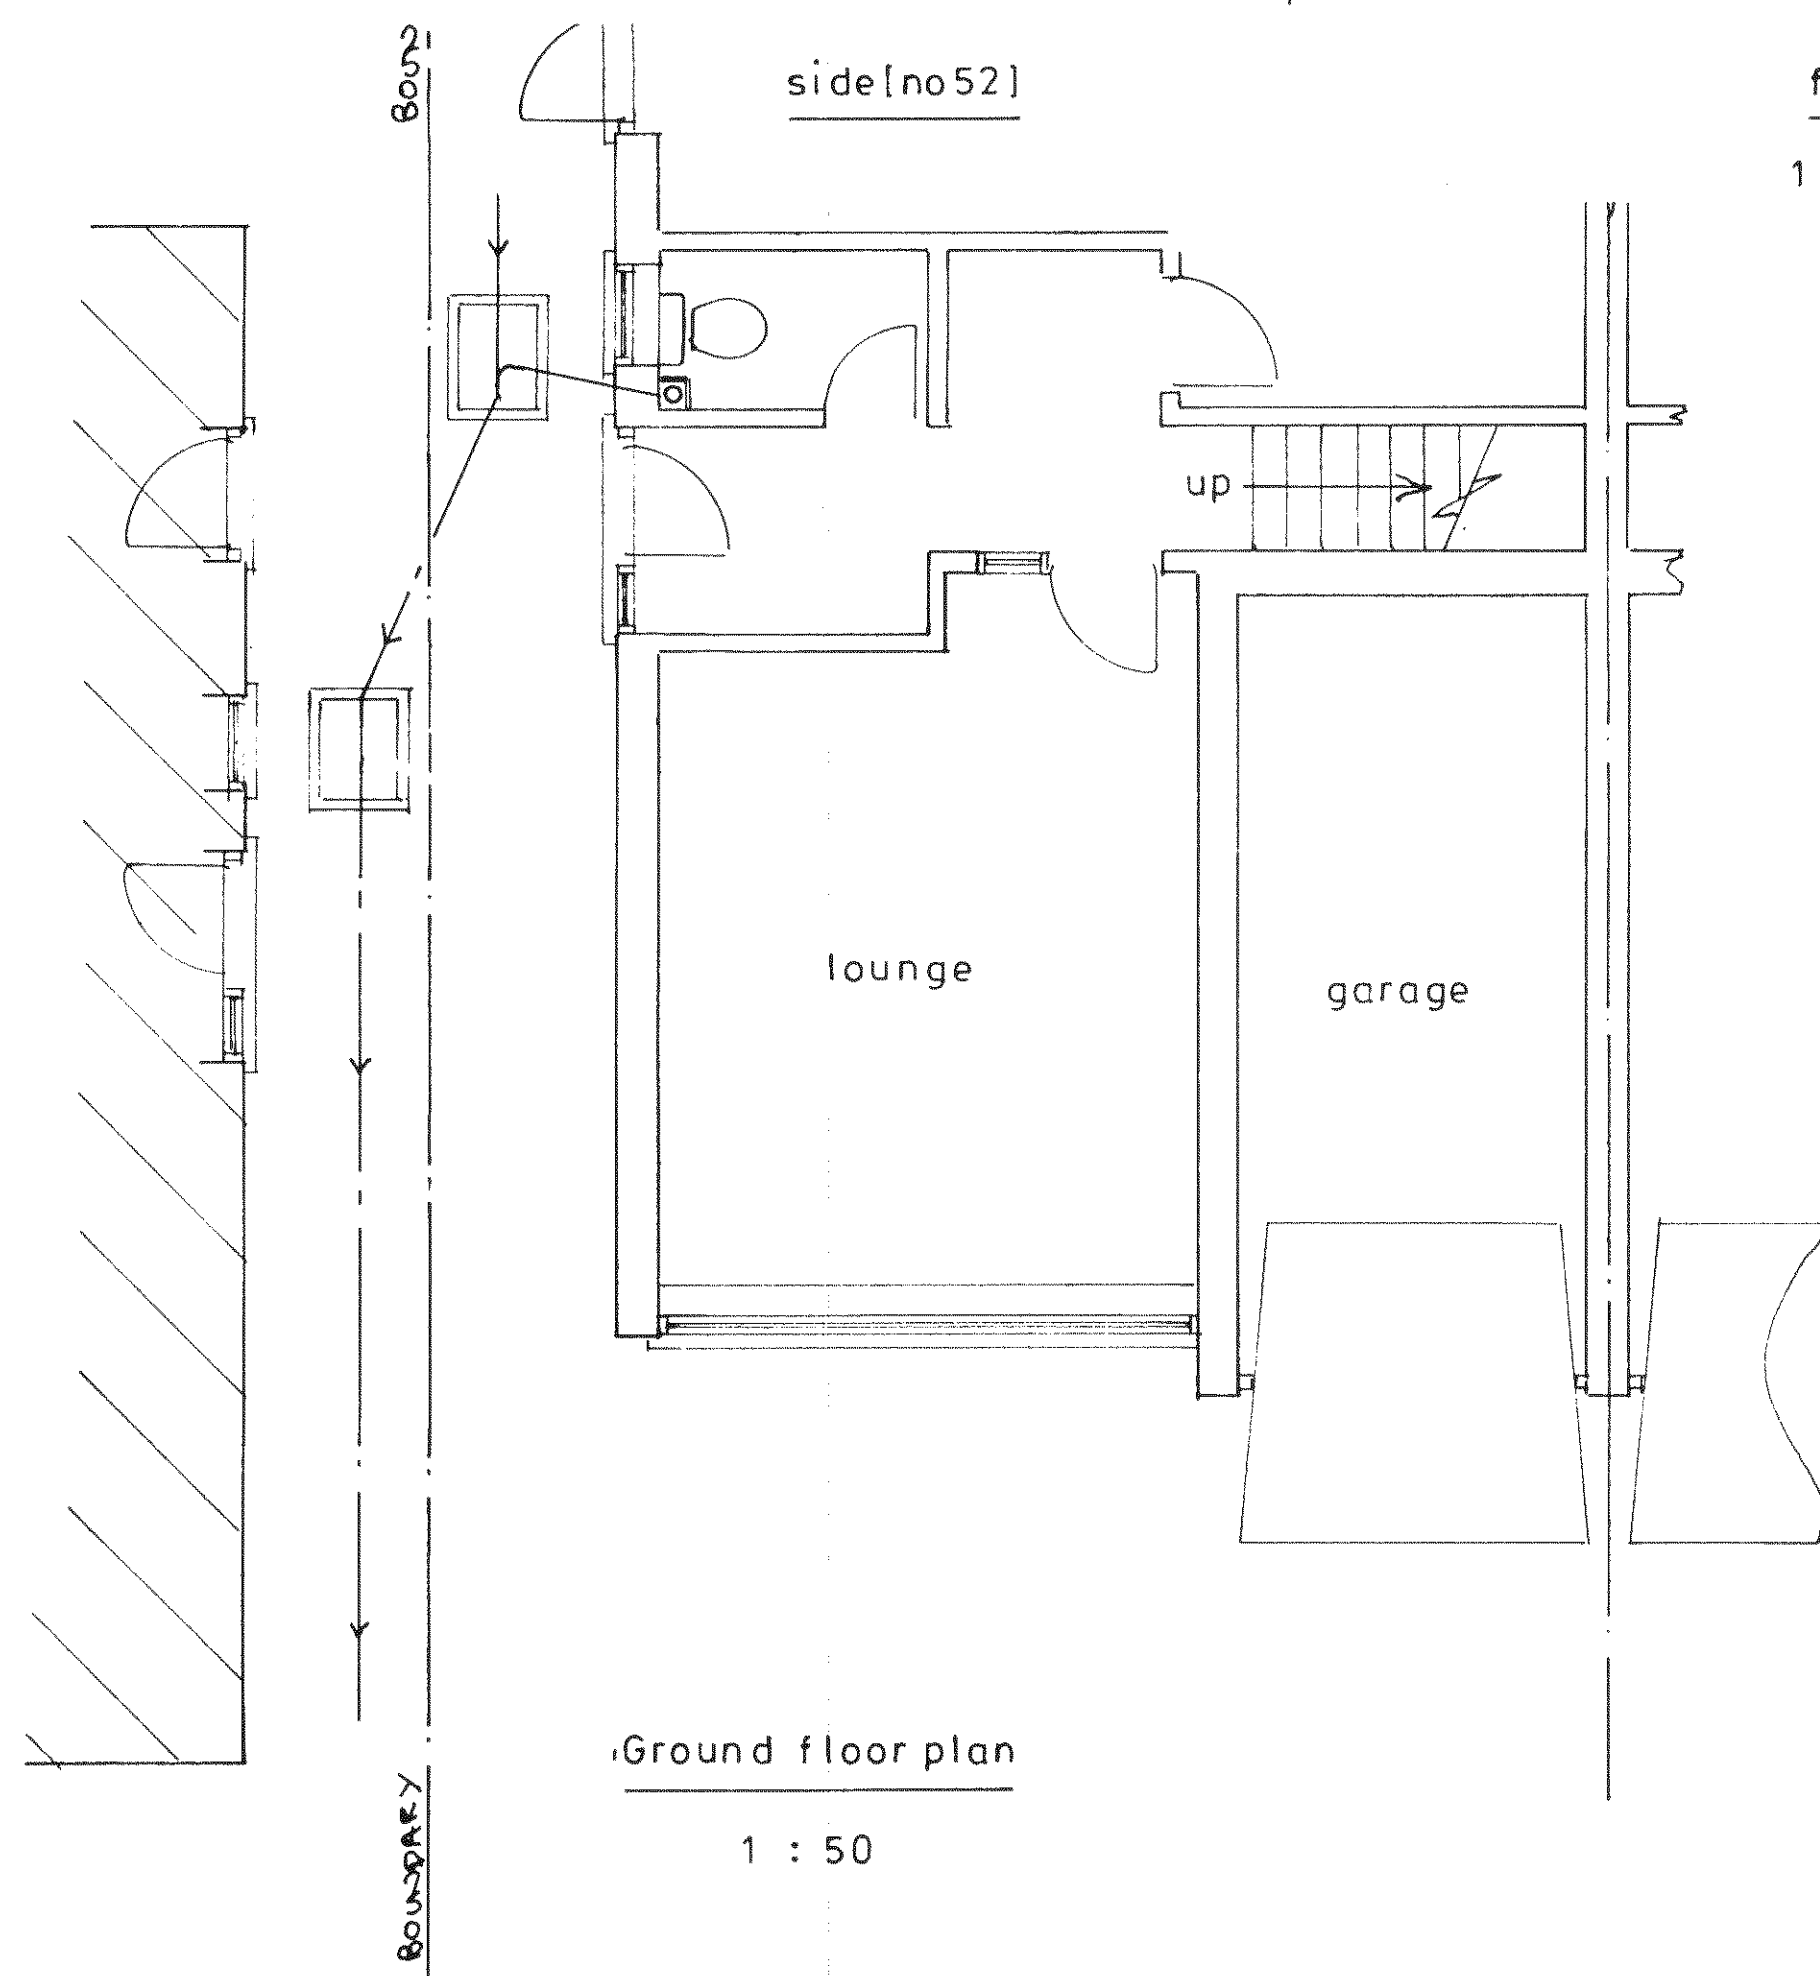

Ground floor plan
1 : 50

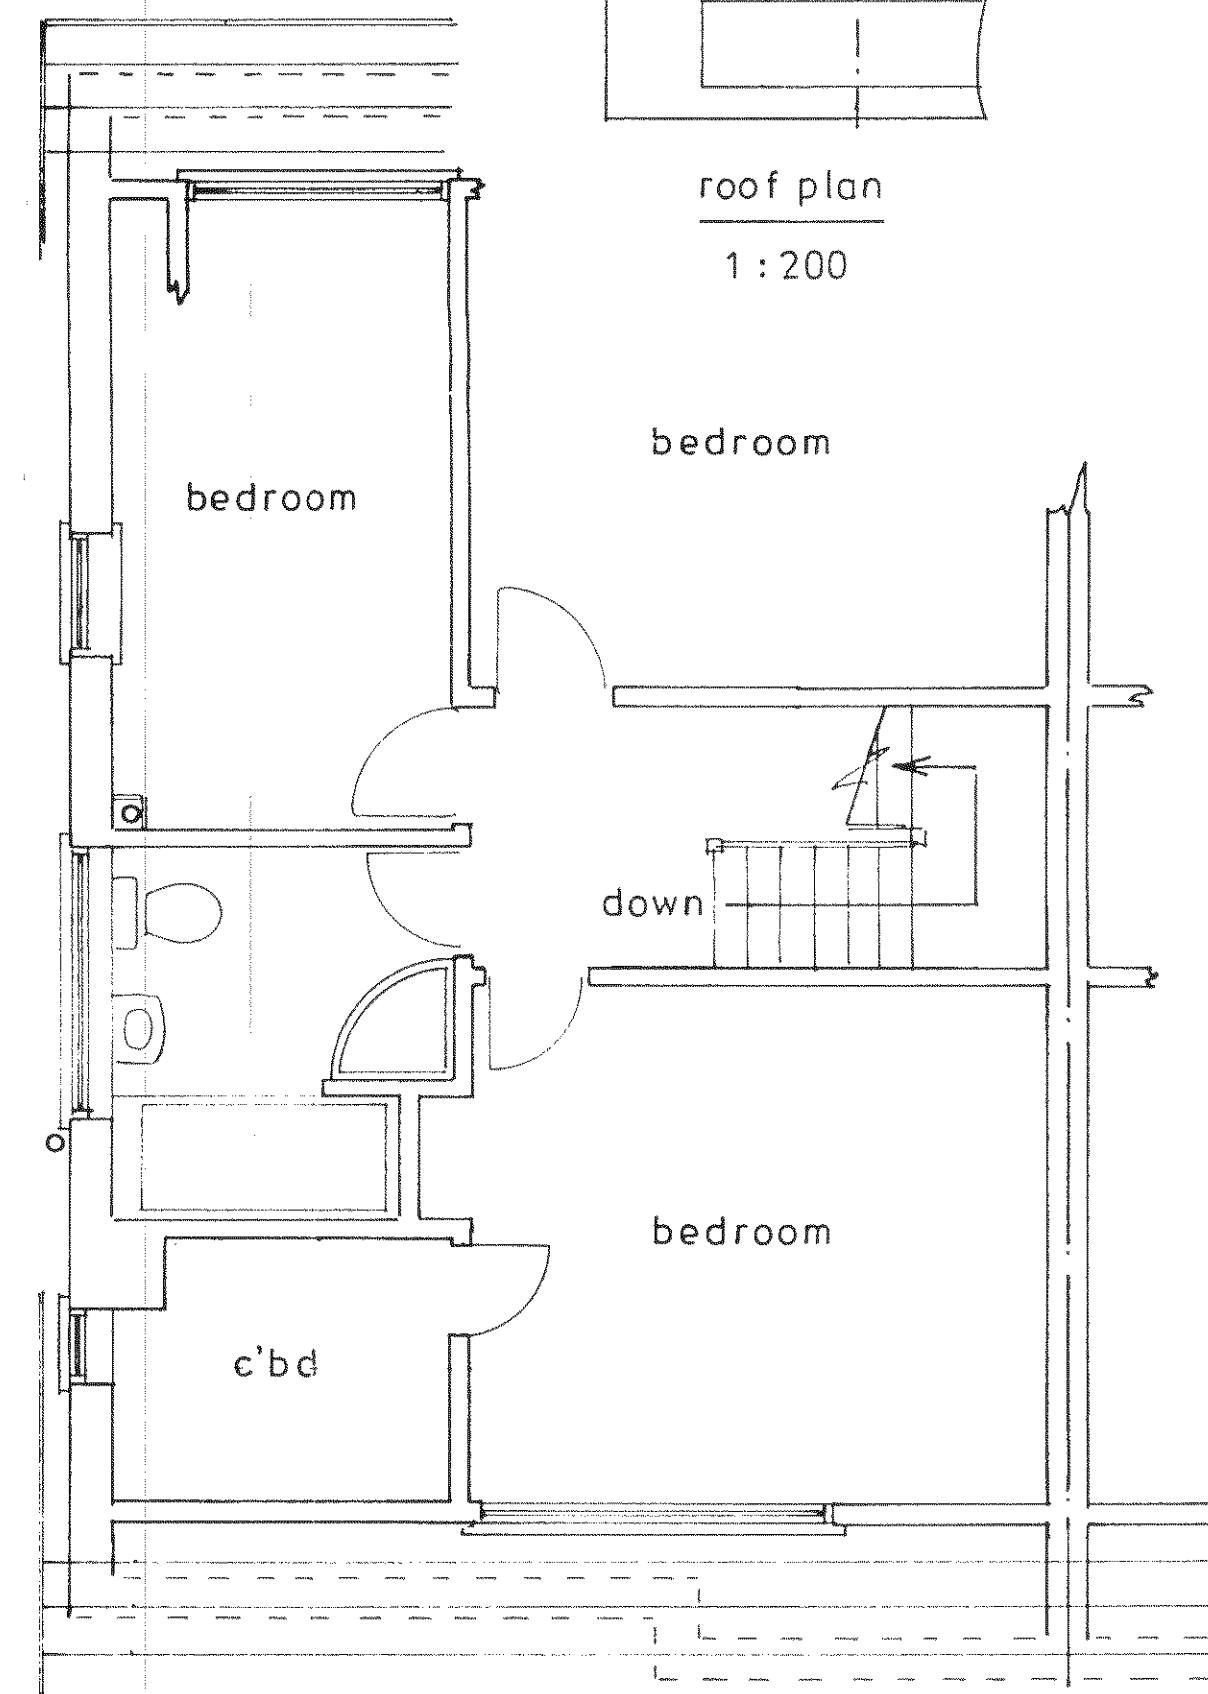

1st floor plan

Existing

PROPOSED EXTENSION TO 1ST FLOOR DORMER AT 50, GLOSTER DRIVE, PAGHAM
FOR MR. & MRS. C. WISDOM.

sheet 3 of 3

Bryan Butcher
Rainbow Cottage
Nyetimber Lane
Bognor Regis PO21 3JX
01243 266871
07973 233442
bryan.butcher@btinternet.com
www.bryanbutcher.com