

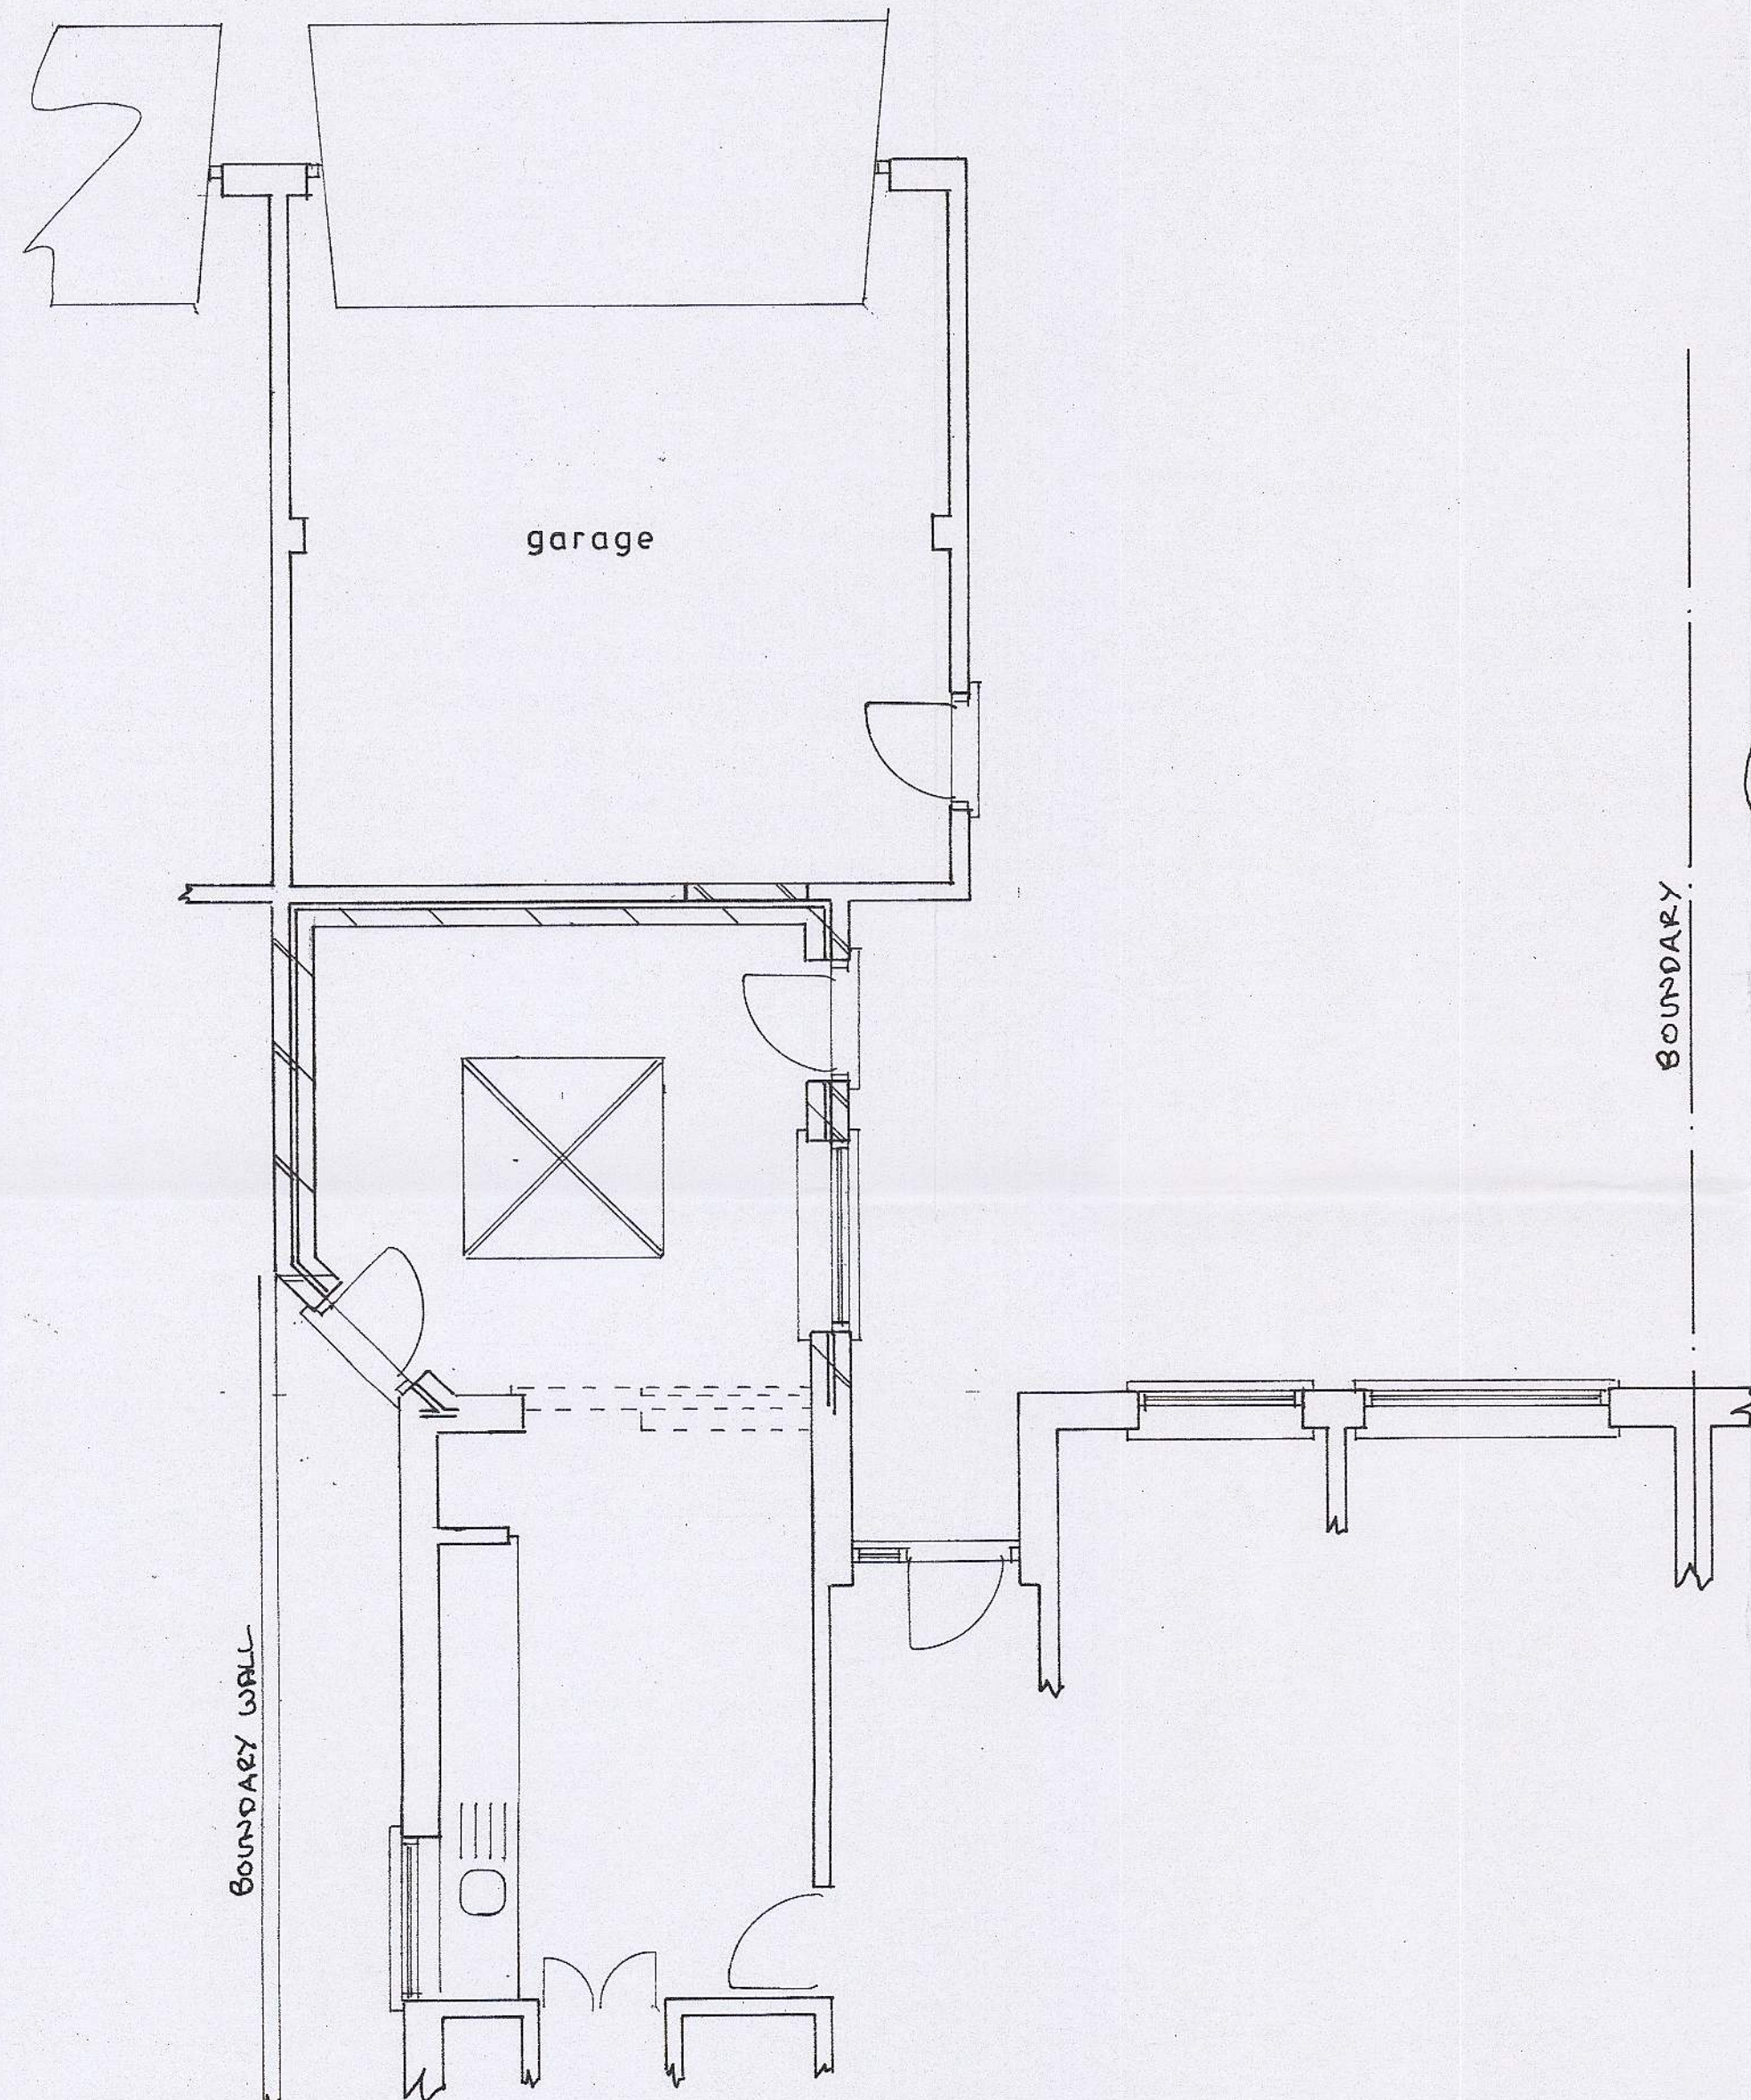
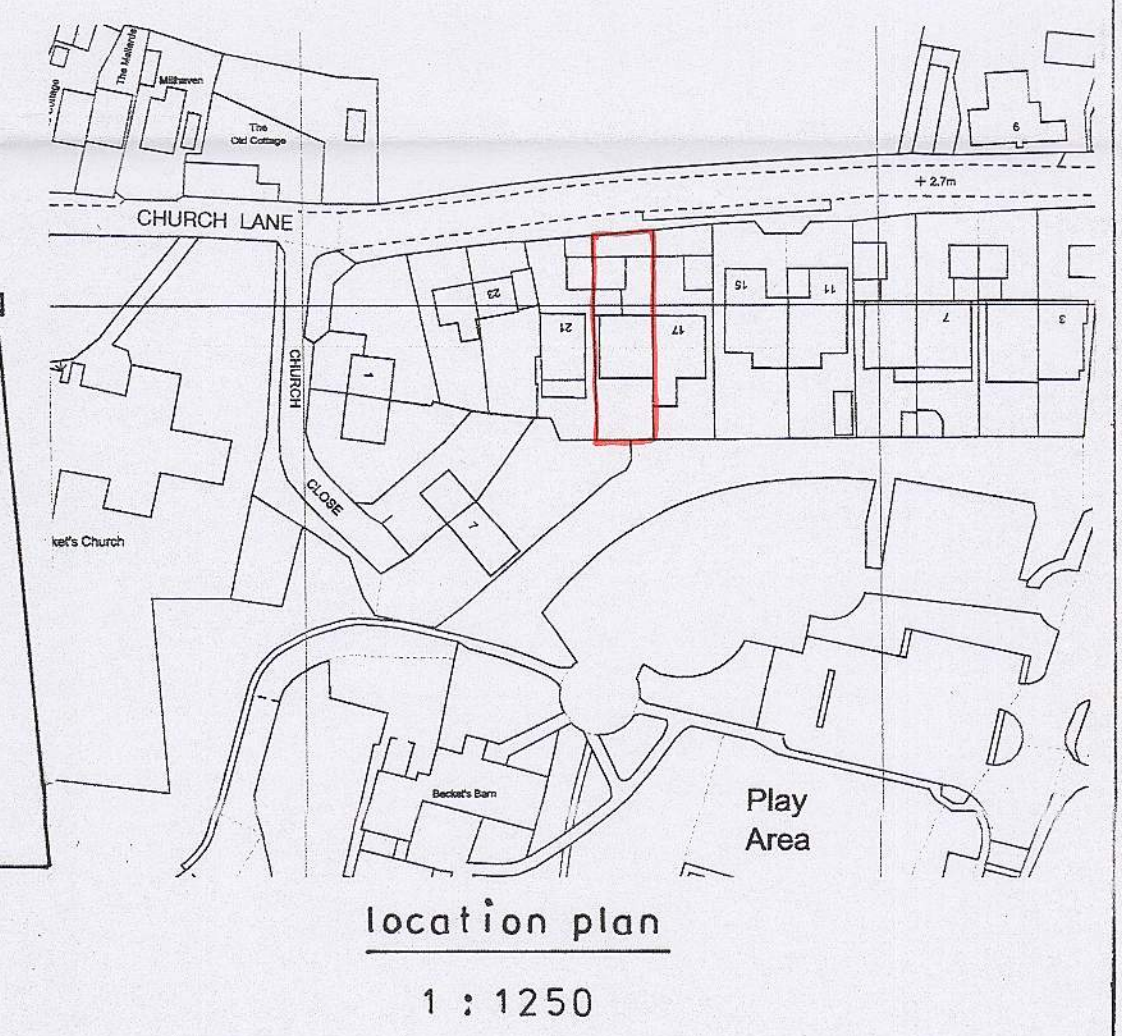


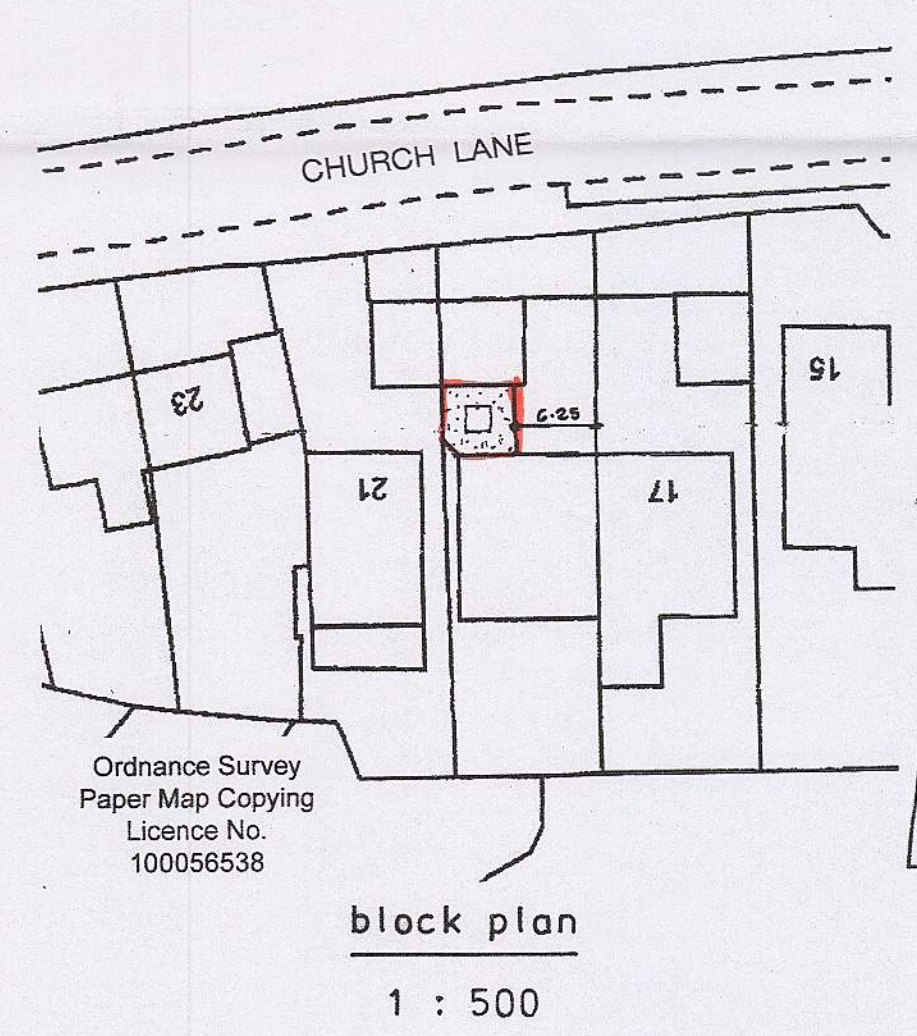

Proposed

Plan
1 : 50

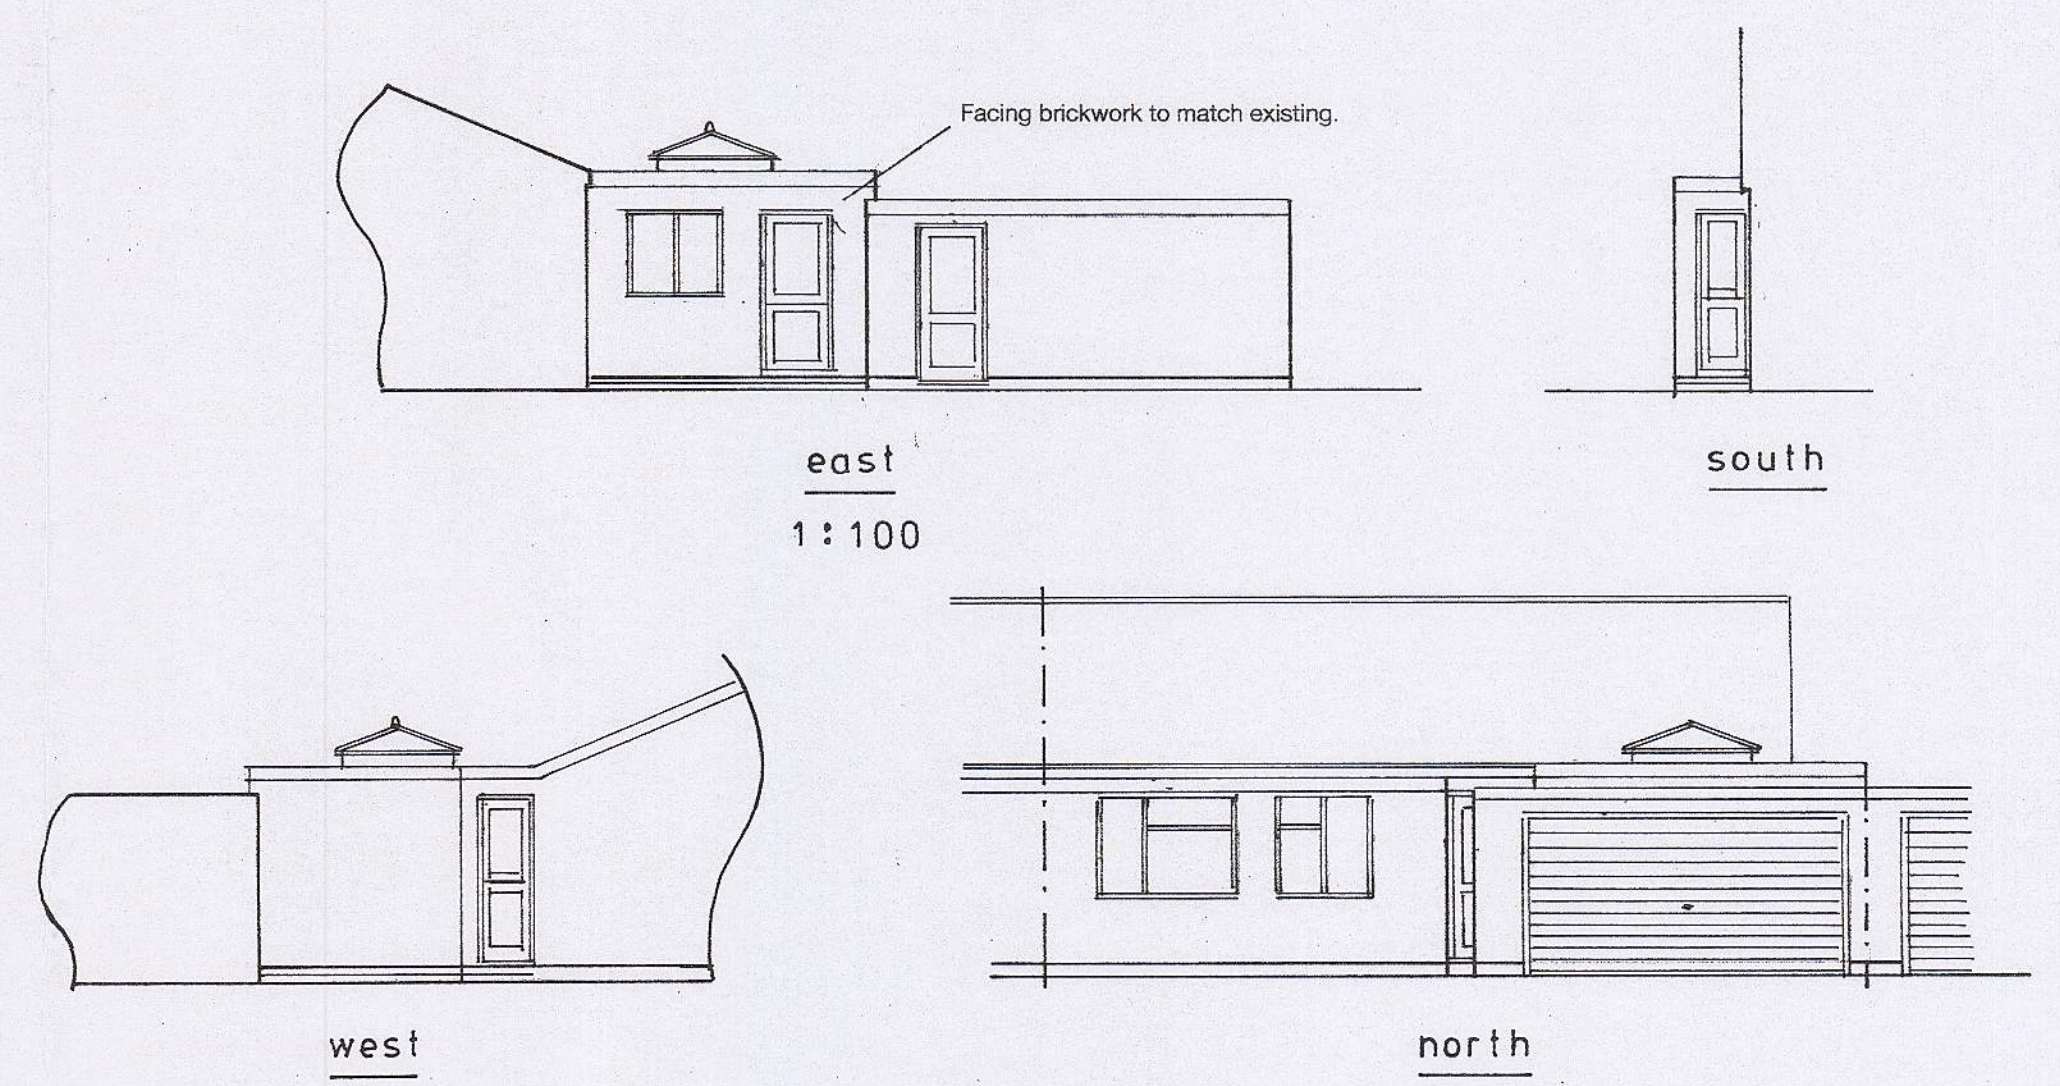

sheet 1 of 2

PROPOSED SINGLE STOREY EXTENSION AT 19, CHURCH LANE, PAGHAM FOR MR. I. MARSHALL

Bryan Butcher
Rainbow Cottage
Nyetimber Lane
Bognor Regis PO21 3JX
01243 266871
07973 233442
bryan.butcher@btinternet.com
www.bryanbutcher.com