

GENERAL NOTES

1. The location, size, depth and identification of existing services that may be shown or referred to on this drawing have been assessed from non intrusive observations , record drawings or the like. The contractor shall safely carry out intrusive investigations, trial holes or soundings prior to commencing work to satisfy himself that it is safe to proceed and that the assessments are accurate. any discrepancies shall be notified to gta prior to works commencing.





2. Tender or billing drawings shall not be used for construction or the ordering of materials.

3. Do not scale. All dimensions and levels to be site confirmed.

4. This drawing shall be read in conjunction with all relevant architects, consultants drawings and specifications, together with H&S plan requirements.

5. Copyright : This drawing must not be copied, amended nor reproduced without the prior written agreement of gta.

6. All drawings specifications and recommendations made by gta are subject to Local Authority and other relevant Statutory Authorities approval. Any works or services made abortive due to the client proceeding prior to these approvals is considered wholly at the Clients risk. gta hold no responsibility for resulting abortive works or costs.

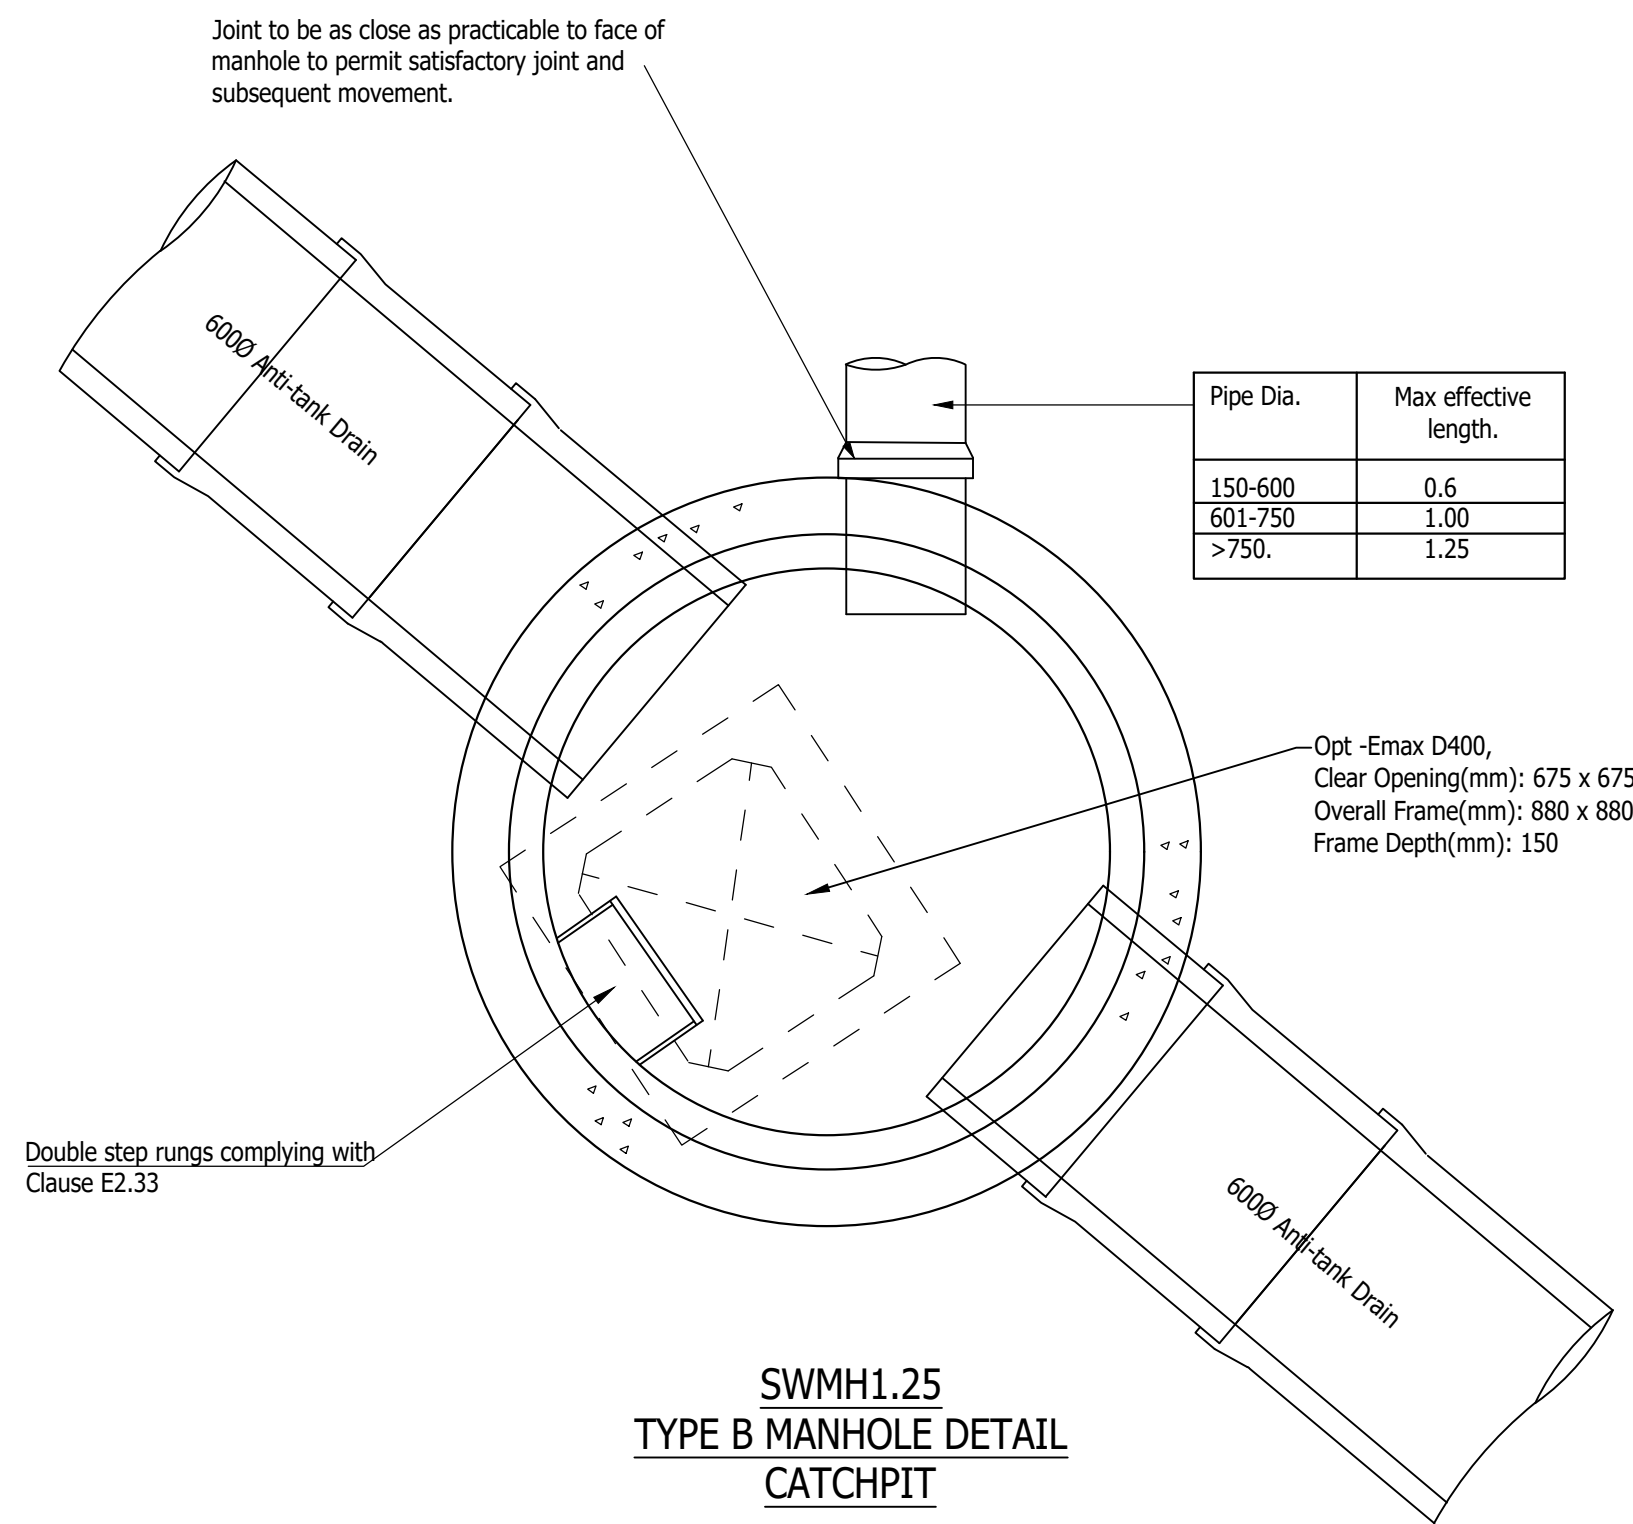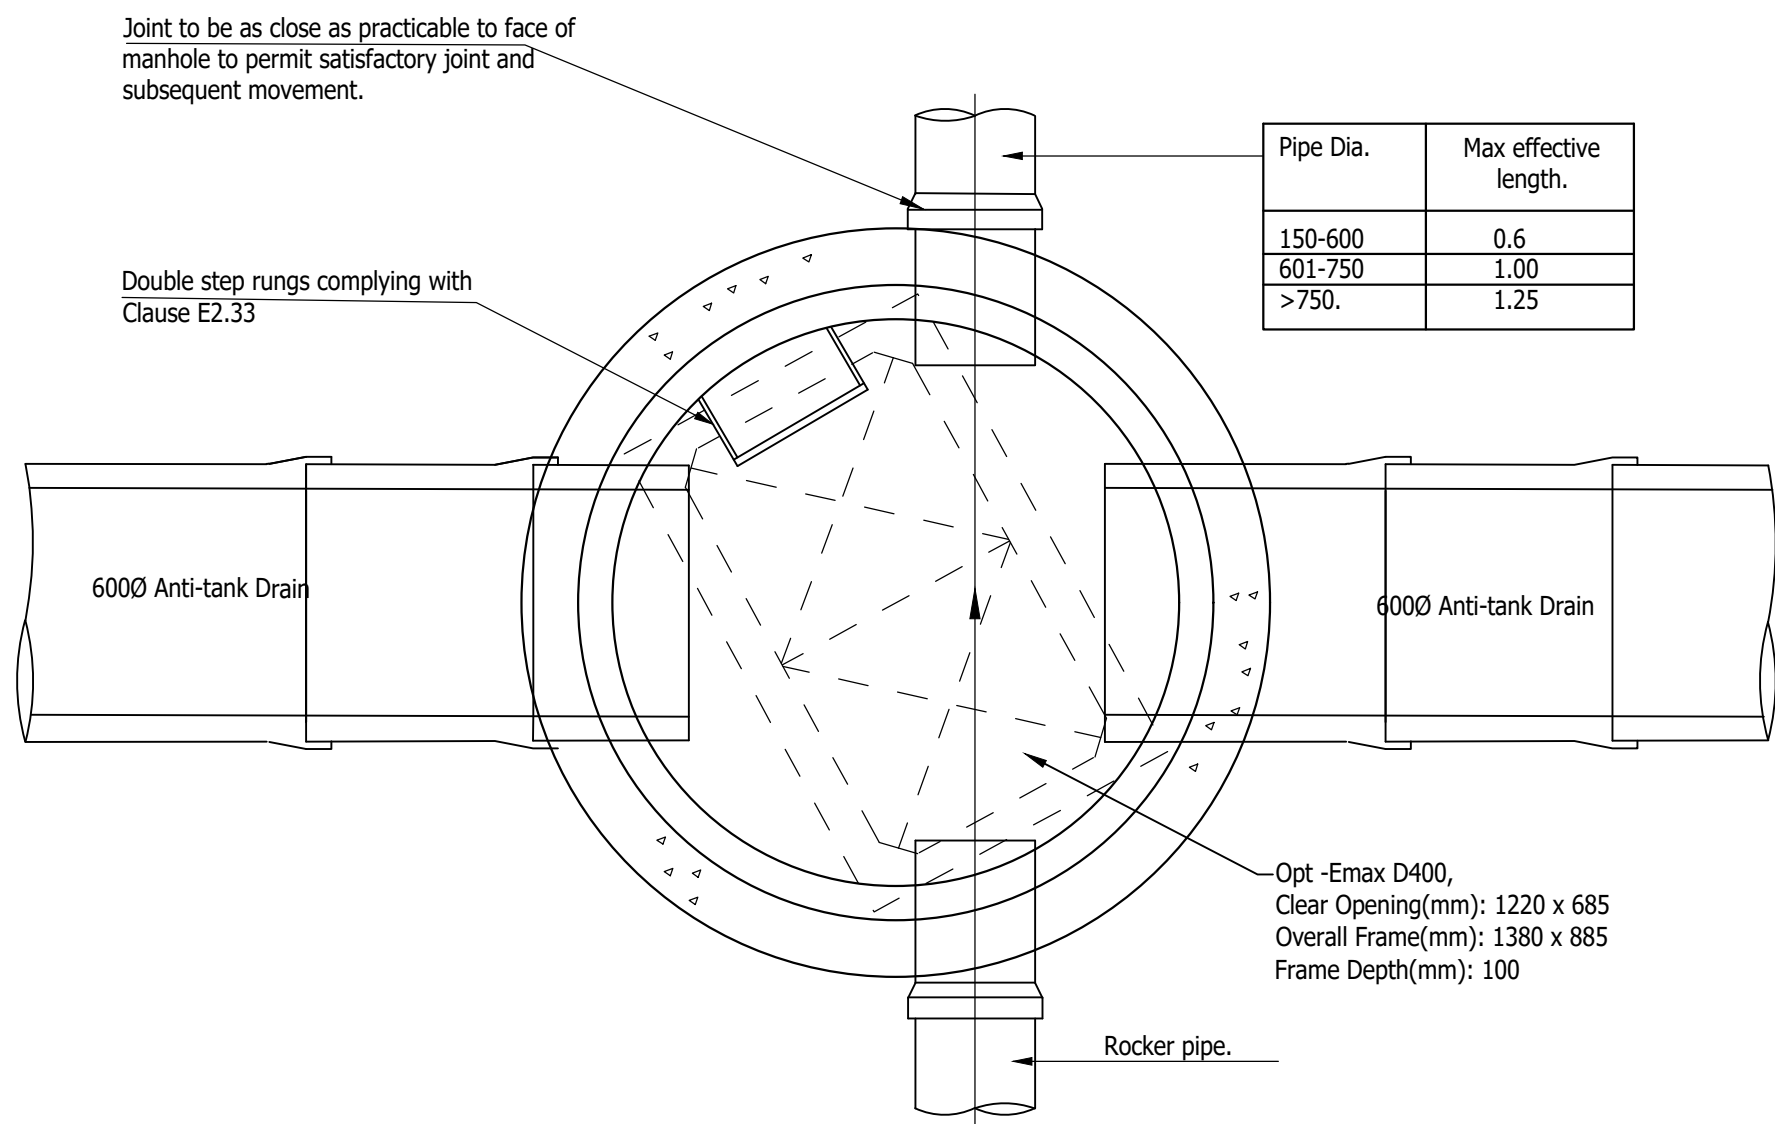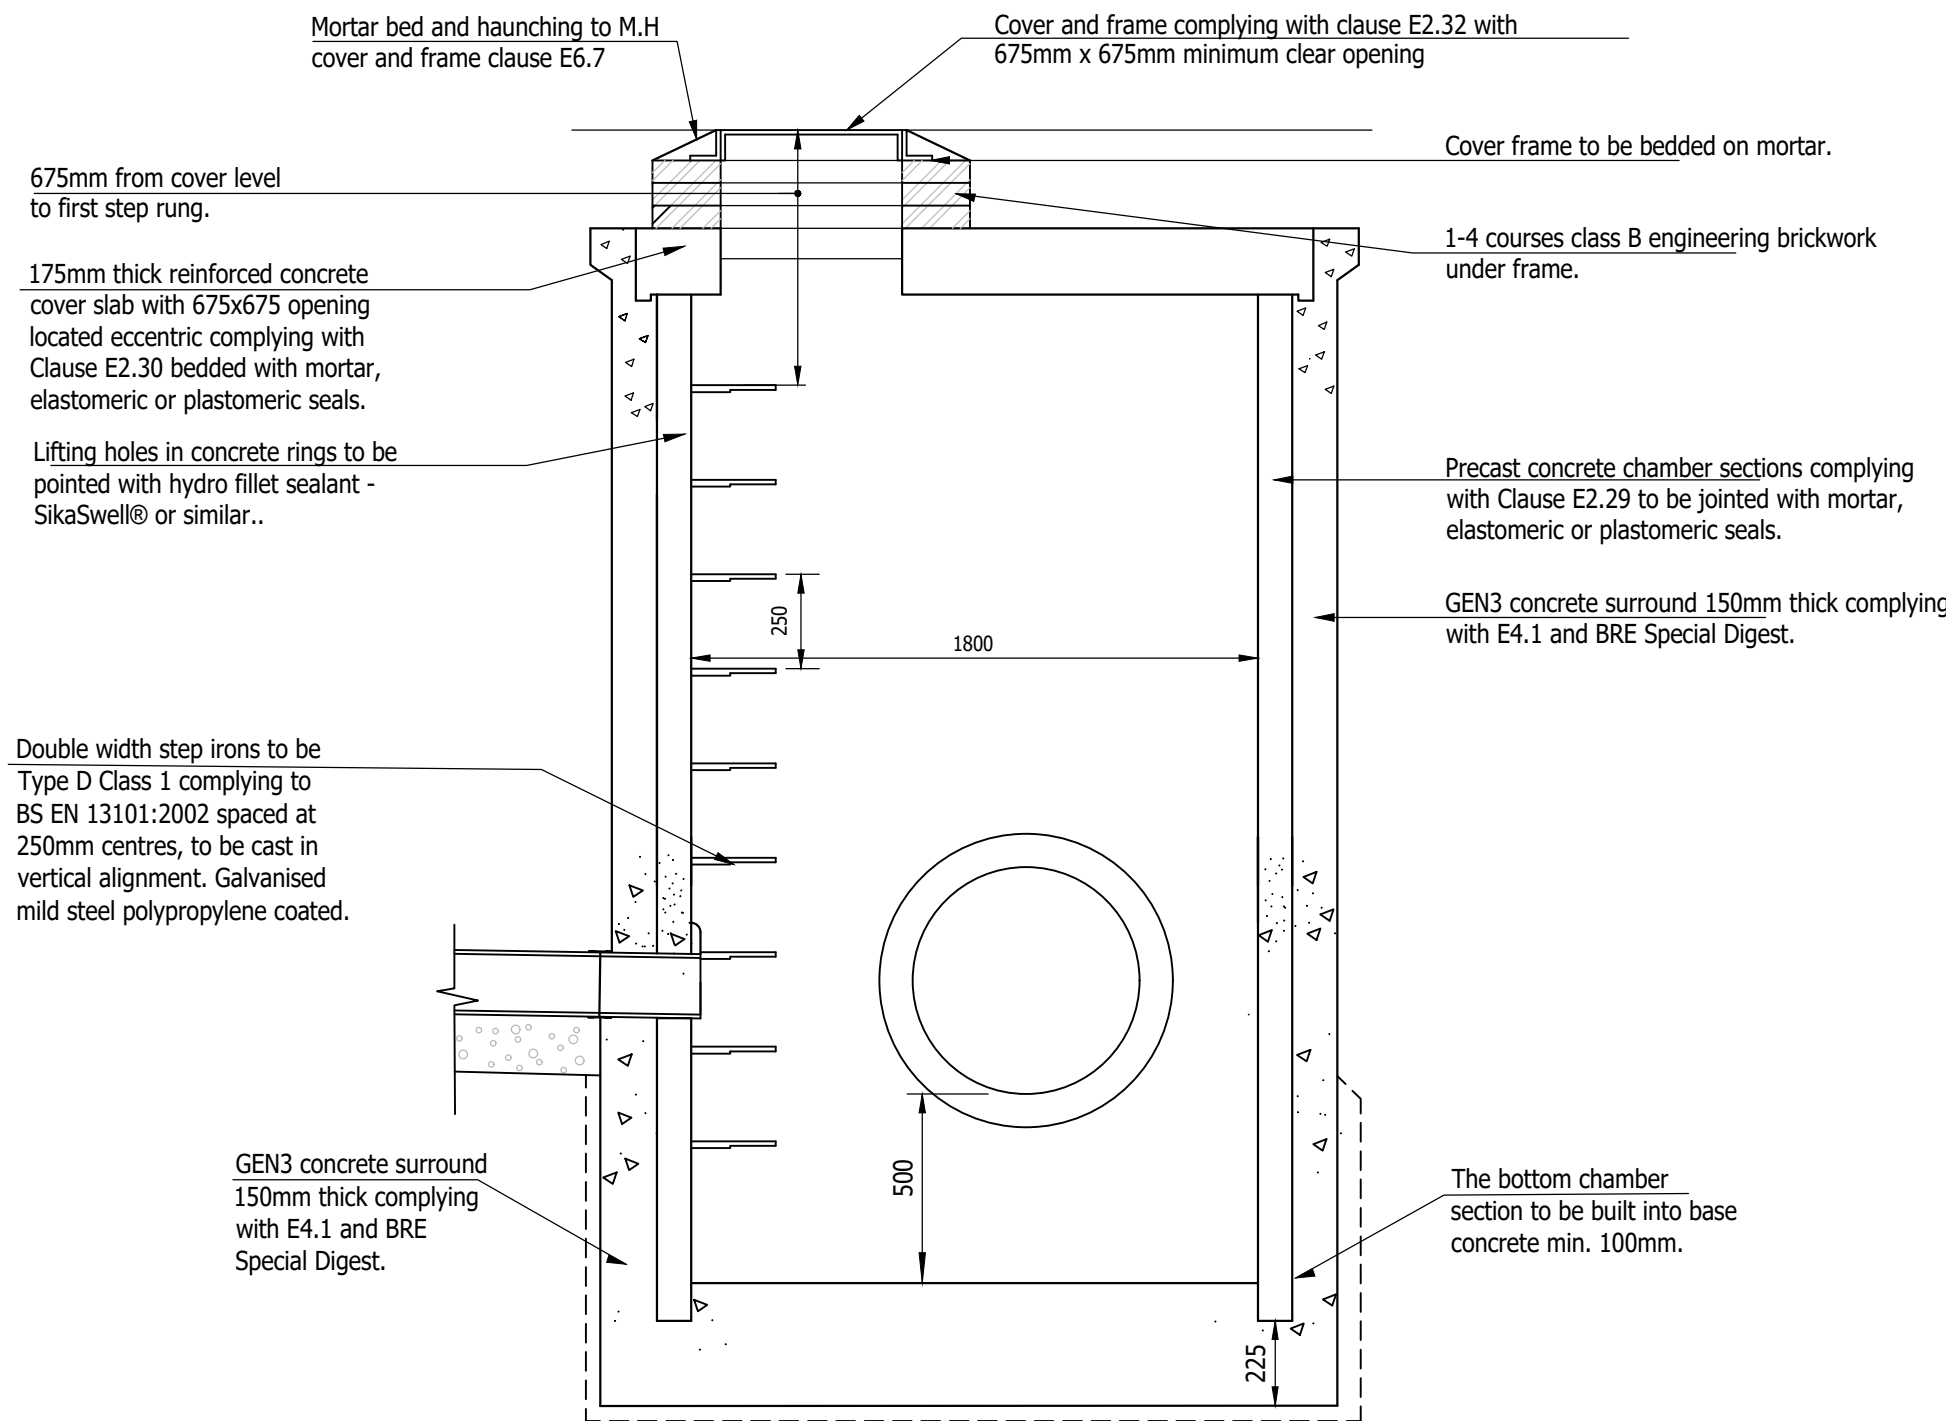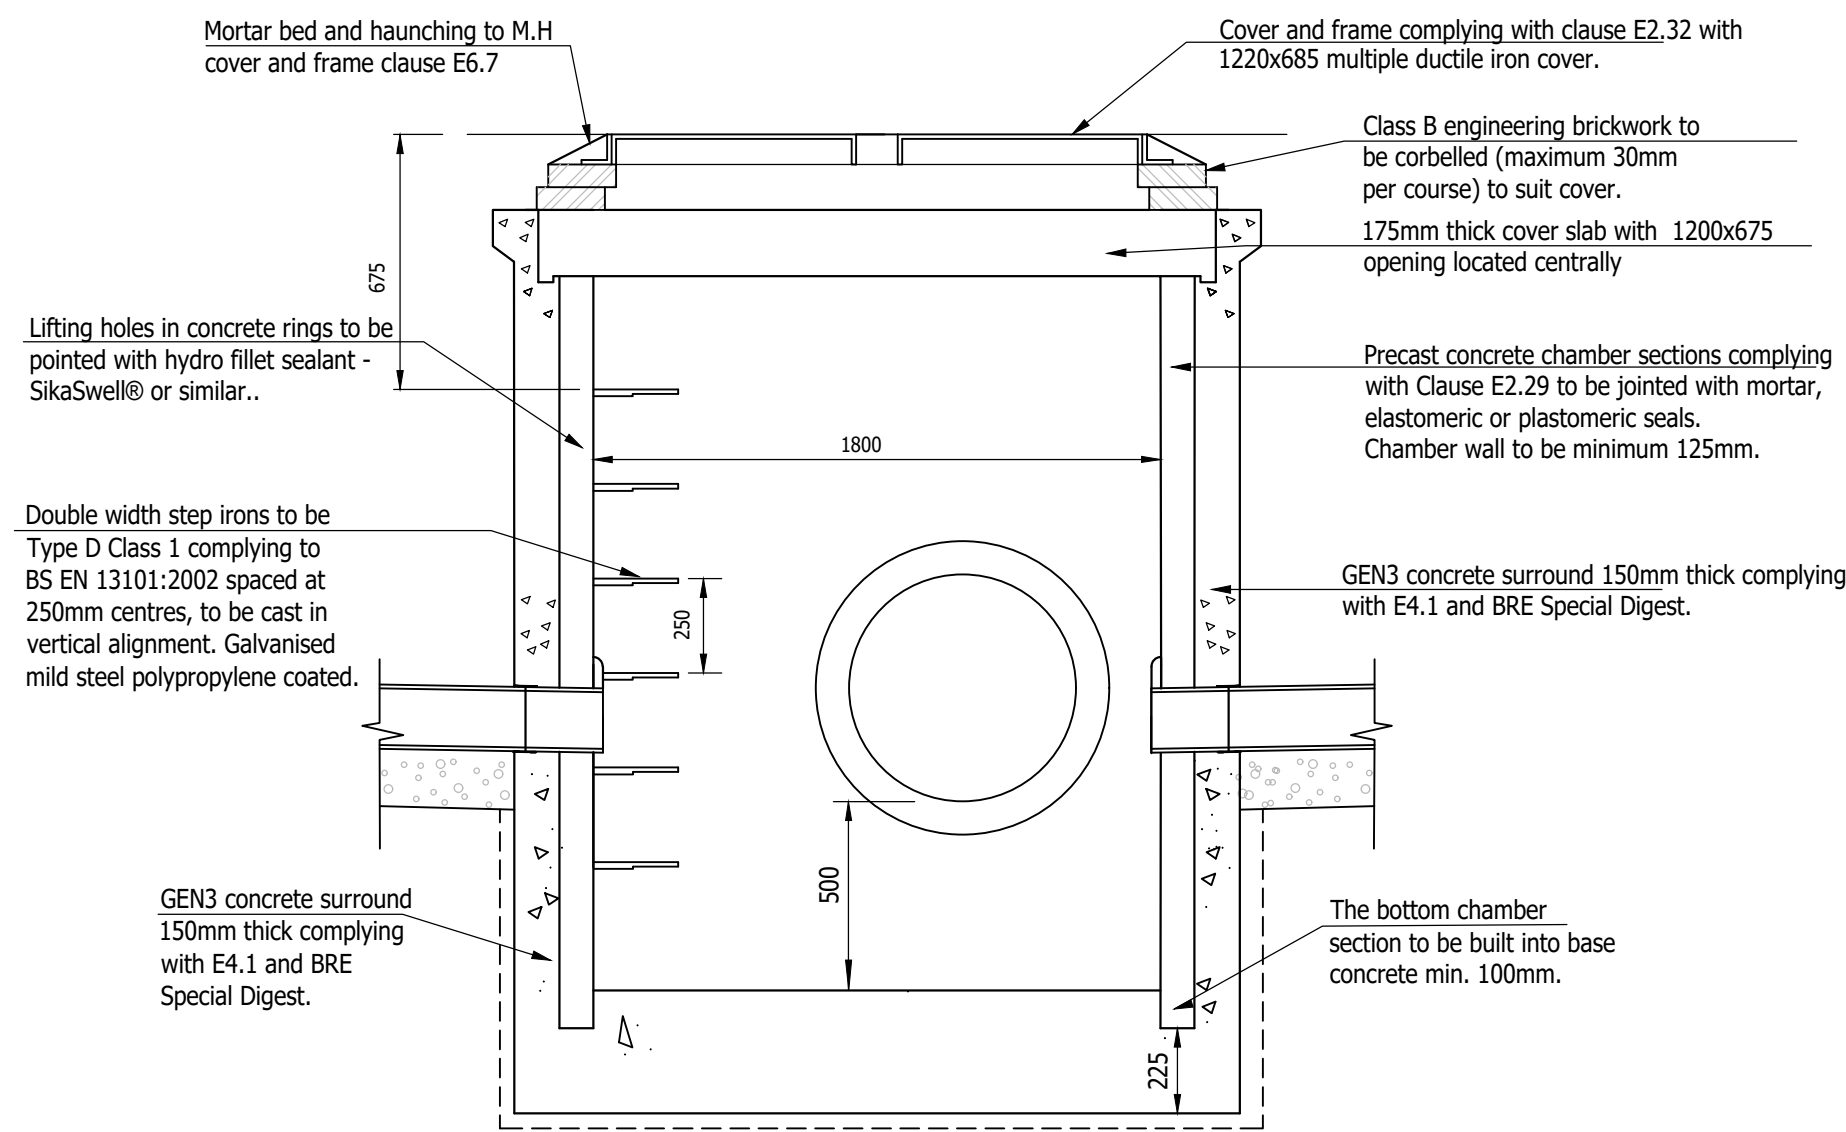

SWMH17.10
TYPE C MANHOLE DETAIL -
CATCHPIT

SWMH1.25
TYPE B MANHOLE DETAIL
CATCHPIT

P2	Cover/frame class added. Sections updated to show: class B engineering brickwork under frame, concrete forming the manhole base including the ring penetration, concrete surround to the rings, specification for the step rungs and spacing, lifting holes in rings sealing.	20.09.22	DT	MR
P1	Initial issue	02.08.22	DT	MR
Rev	Amendments	Date	Disn	Chk
Status	PRELIMINARY			
Client	Taylor Wimpey			
Architect				
Project	SEFTER ROAD BOGNOR REGIS			
Title	MAIN DRAINAGE CONSTRUCTION DETAILS SHEET 7 OF 7			
Date	AUGUST 2022	Scale @ A1	1:20	
Clients Ref.	Project Ref.		10768	
 Civils & Transport Gloucester House, 66a Church Walk, Burgess Hill, West Sussex, RH15 9AS Tel 01444 871444 Web: www.gtacivils.co.uk				
Drawing Number		Rev.		
10768/1507		P2		