
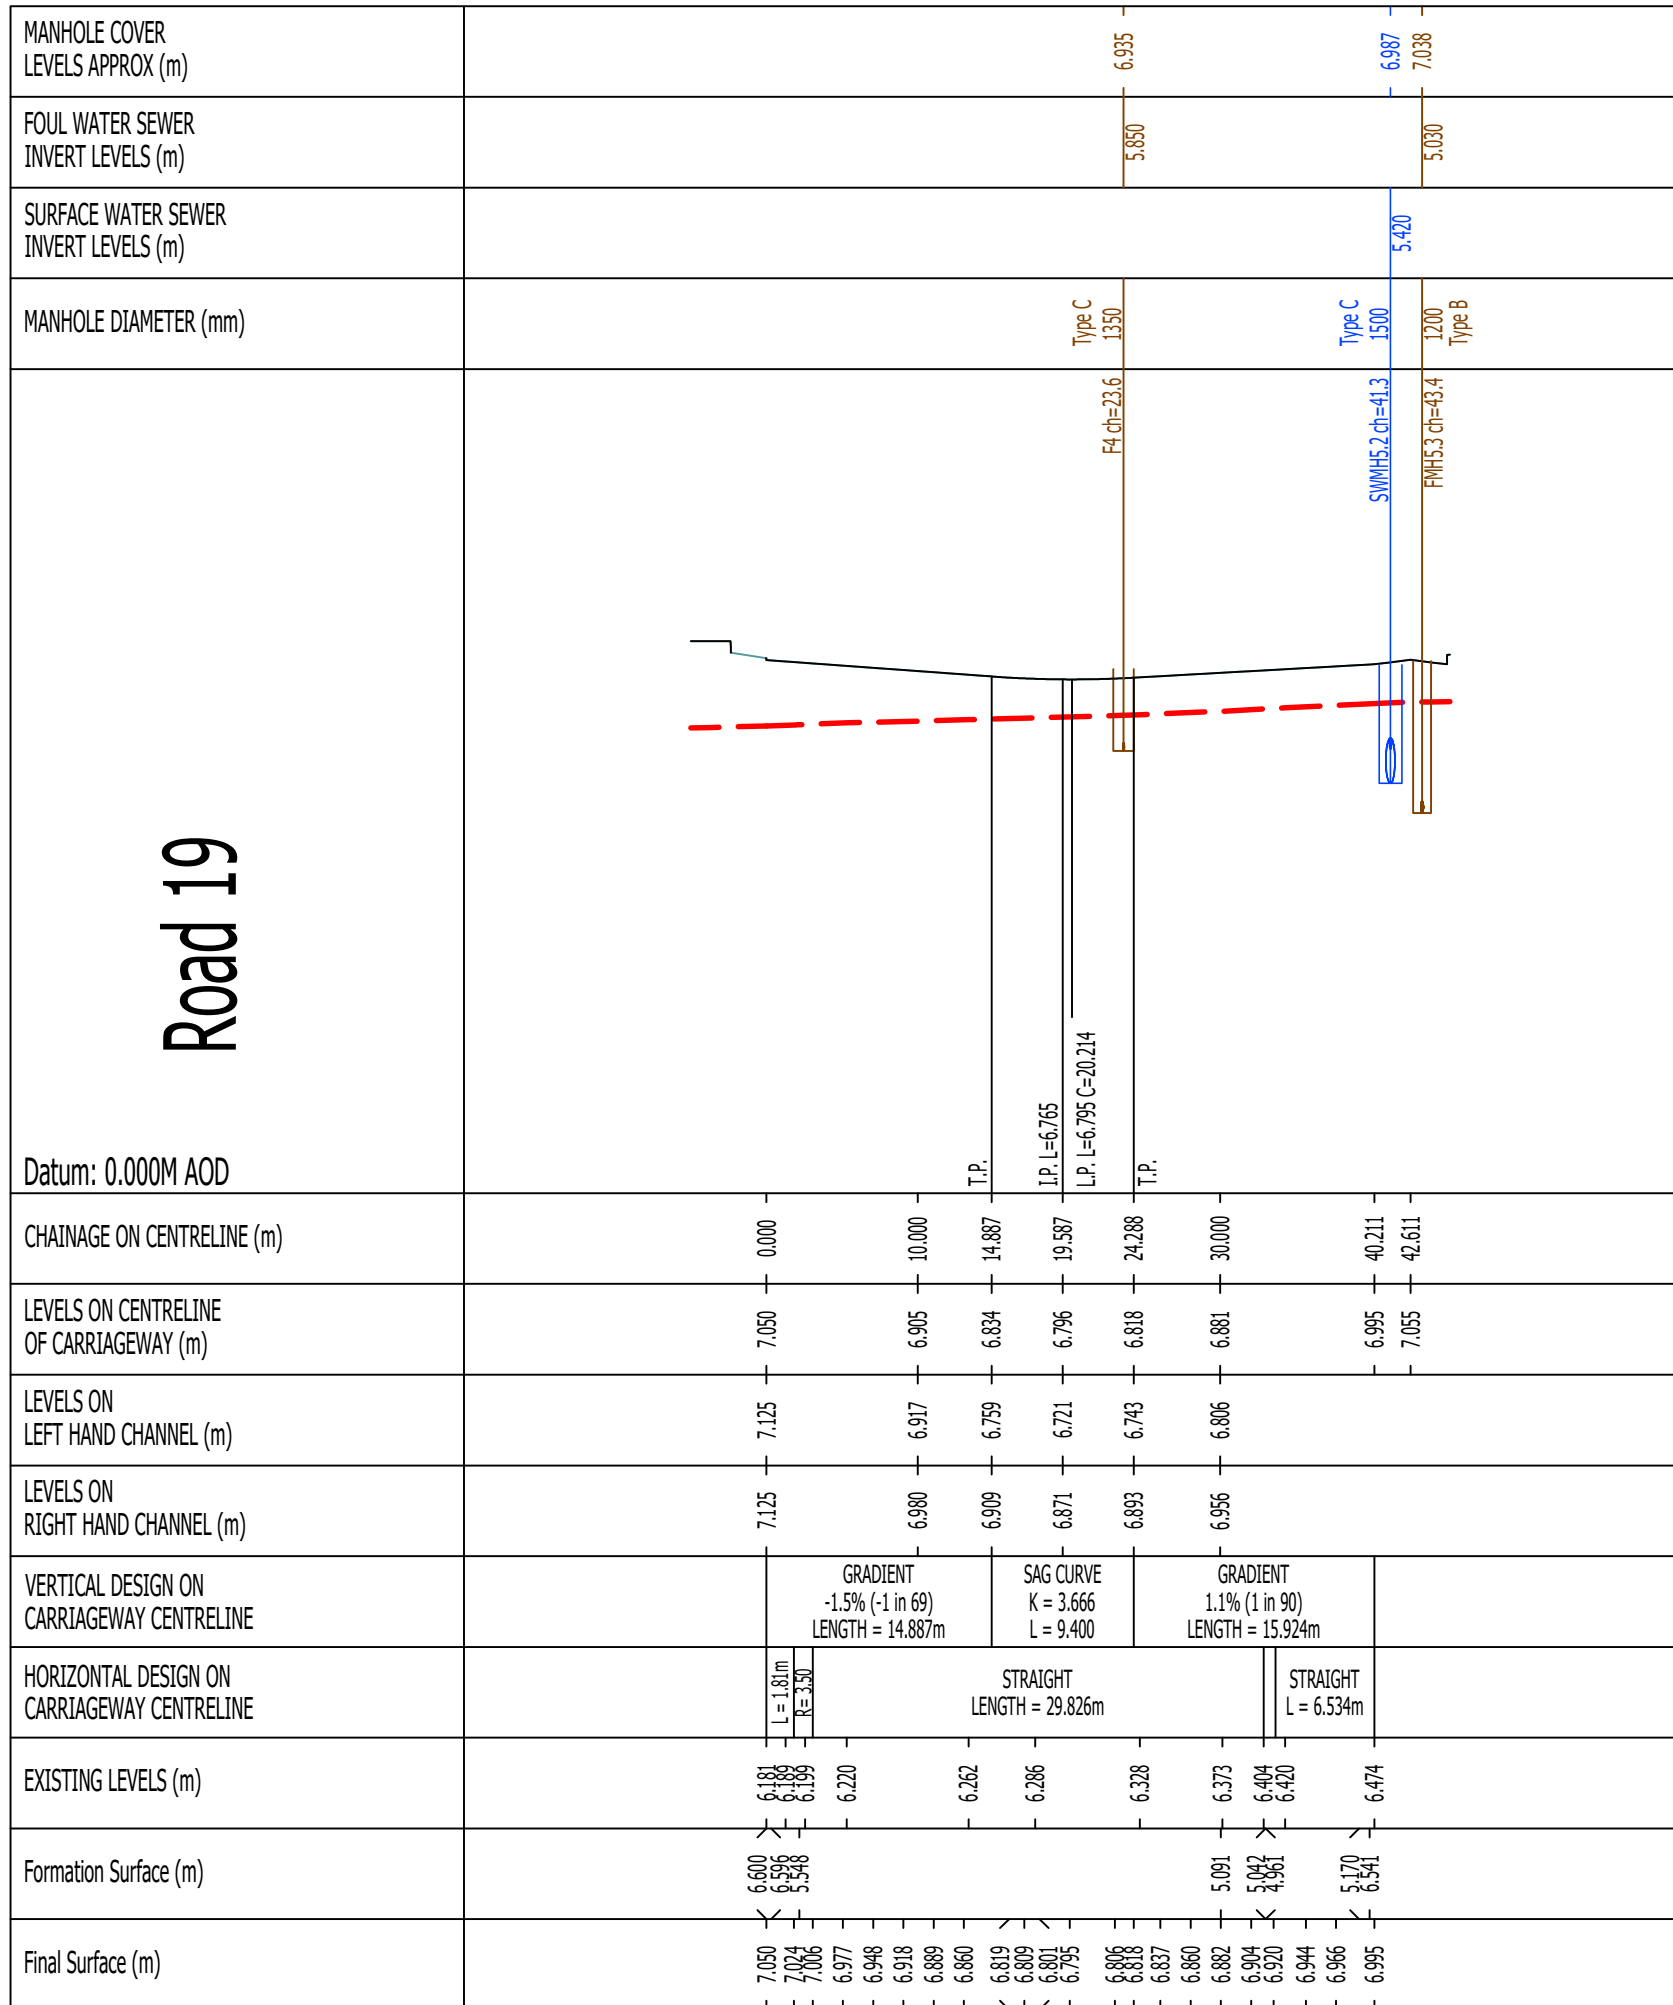
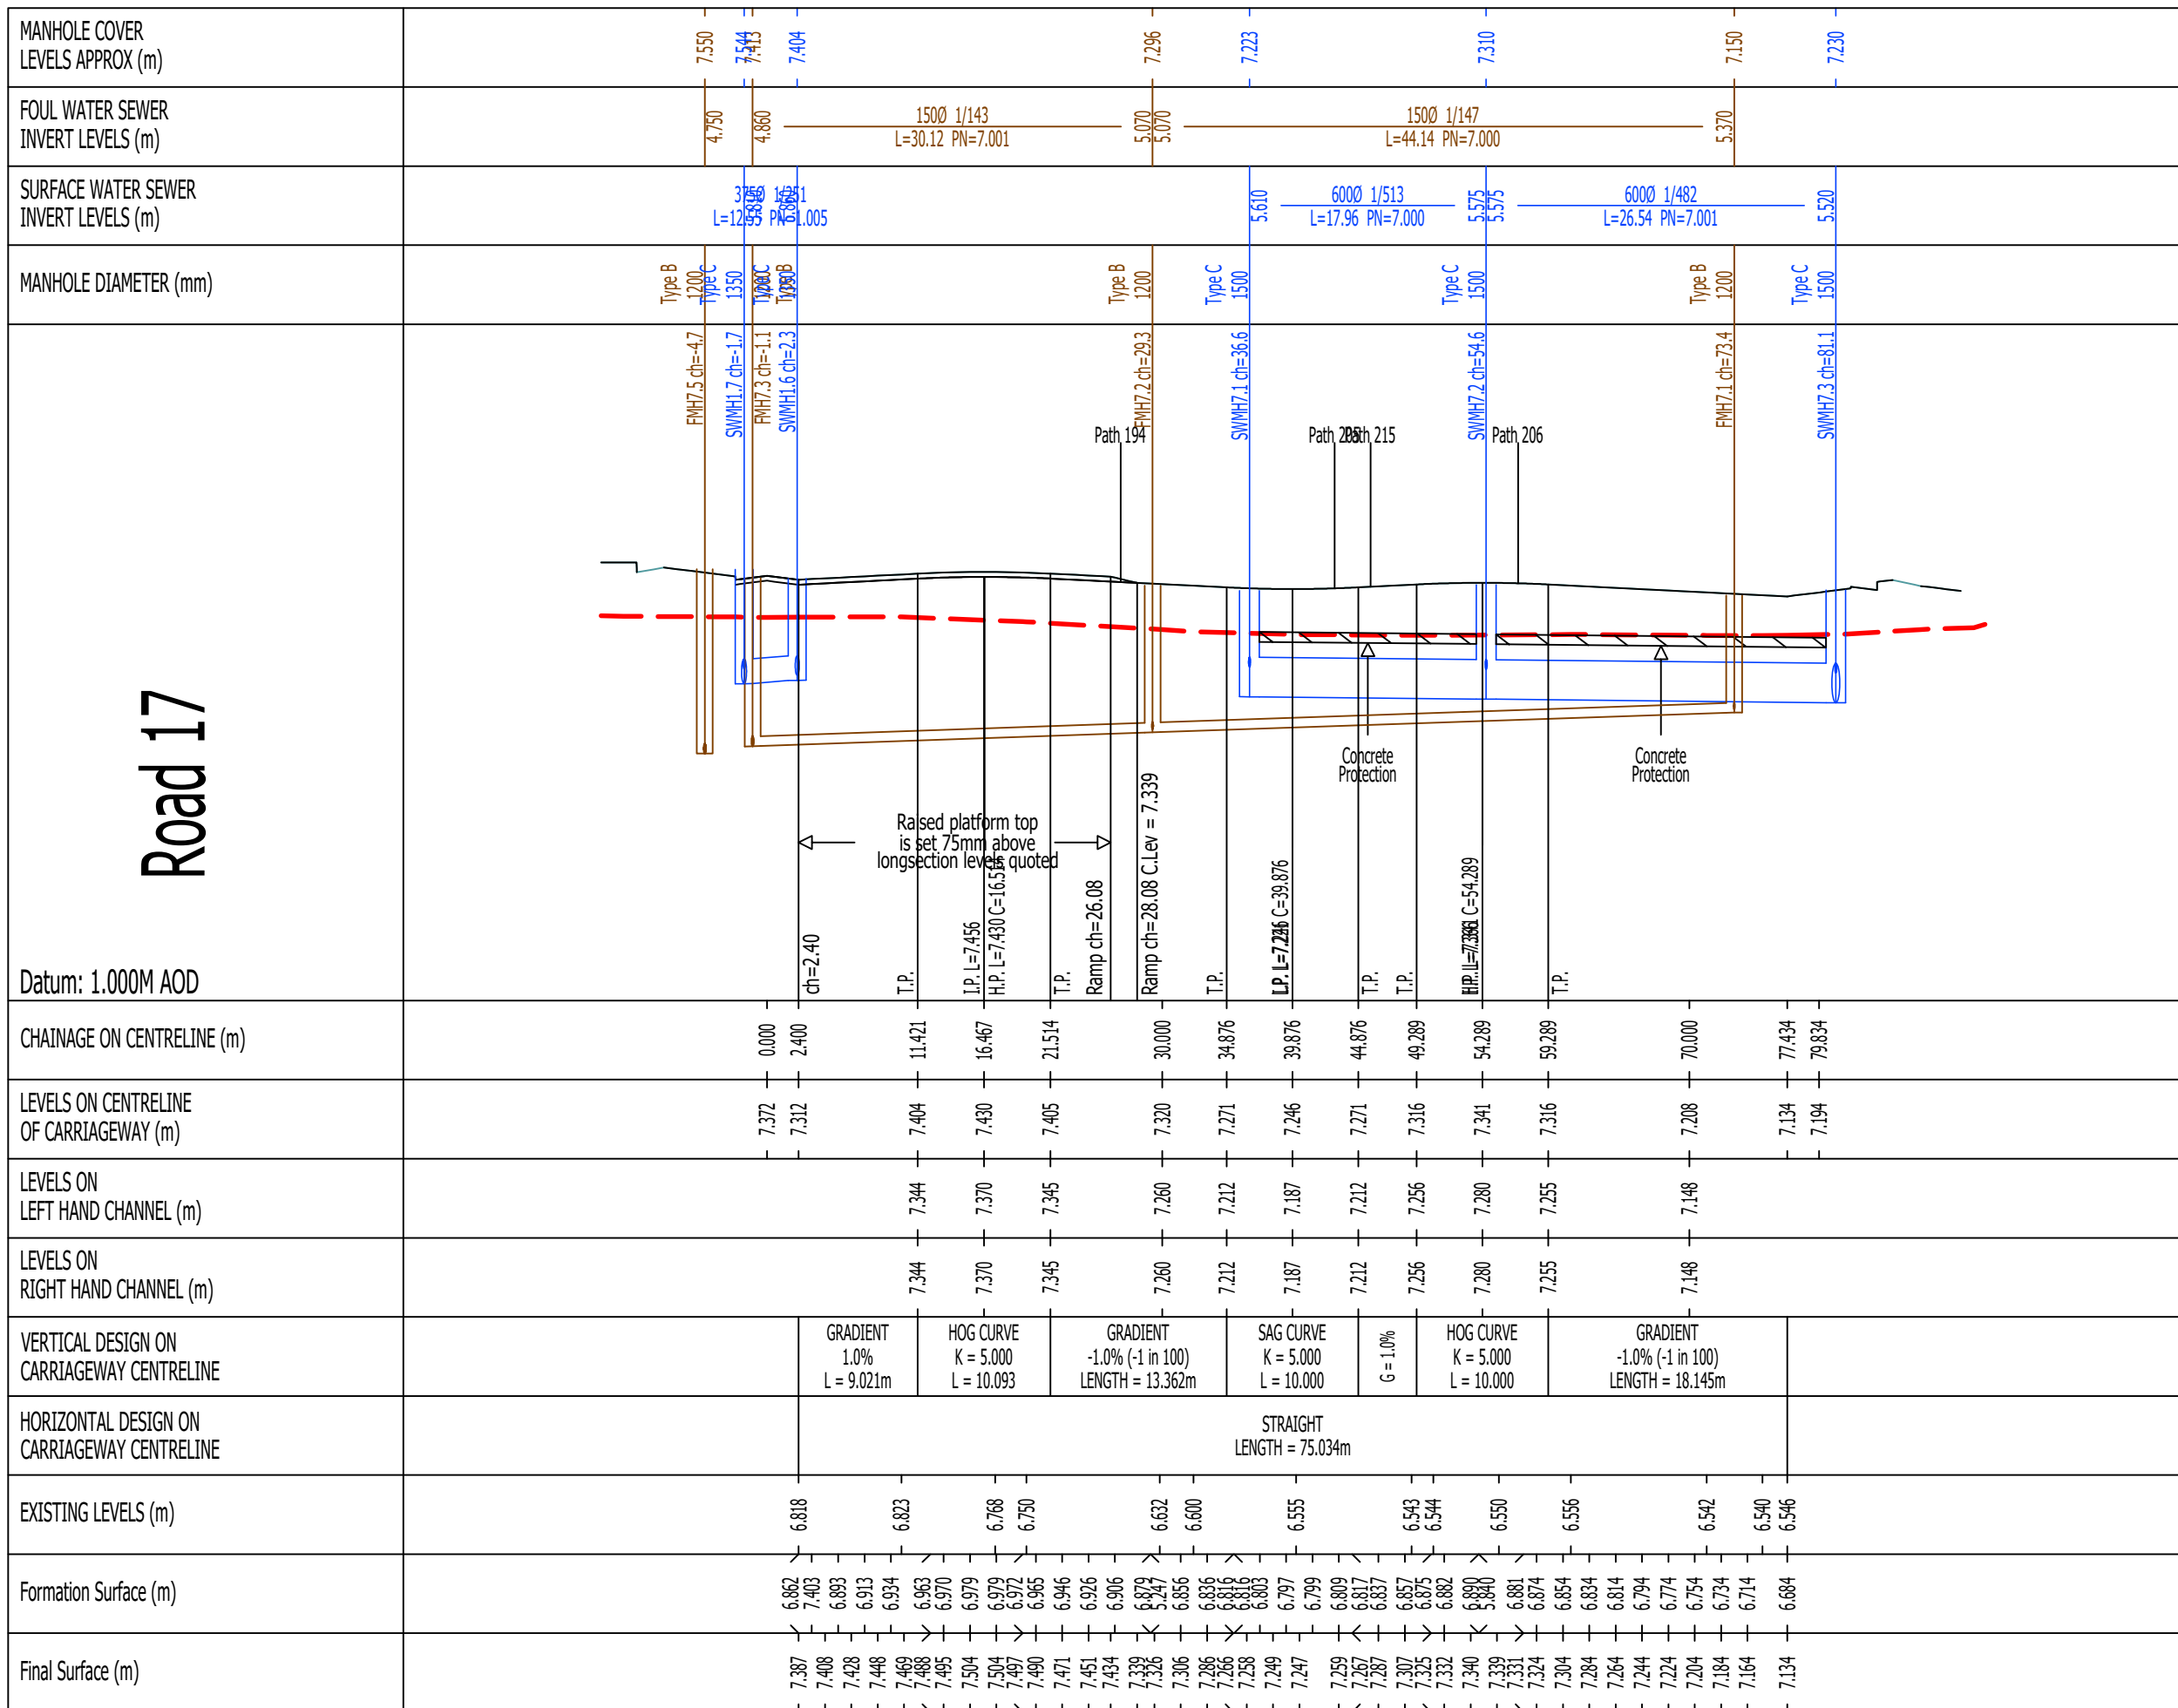
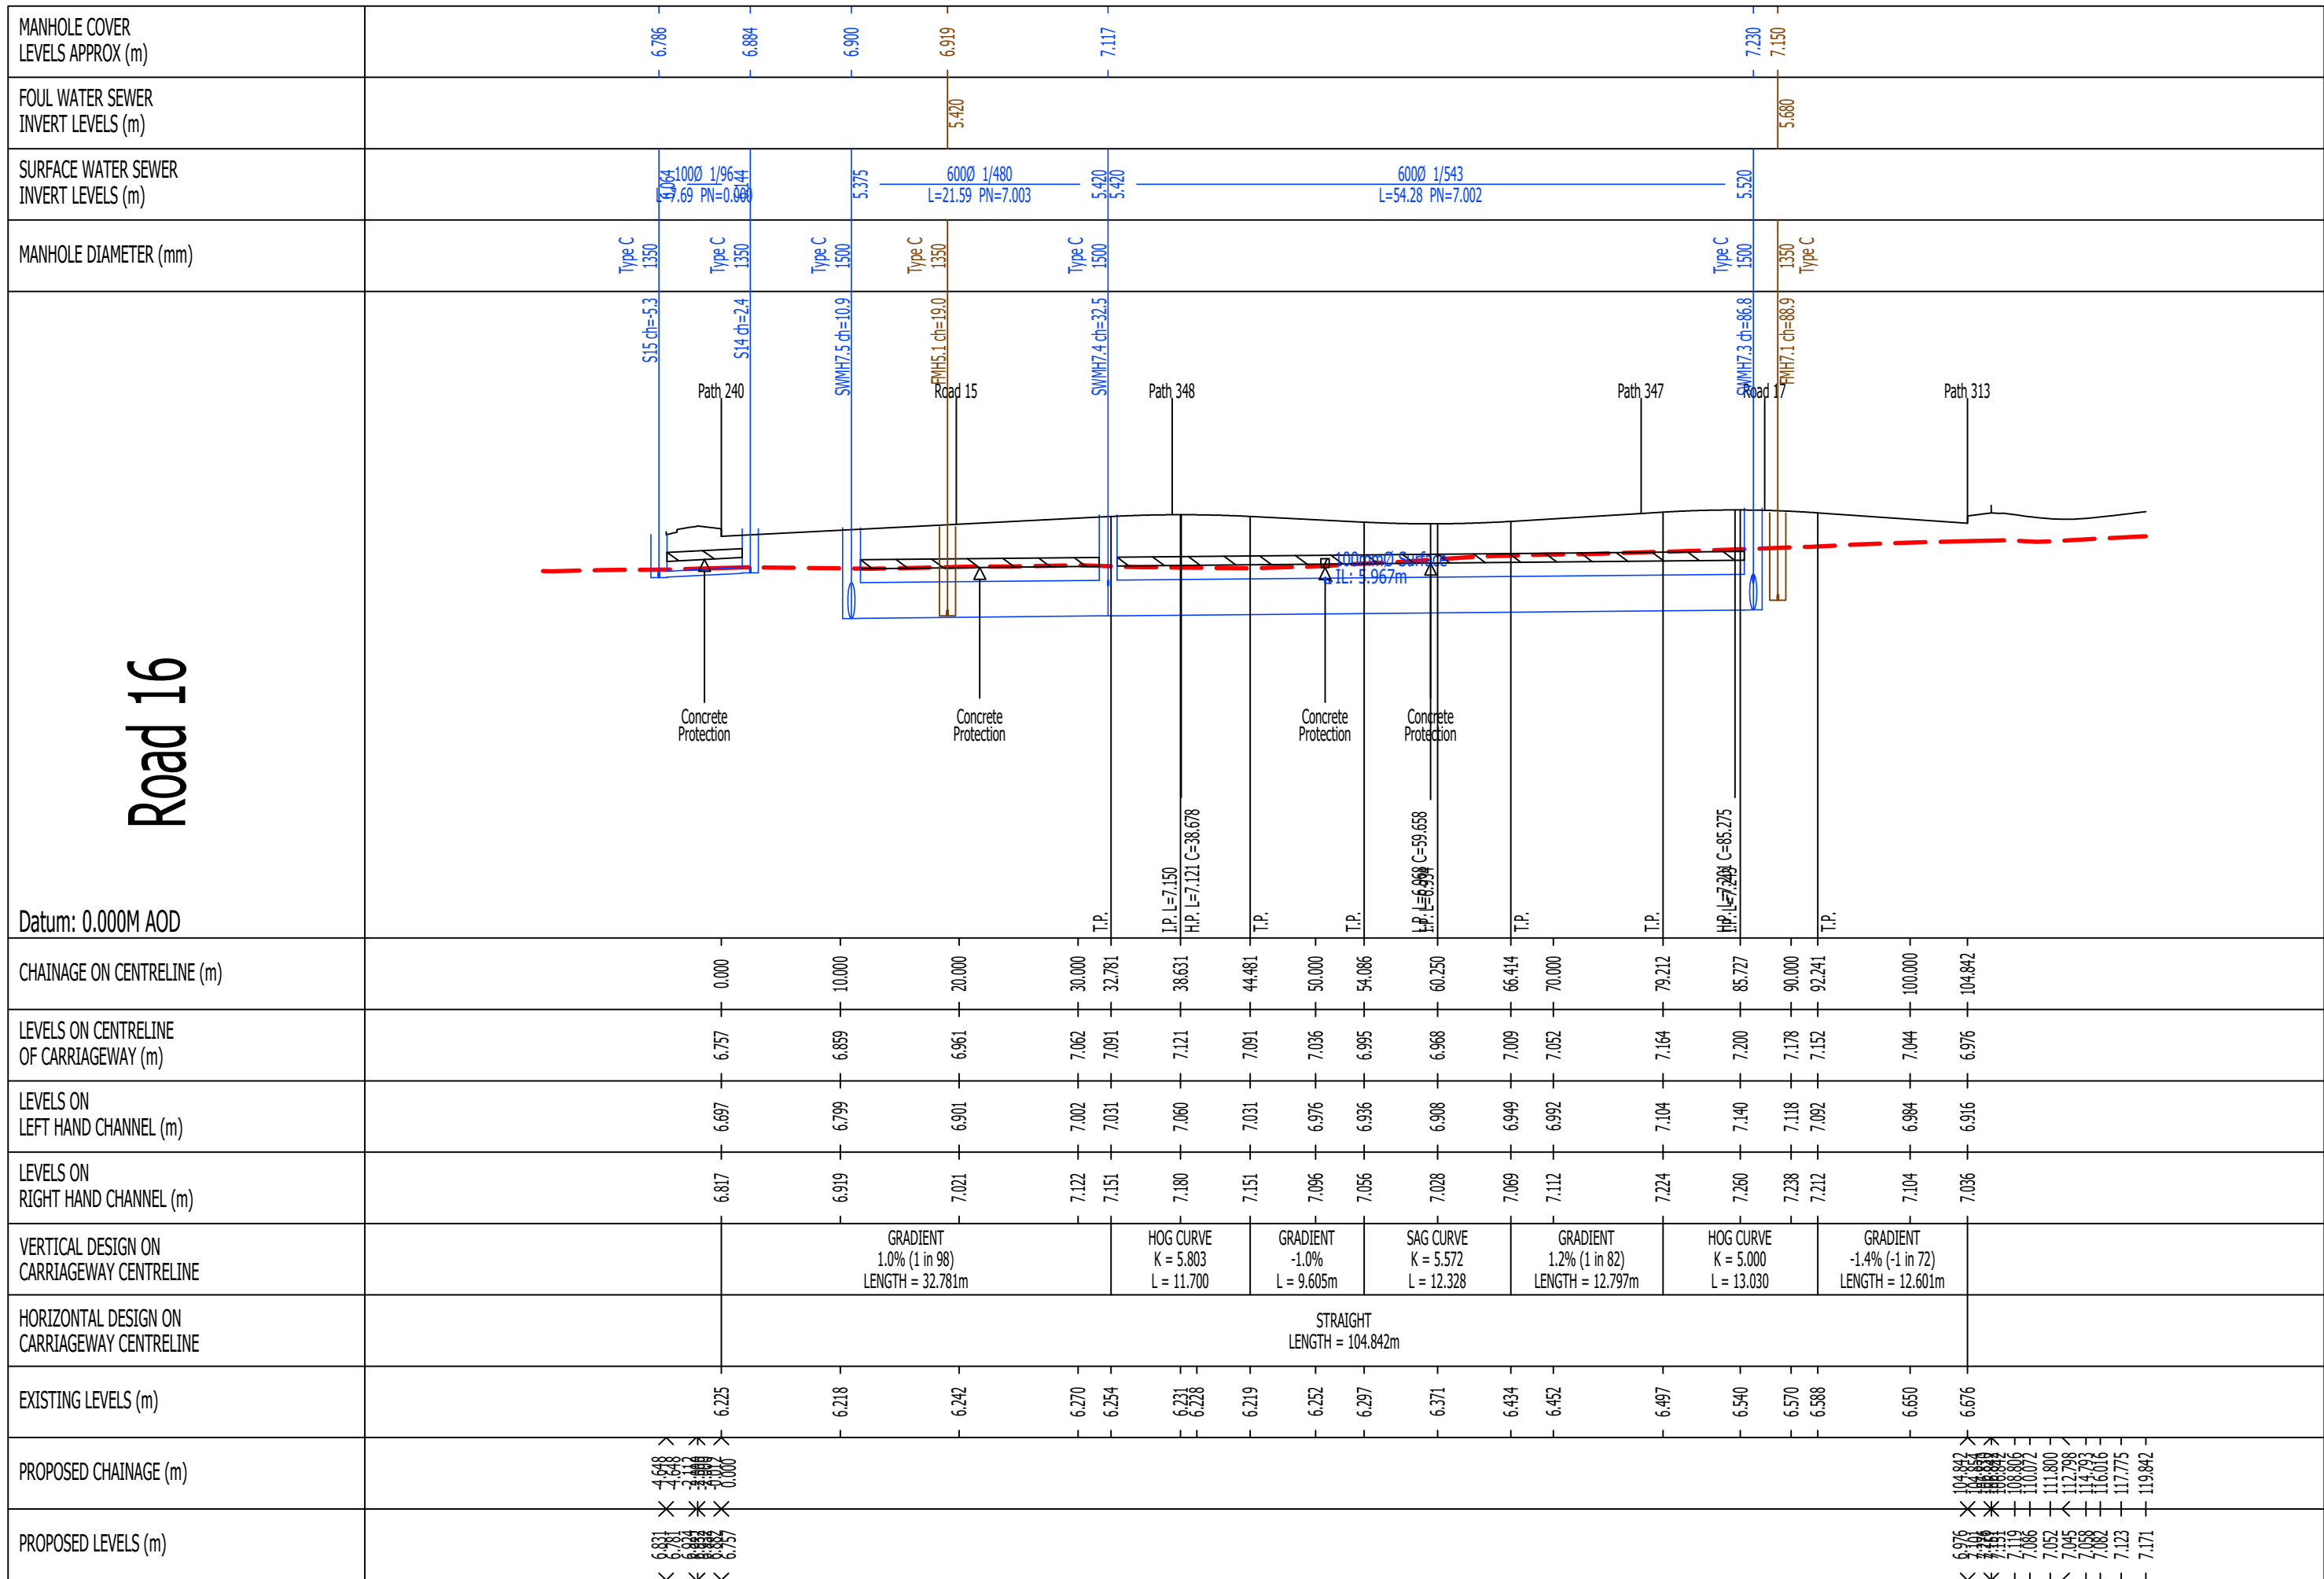
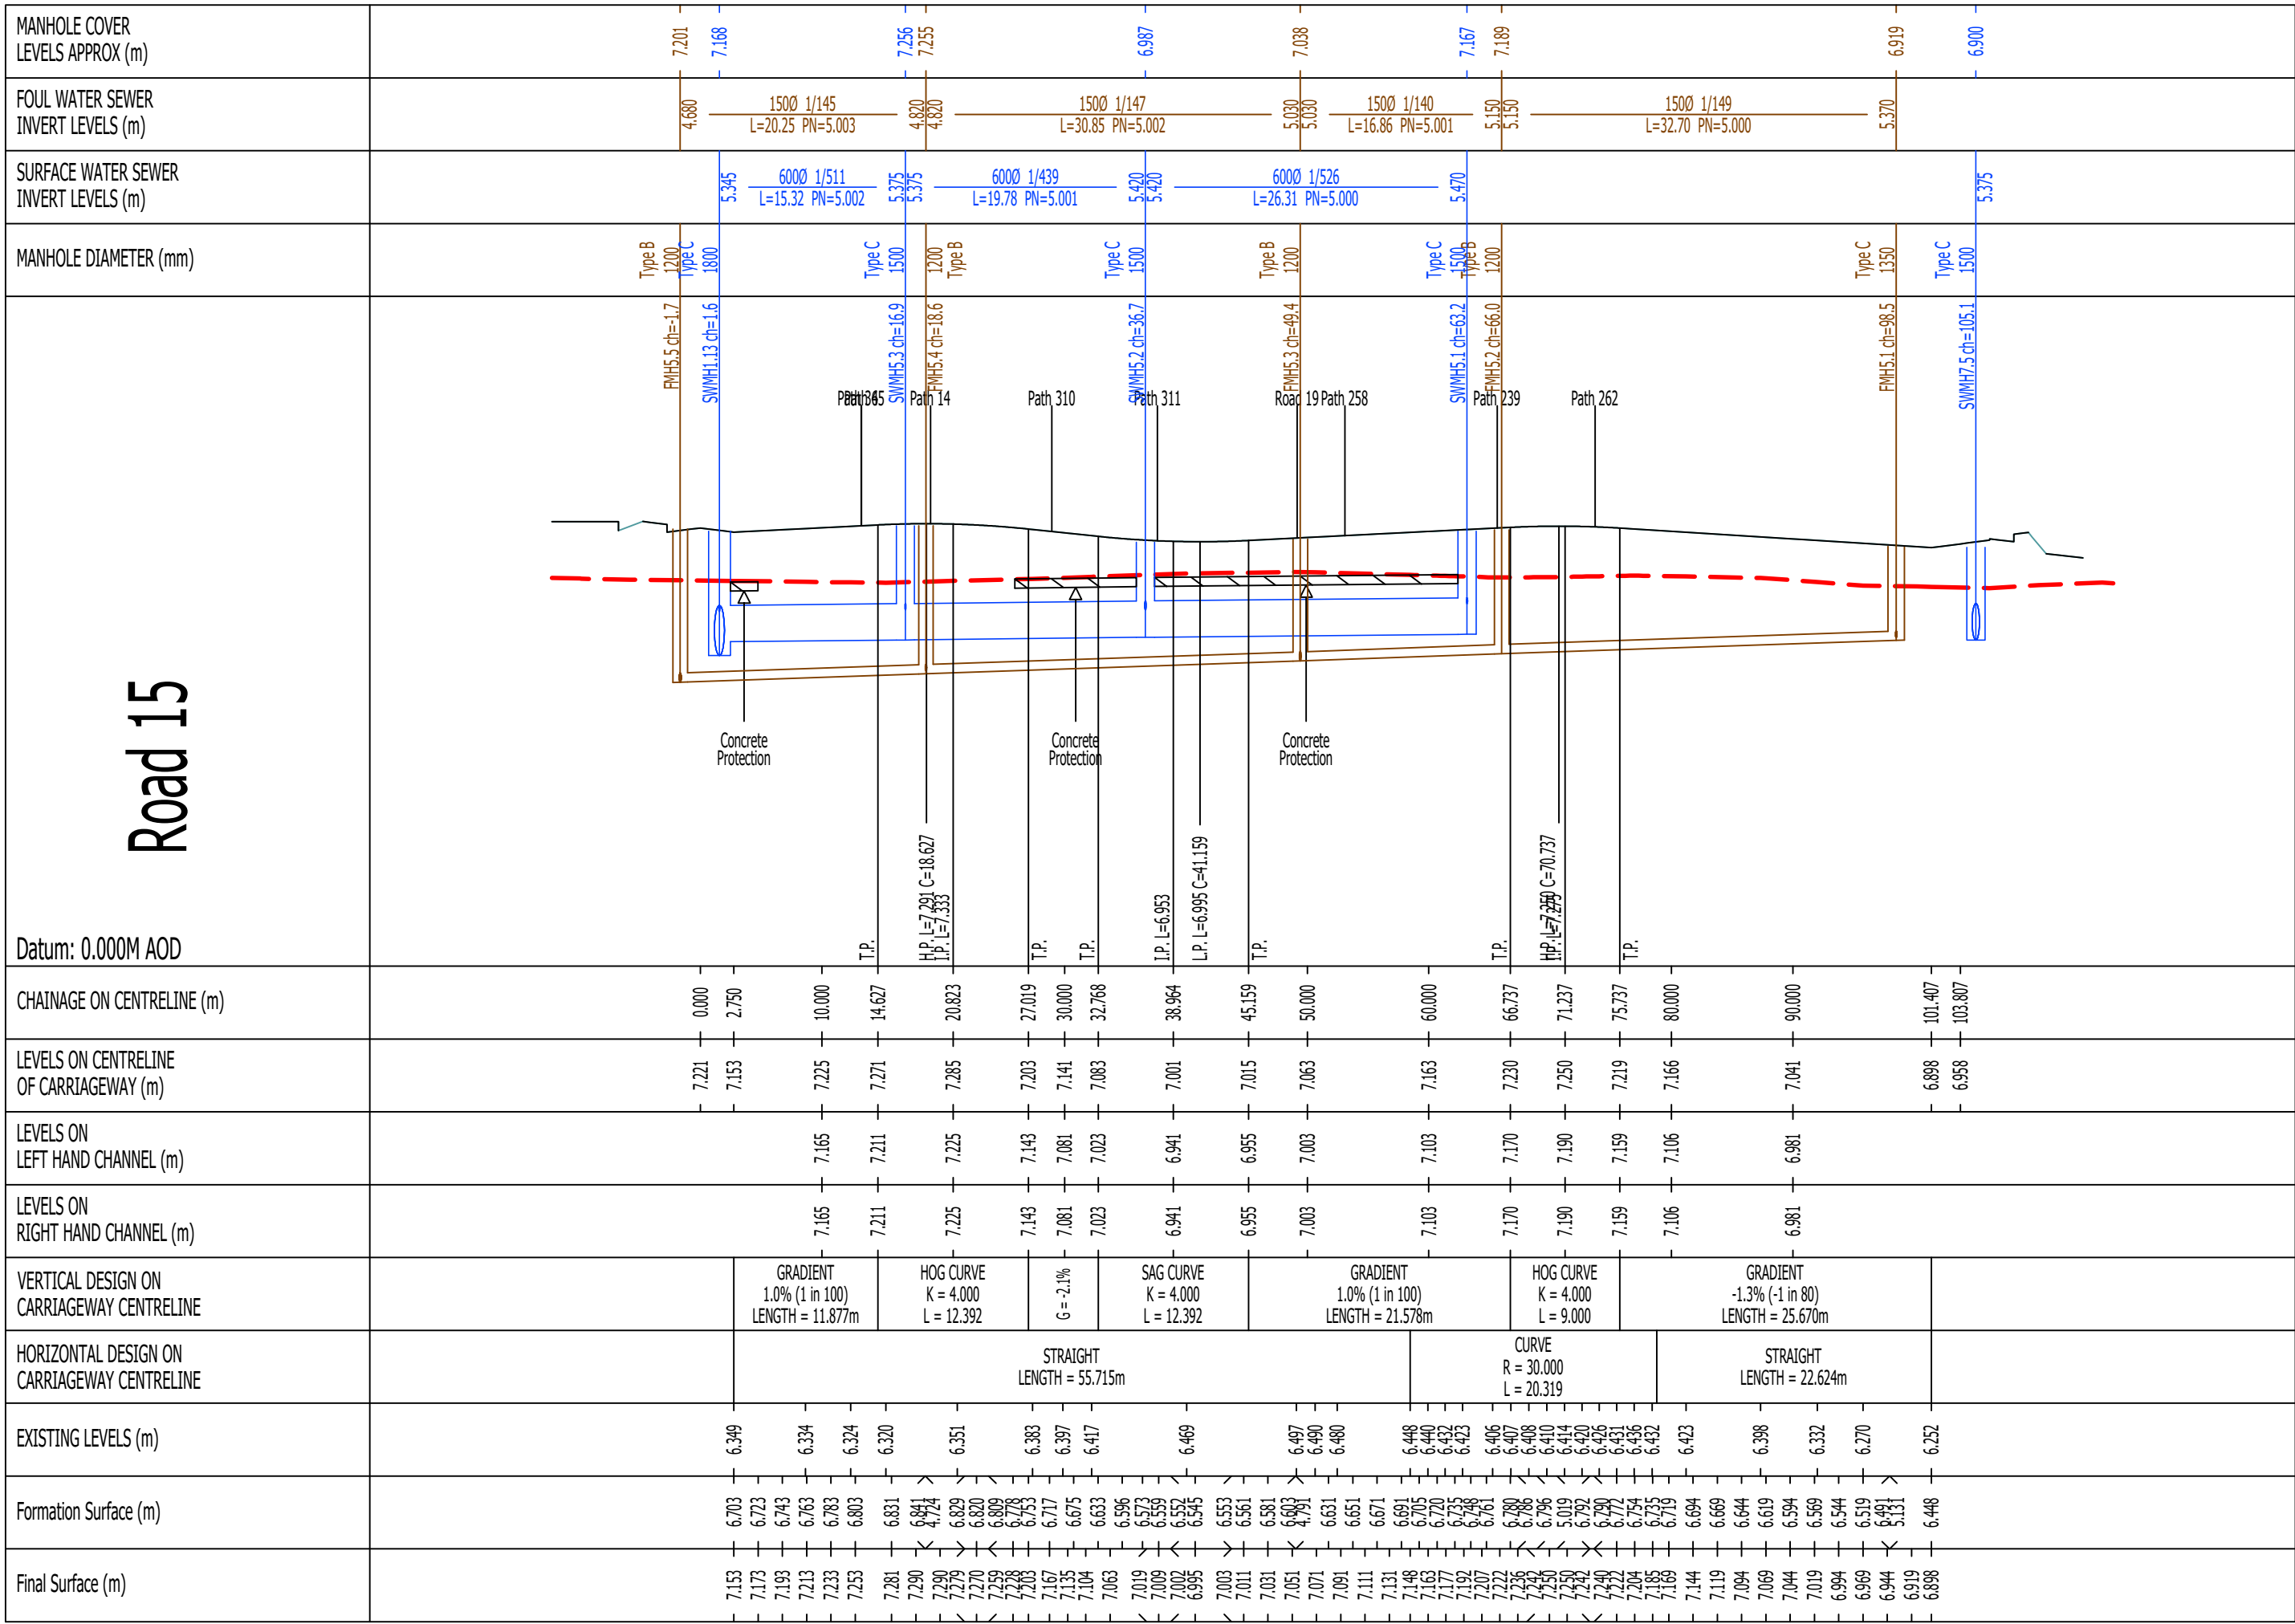


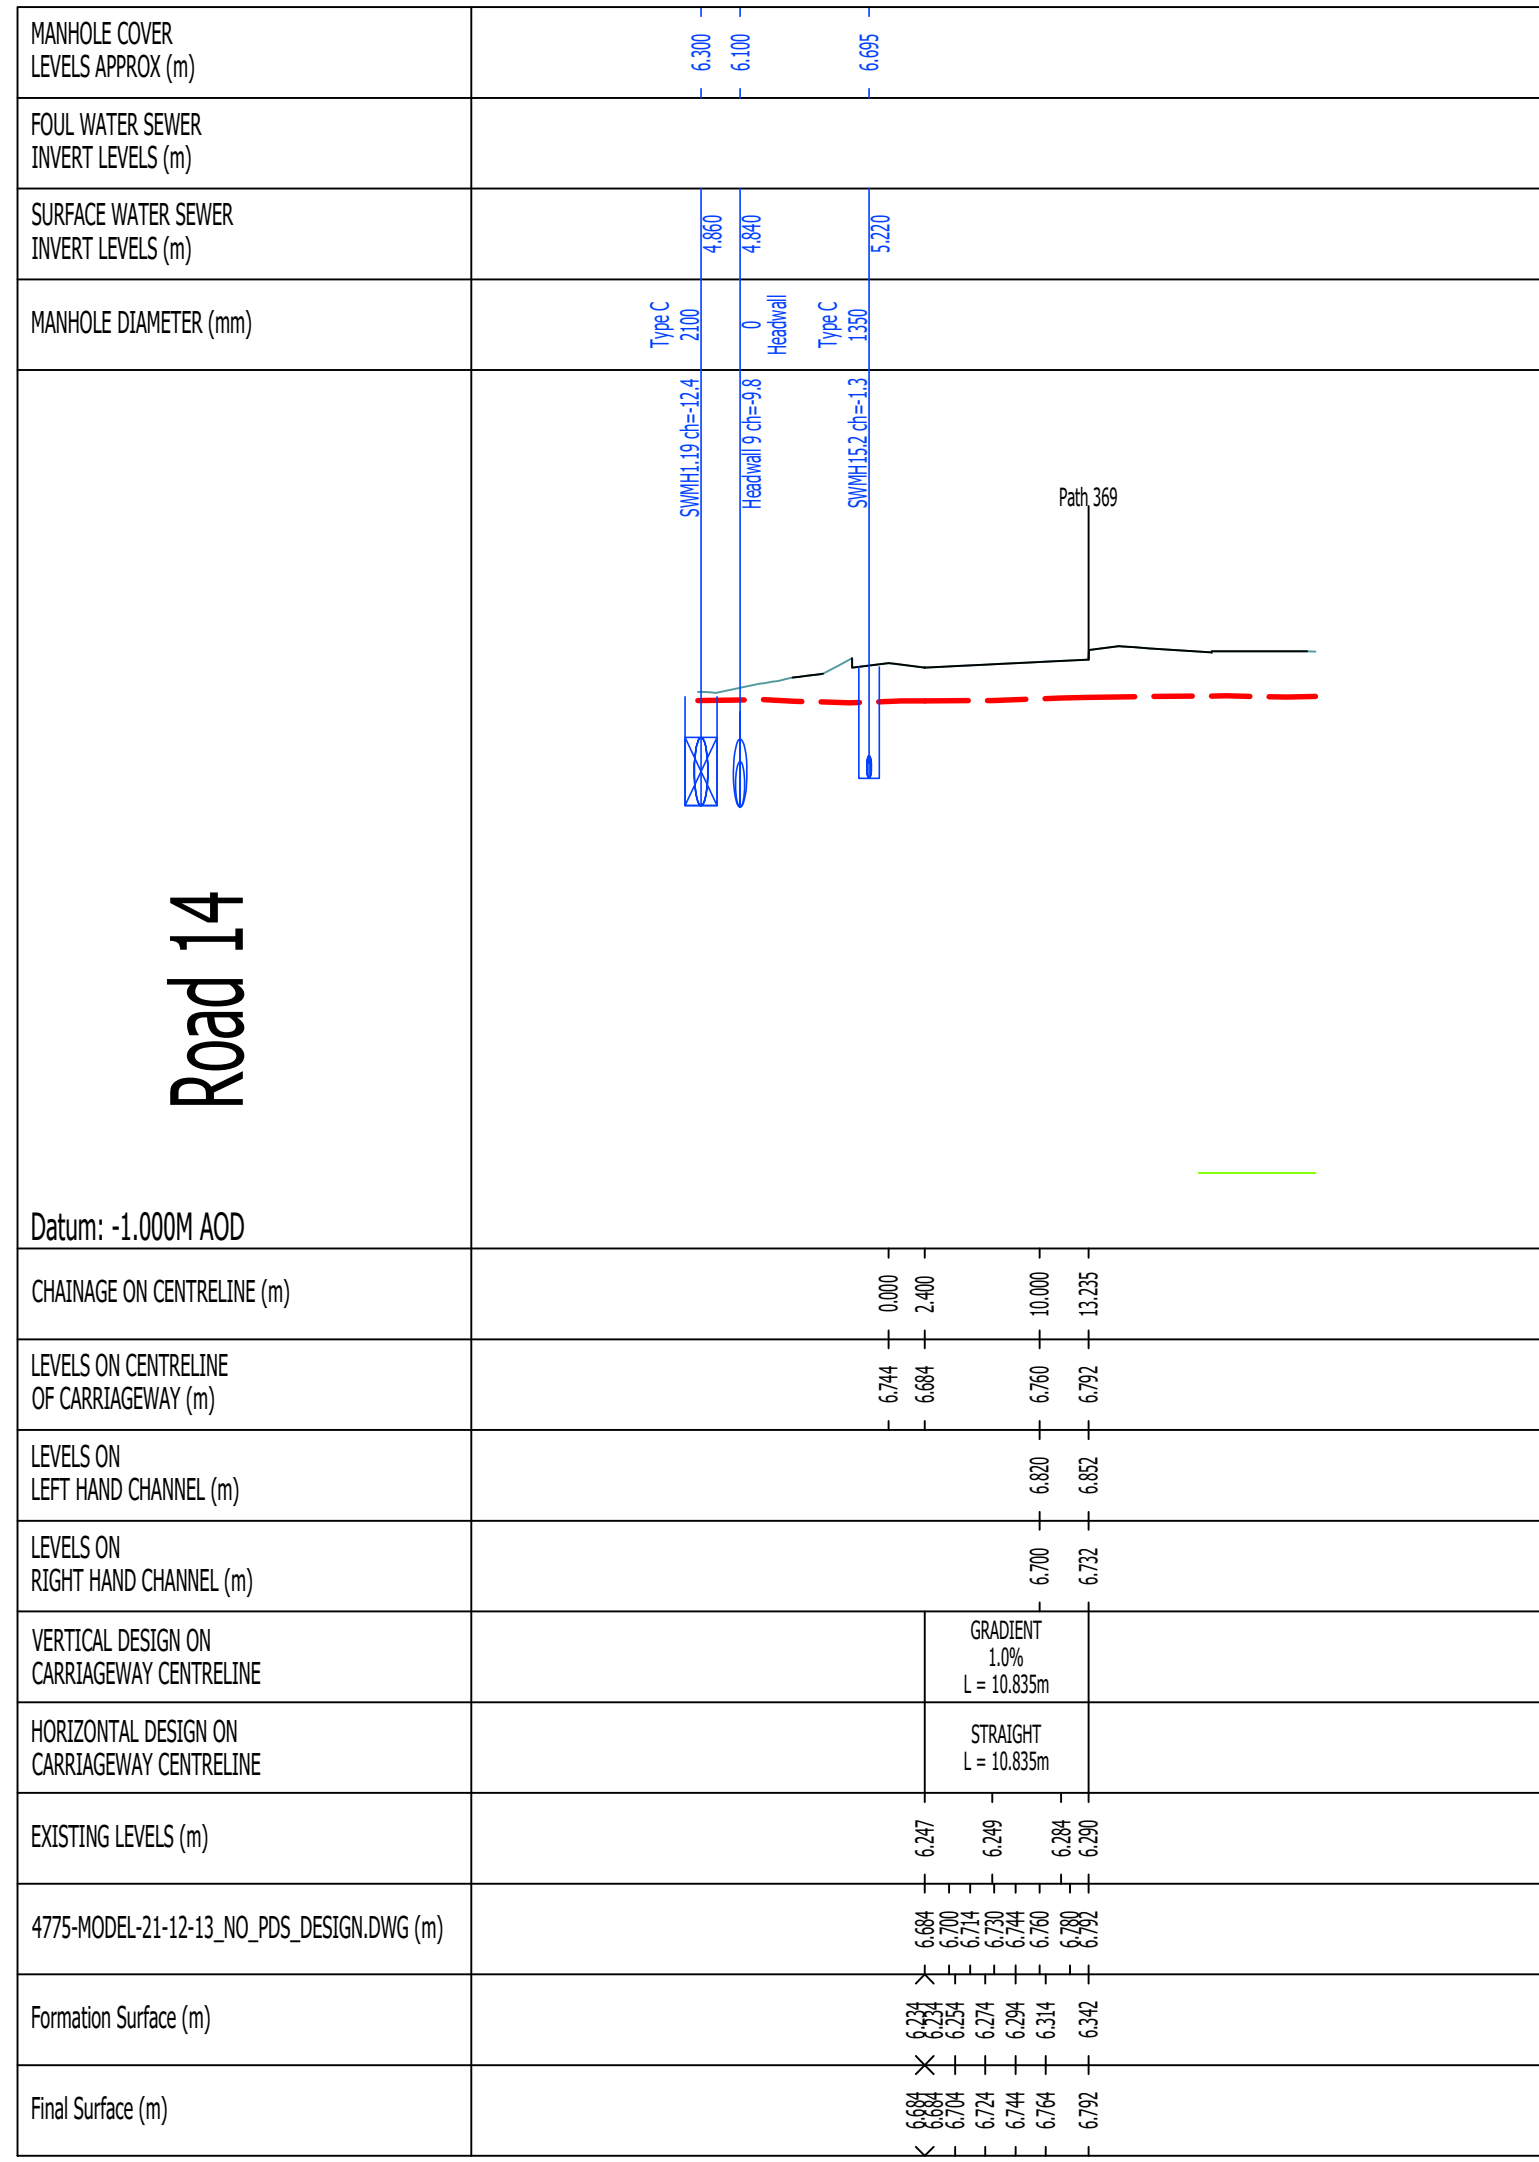

GENERAL NOTES

1. The location, size, depth and identification of existing services that may be shown or referred to on this drawing have been assessed from non intrusive observations, record drawings or the like. The contractor shall safely carry out intrusive investigations, trial holes or soundings prior to commencing work to satisfy himself that it is safe to proceed and that the assessments are accurate. any discrepancies shall be notified to gta prior to works commencing.

2. Tender or billing drawings shall not be used for construction or the ordering of materials.

3. Do not scale. All dimensions and levels to be site confirmed.

4. This drawing shall be read in conjunction with all relevant architects, consultants drawings and specifications, together with H&S plan requirements.

5. Copyright: This drawing must not be copied, amended nor reproduced without the prior written agreement of gta.

6. All drawings, specifications and recommendations made by gta are subject to Local Authority and other relevant Statutory Authorities approval. Any works or services made abortive due to the client proceeding prior to these approvals is considered wholly at the Client's risk. gta hold no responsibility for resulting abortive works or costs.

P3	Ramp removed from Road 16	27.2.22	DT	NS
P2	Sewers Added	25.3.22	NS	DT
P1	Initial Issue	14.2.22	NS	DT
Rev	Amendments	Date	Drawn	Check
Status				
Client				
Architect				
Project				
Title				
ROAD LONG SECTIONS SHEET 4 OF 4				
Date	FEBRUARY 2022	Scale	B A2	1:500H; 1:100V
Client's Ref		Project Ref	10768	
gta Civils & Transport				
Gloster House, 60a Church Walk, Burgess Hill, West Sussex, BN15 5AS Tel: 01444 871444 Web: www.gtacivils.co.uk				
Drawing Number		10768/1304		Rev
				P3