
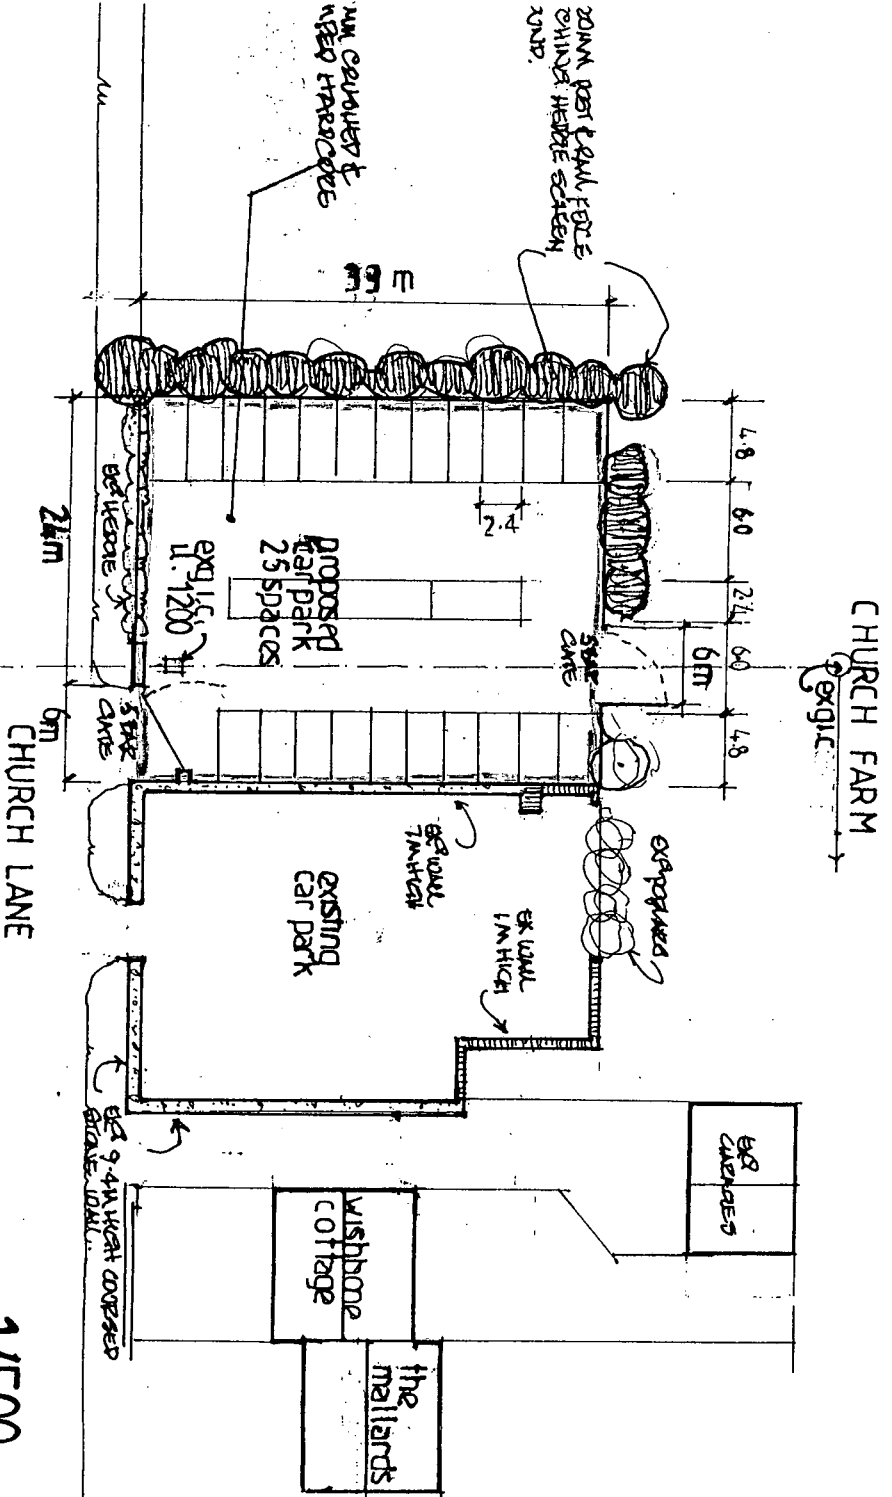


ARUN DISTRICT COUNCIL			
No.	P	8	07
RECEIVED			
2.2.07			

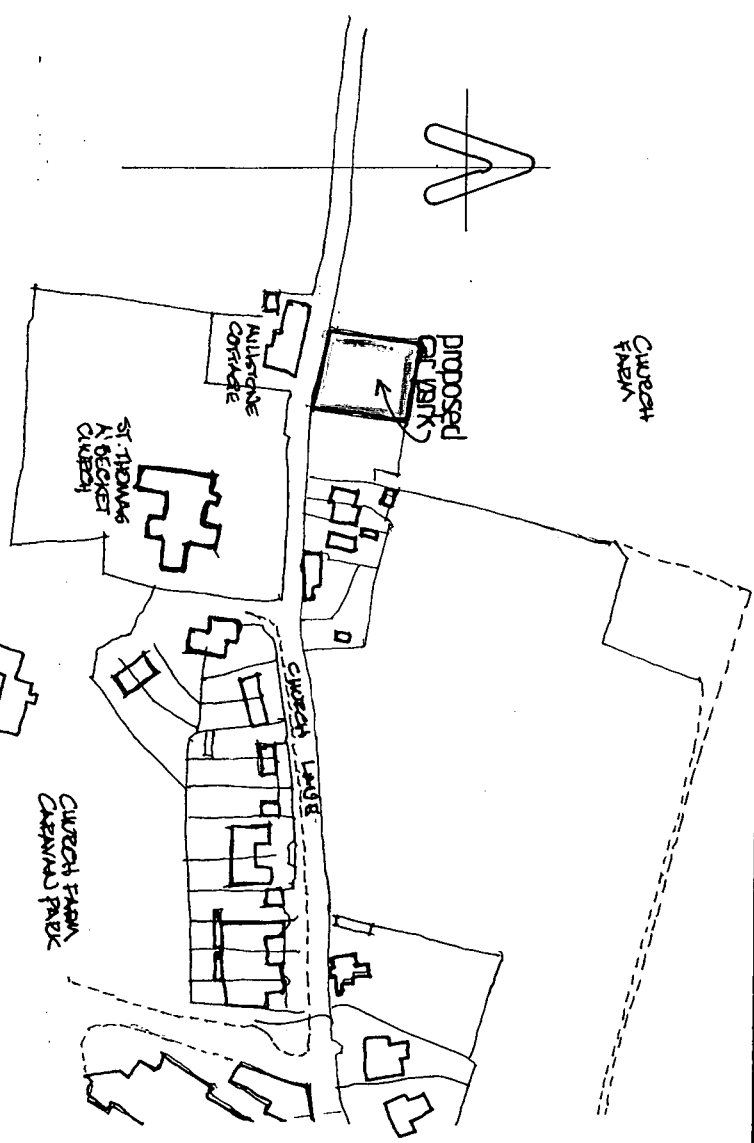

proposed extended carpark for
st. thomas à becket church,
pagham

Geoffrey Evans

ARCHITECTURAL
& PLANNING CONSULTANT
'Residence' 64 Pagham Rd, Pagham, Bognor
Bossex, PO21 4NN Telephone: 01243 26

DATE SCALE 1/500 No 2