

ARUN DISTRICT COUNCIL
No. P 8 07
SUBSTITUTION
RECEIVED 27-4-07

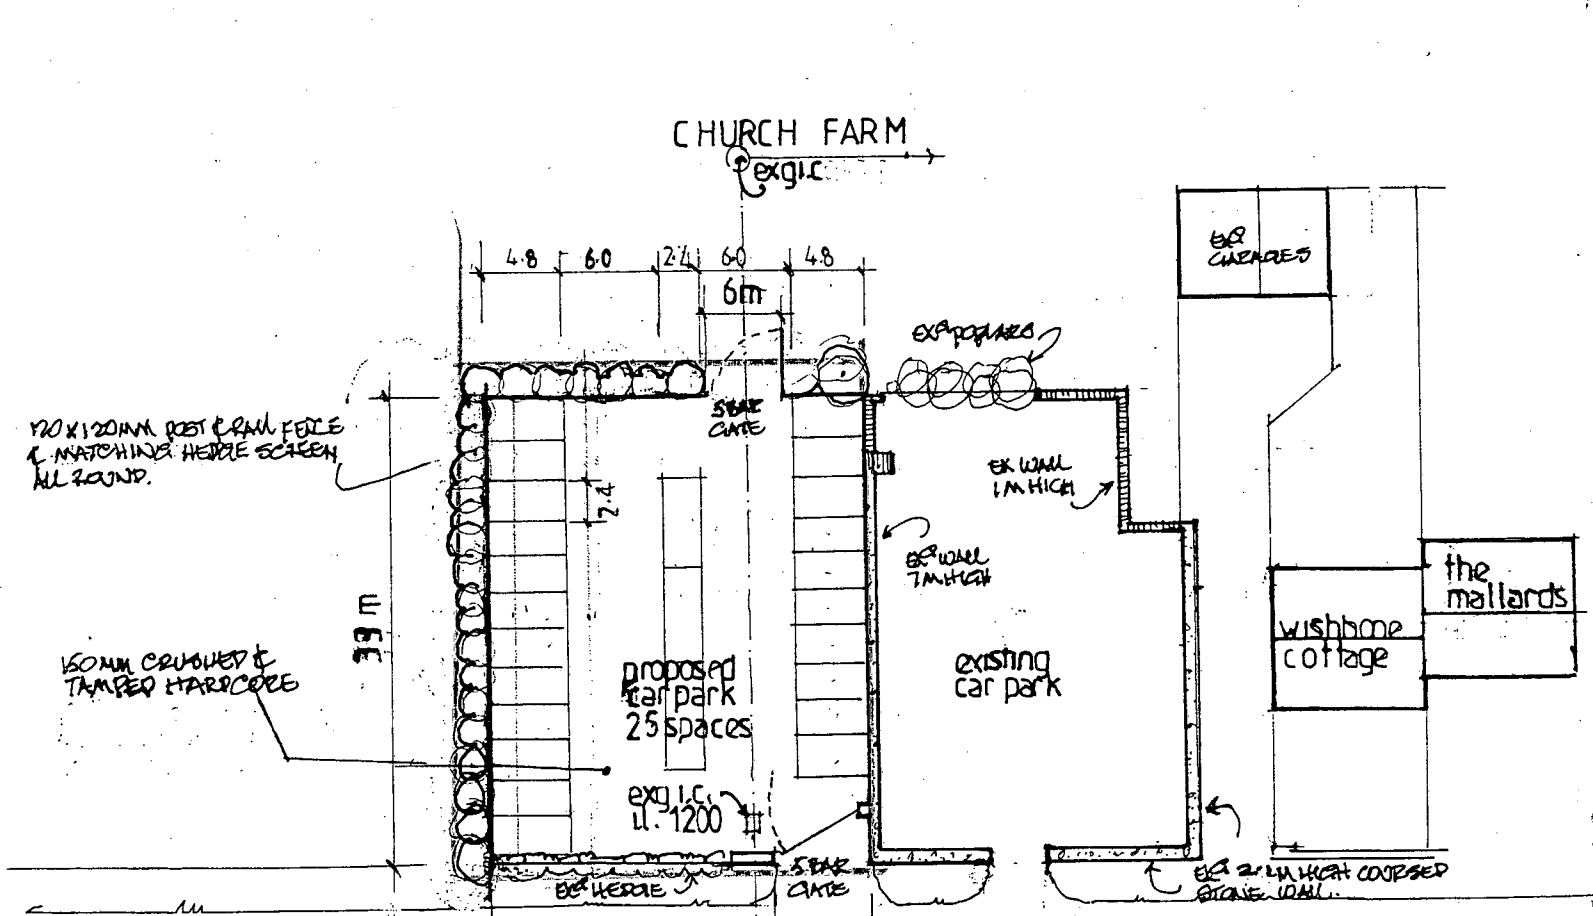

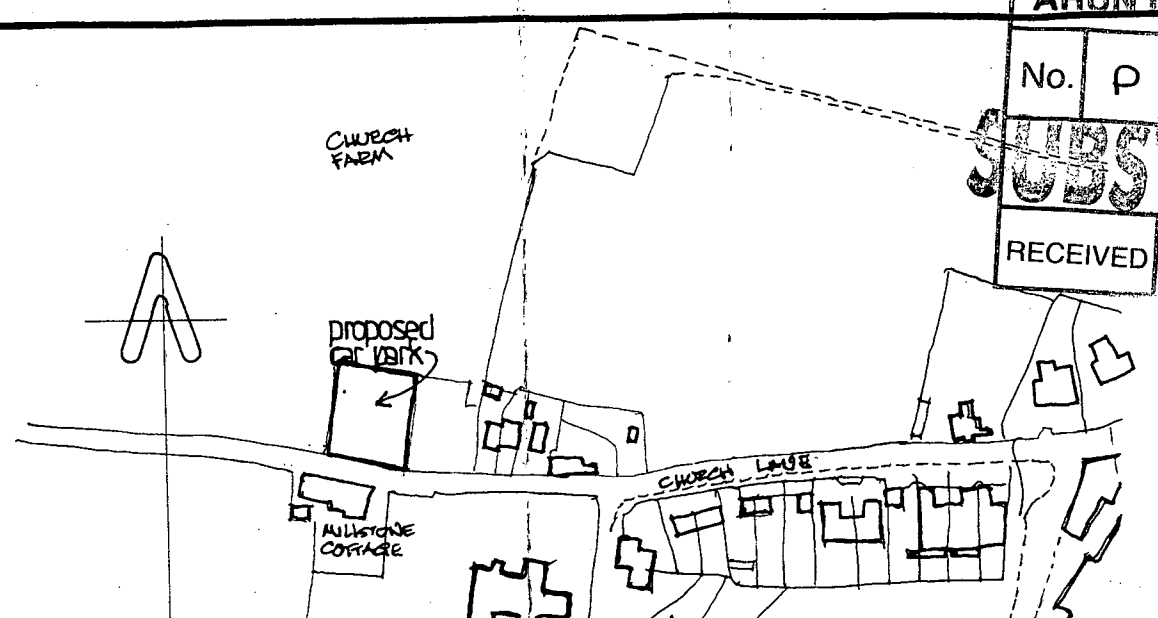

1/2500

Geoffrey Eu

proposed extended carpark for st. thomas a'becket church, pagham

ARCHITECTURA
& PLANNING CONSU
'Rosedene' 94 Pagham Rd, Paghan
Sussex. PO21 4NN Telephone:

DATE

SCALE 1/500

ARUN DISTRICT COUNCIL P/807/02/02/200