




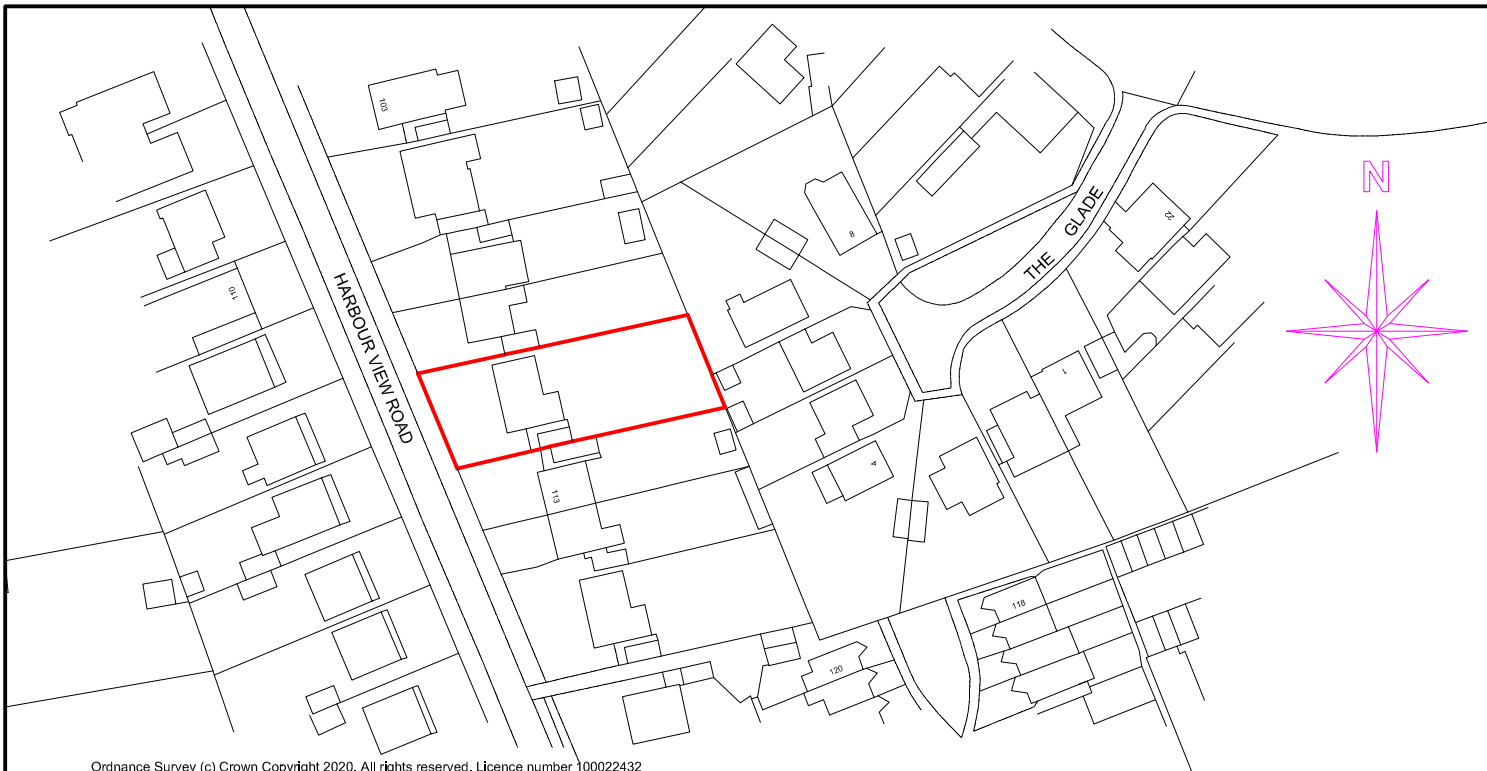

LOCATION PLAN - 1/1250

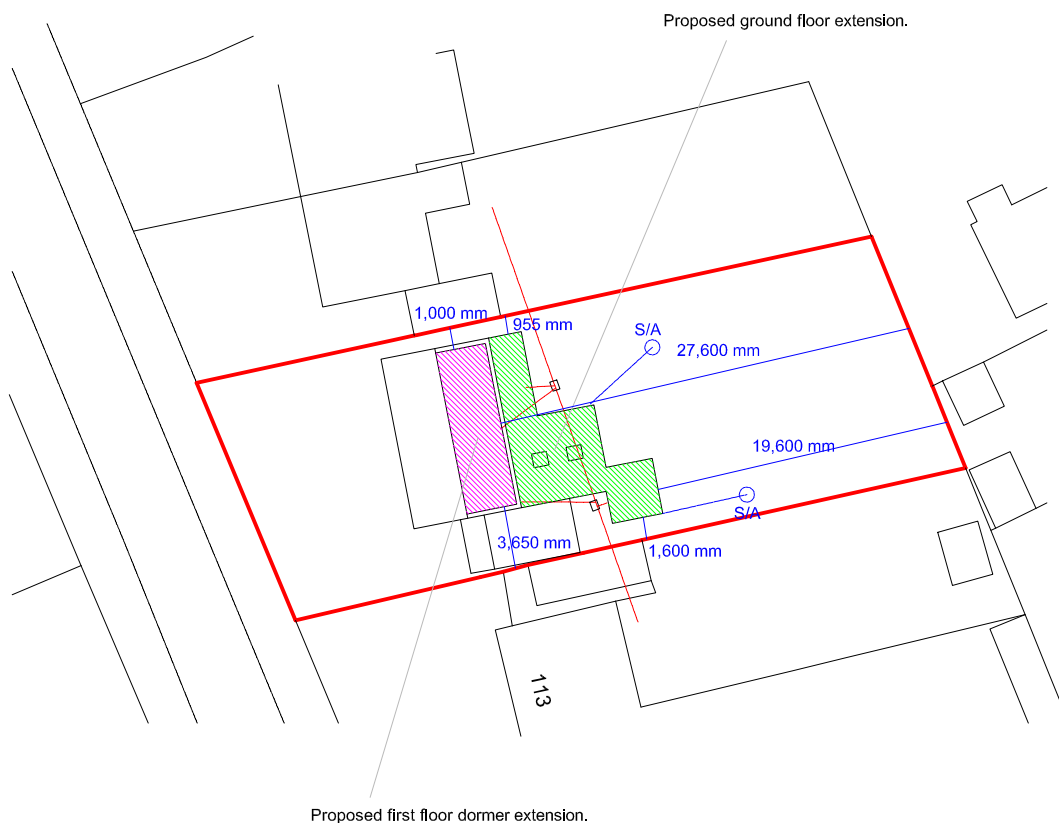

SITE PLAN - 1/500

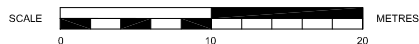

SUSSEX BUILDING CONSULTANCY LIMITED

111 HARBOUR VIEW ROAD, PAGHAM,
BOGNOR REGIS, WEST SUSSEX.

SCALE - 1/1250 REV - DATE - 02/01/2021



3 NORTHCOTE ROAD
BOGNOR REGIS
PO21 5LZ

TEL/FAX - (01243) 861379