



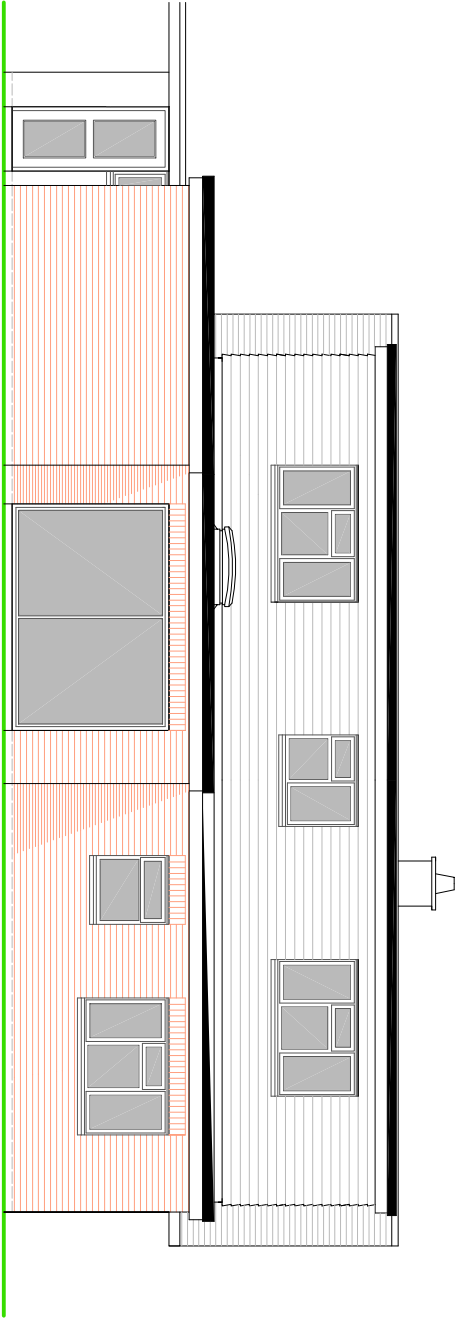

REAR ELEVATION

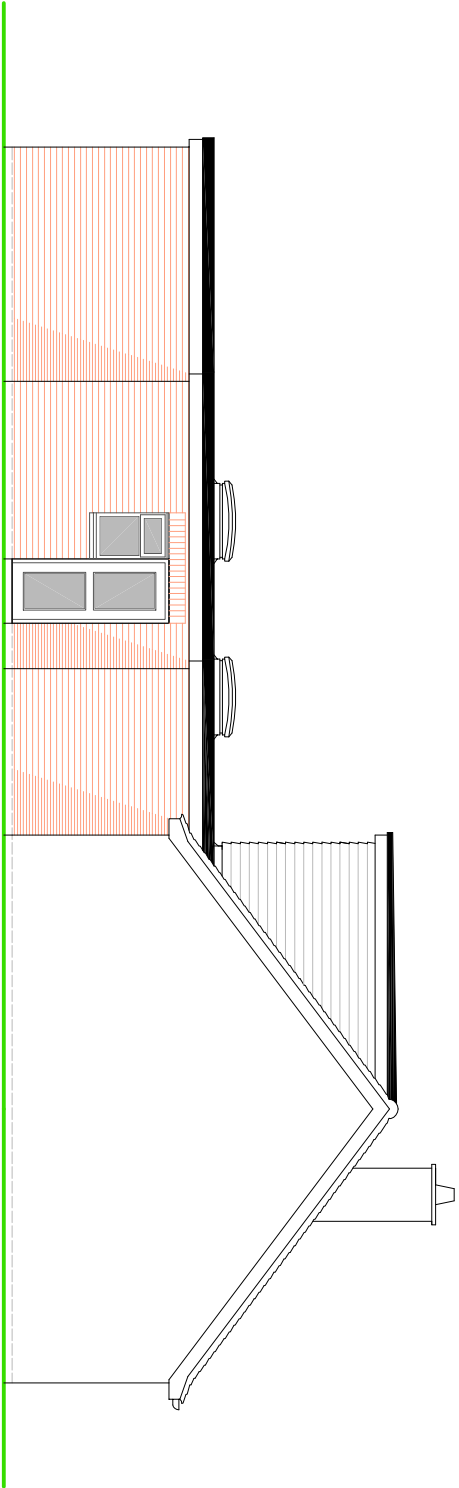


NOTES


ROOF - GRP covered flat roof finish.

WALLS - Face brickwork to match with cement based 'New England' style cladding to dormer cheeks.


WINDOWS/DOORS - White framed PVC double glazed units.

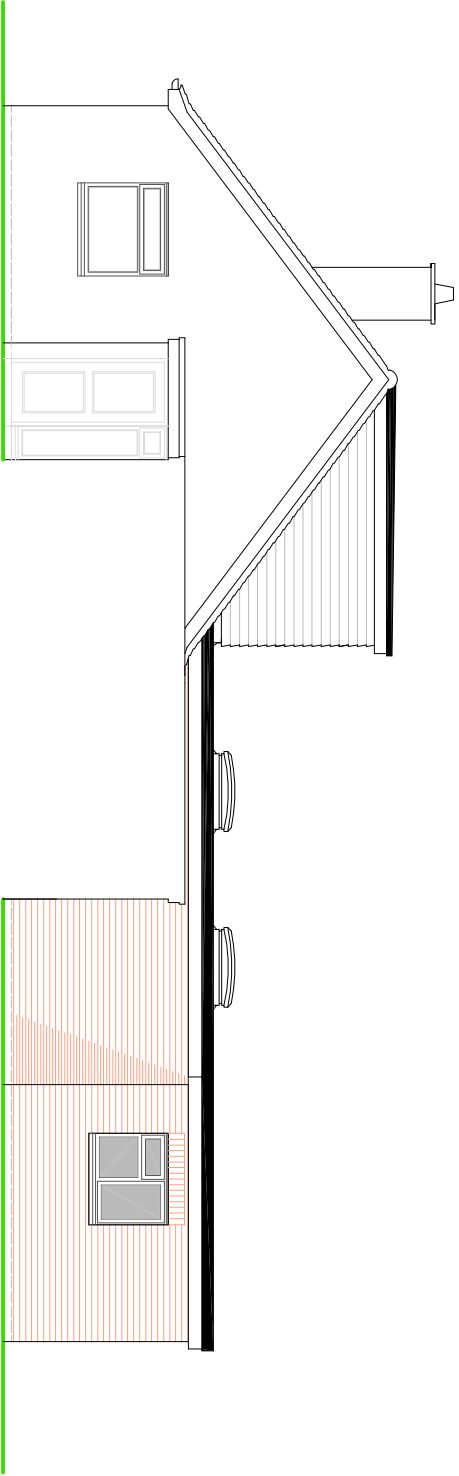

SIDE ELEVATION

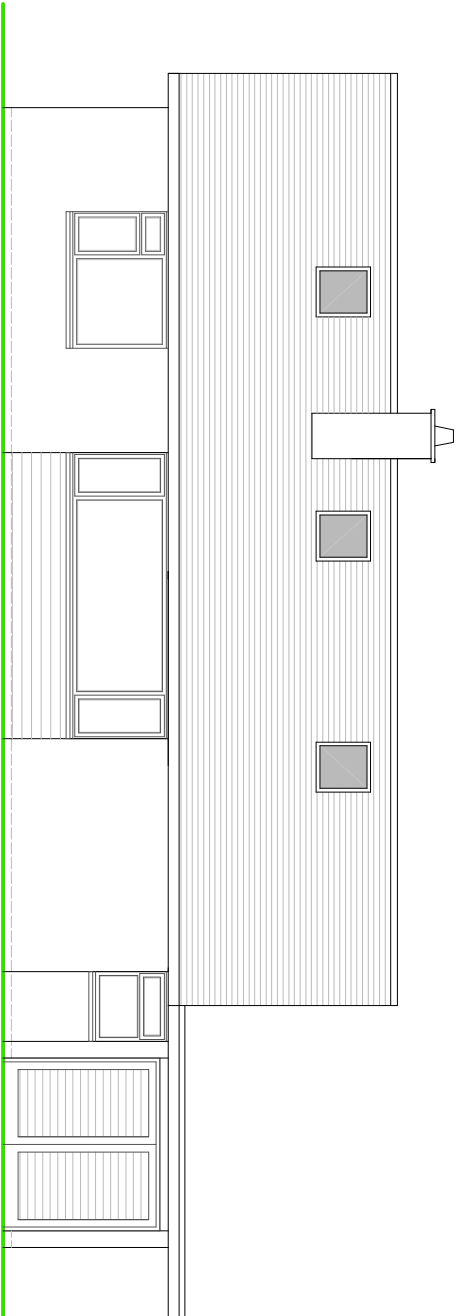

FRONT ELEVATION

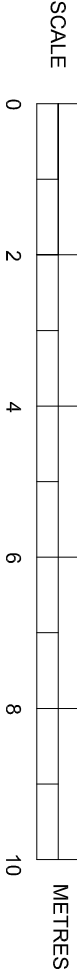

PROPOSED ELEVATIONS

SUSSEX BUILDING CONSULTANCY LIMITED

111 HARBOUR VIEW ROAD, PAGHAM,
BOGNOR REGIS, WEST SUSSEX.

SCALE - 1/100 REV - B DATE - 11/01/2021



partner
LABC
1 NORTHCOTE ROAD
BOGNOR REGIS
PO21 5LZ
TEL - (01243) 581079