



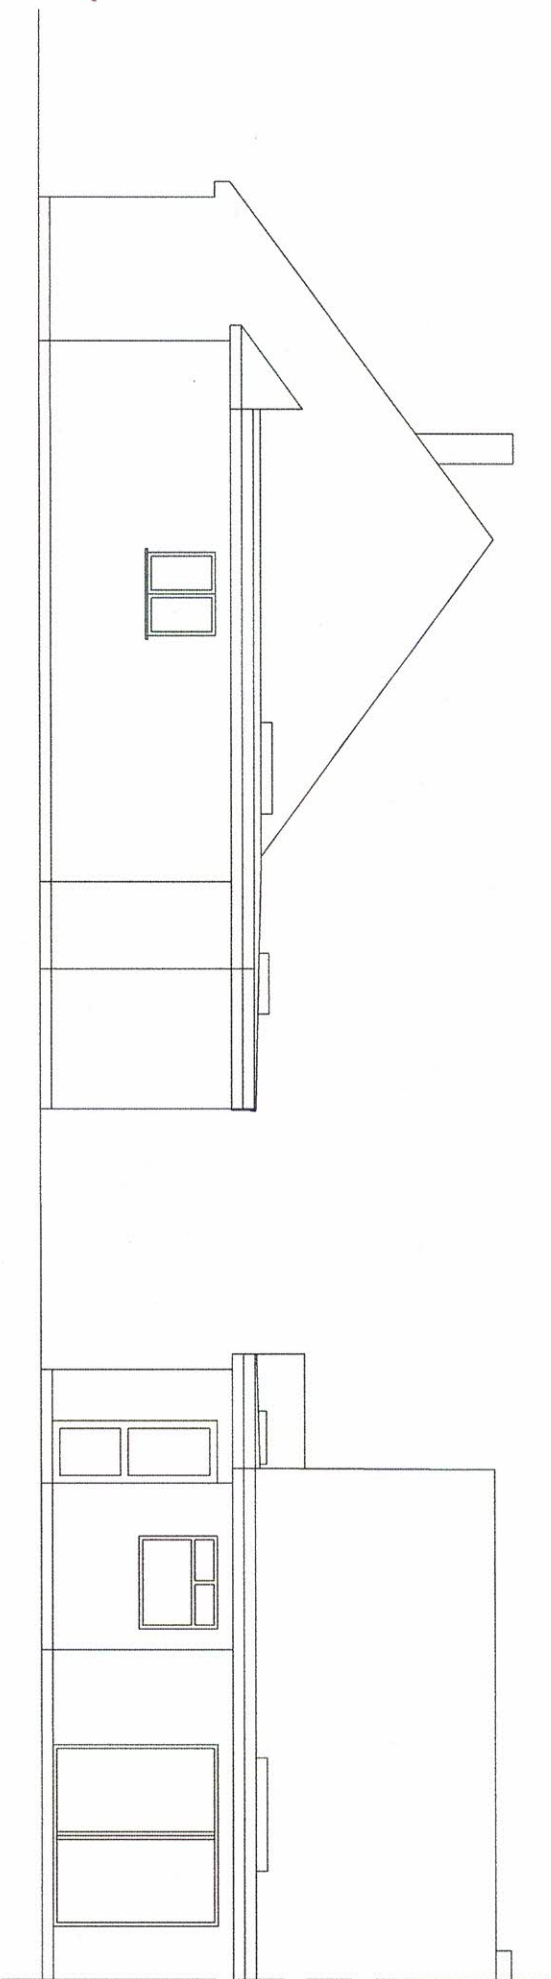

NORTH

WEST

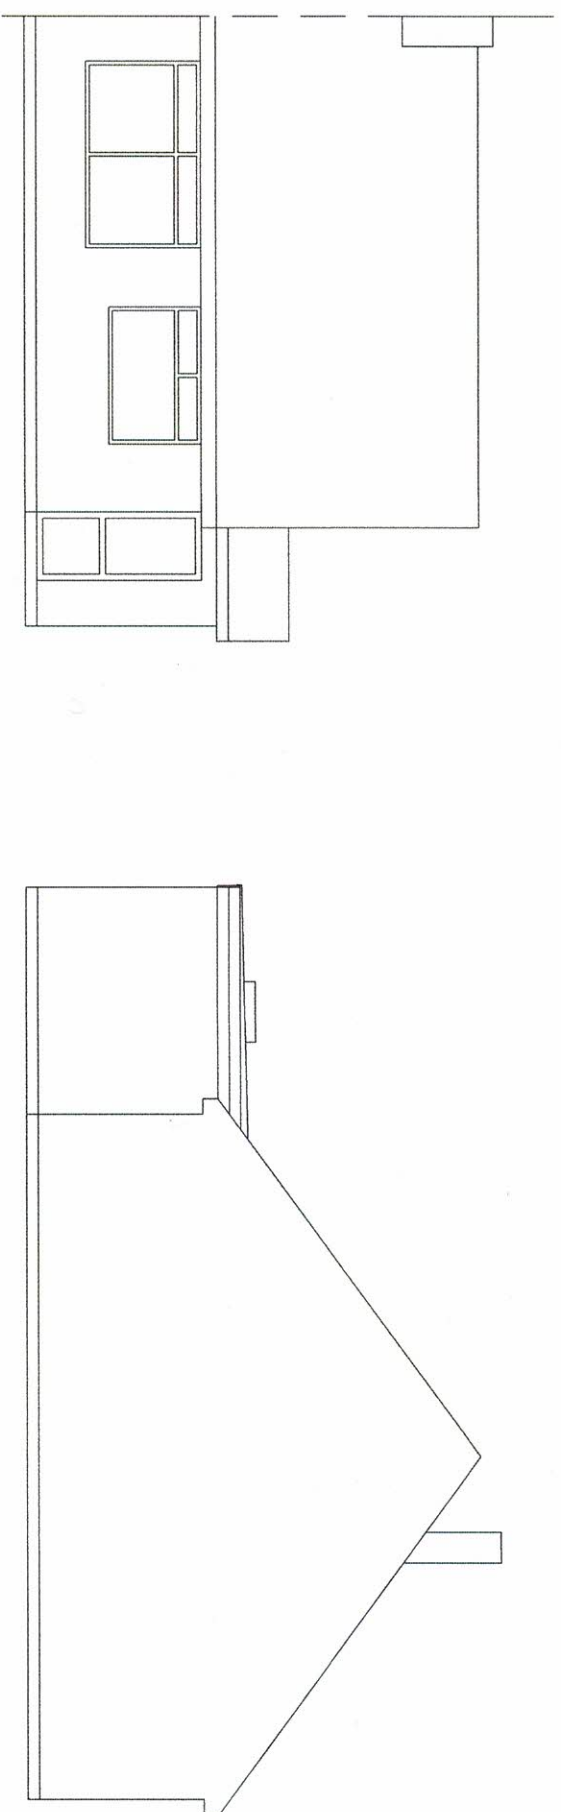

EAST

SOUTH

Mr. D. Rowlinson
7 Barons Mead
Pagham PO21 4SF
PROPOSED ELEVATIONS
AMMENDED
Date: July 2020 Scale 1:100