PROPOSED OWNERS EXCLUSIVE

CHURCH FARM HOLIDAY VILLAGE - PROPOSED OWNERS EXCLUSIVE PLAN

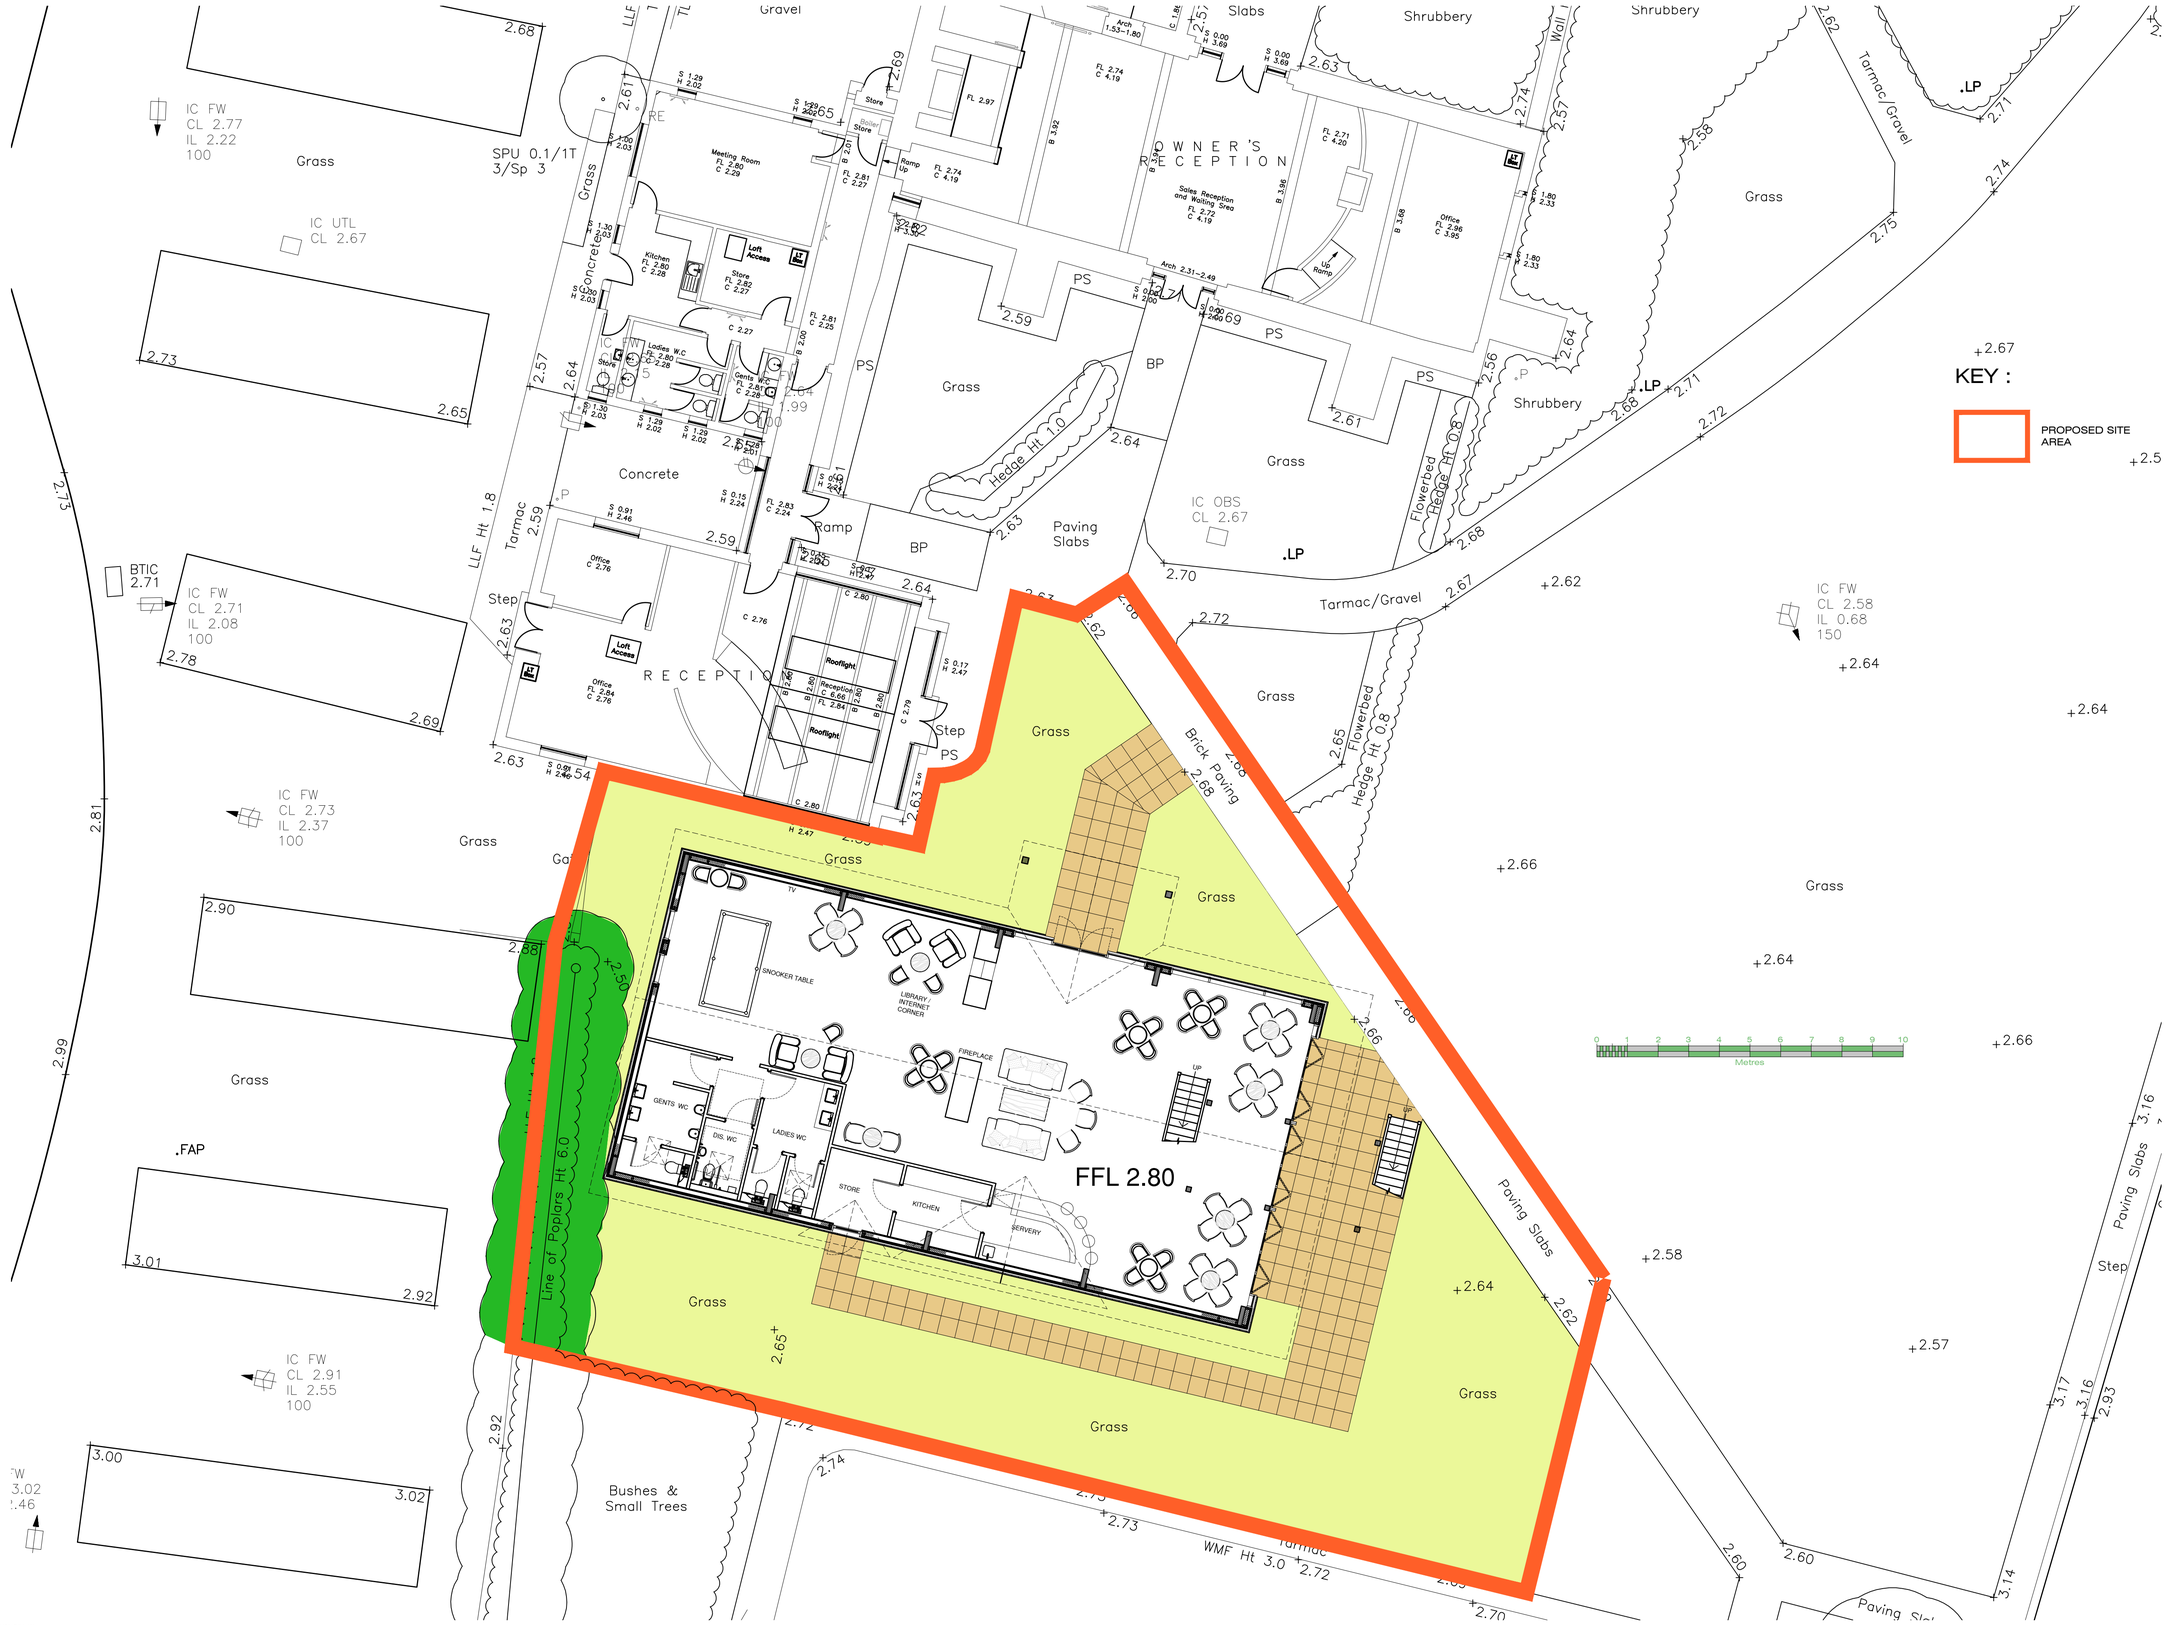

Copyright. This drawing is the property of A&M Architectural Partnership LLP. Its copyright and design content is reserved by them and the drawing is issued on the condition that it is not copied, reproduced, retained or disclosed to any other unauthorised person, either wholly or in part without the consent in writing of A&M Architectural Partnership LLP.
Do not scale this drawing.

Verify all dimensions on site before commencing any work or preparing any shop drawings. All dimensions are in mm unless otherwise stated. Report any alterations or omissions to the Architect. This drawing incorporates information from other professions. A&M Architectural Partnership LLP cannot accept responsibility for the integrity and accuracy of such information. Any clarification and/or additions that are required appertaining to such information should be sought from the relevant profession or their appointed representative.

Rev	Details	Name	Date
.	.	.	.

KEY :

PROPOSED SITE AREA

NORTH

OWNERS EXCLUSIVE

CHURCH FARM HOLIDAY VILLAGE

BOURNE LEISURE LIMITED

Haven

ARCHITECTURAL PARTNERSHIP LLP
40 CAMBRIDGE ROAD,
HASTINGS, EAST SUSSEX
TN34 1DT
T: 01424 200222
F: 01424 200333
E: admin@a-and-m.co.uk

Client
BOURNE LEISURE LTD.

Project
CHURCH FARM HOLIDAY VILLAGE
PAGHAM, Nr CHICHESTER, WEST SUSSEX. PO21 4NR

Drawing Name
PROPOSED OWNERS EXCLUSIVE PLAN

Status
PLANNING

Scale	Date
1:100 @ A1	July 2010
Drawn By: tf	Checked By: .

Computer File Name
3150-120-121-122-123 Proposed - Planning.dwg

Drawing No	Revision
3150-121	.

ARUN DISTRICT COUNCIL P/91/10/