

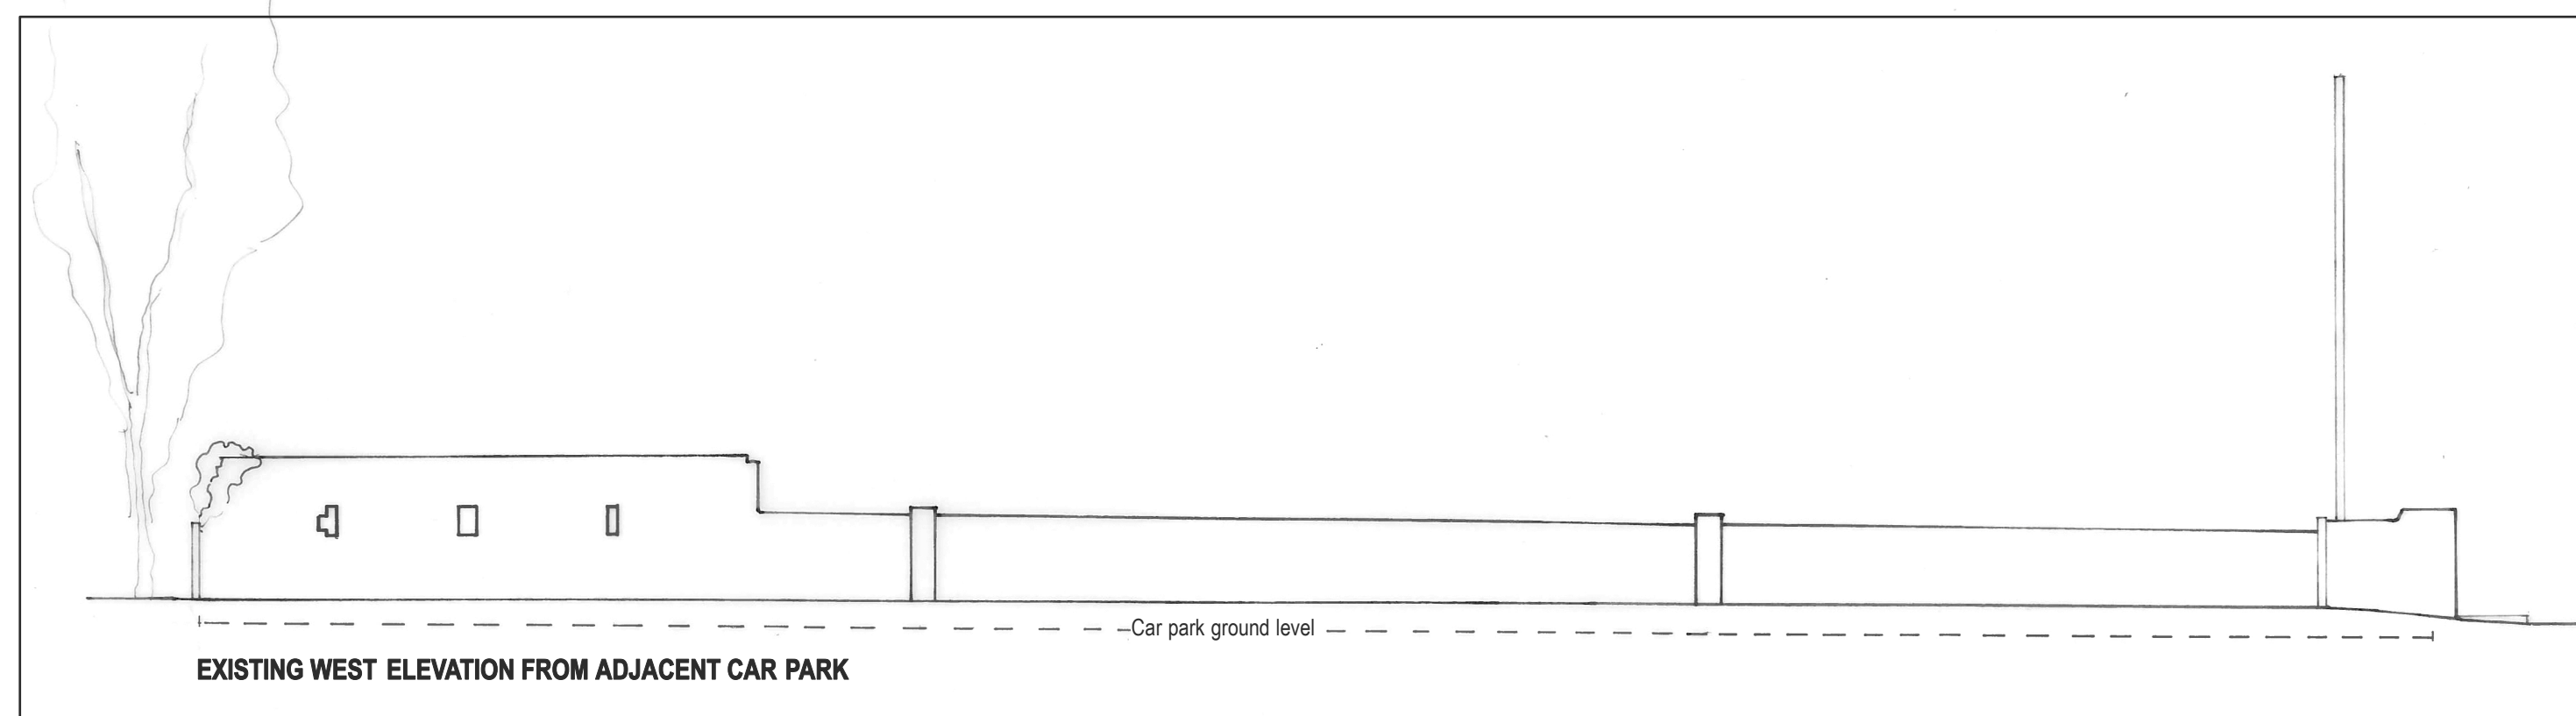
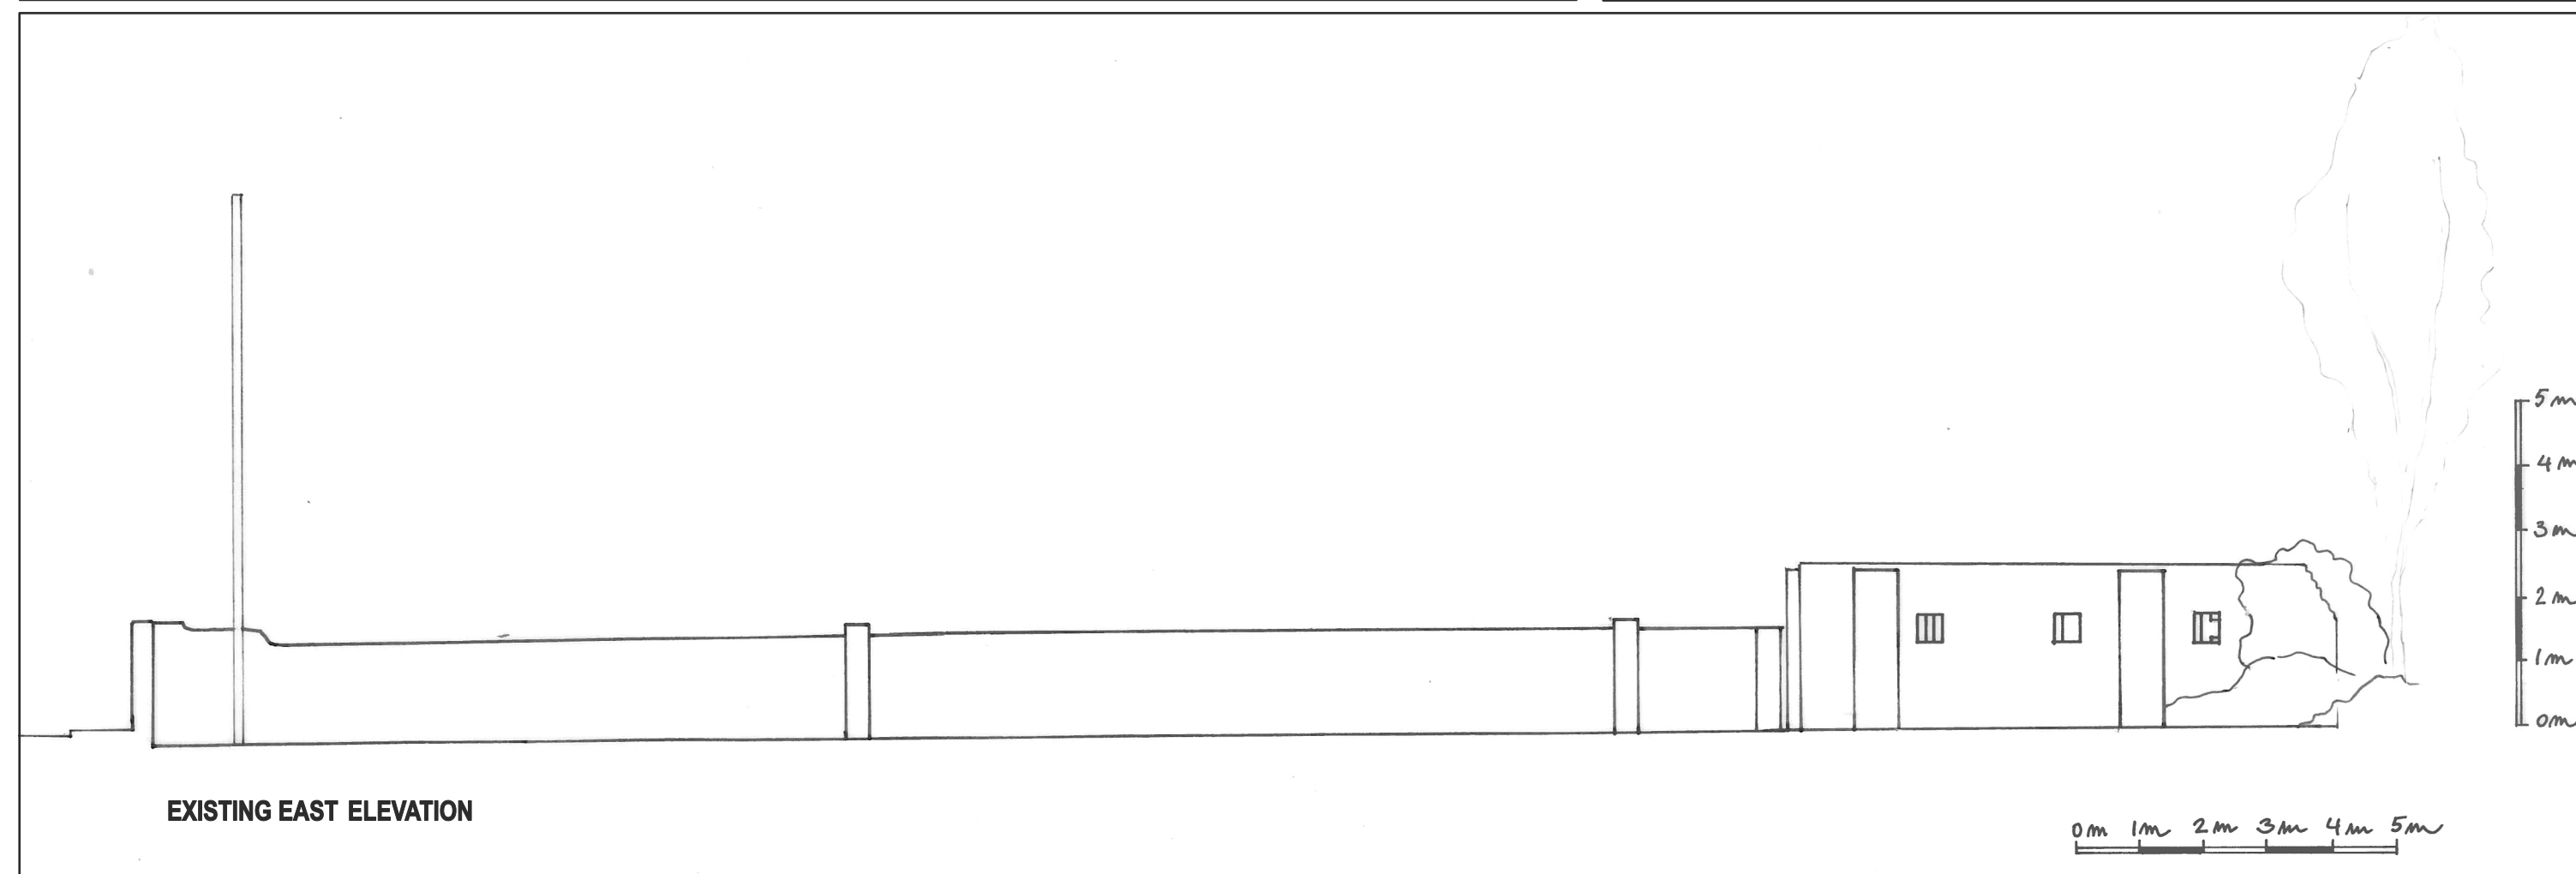


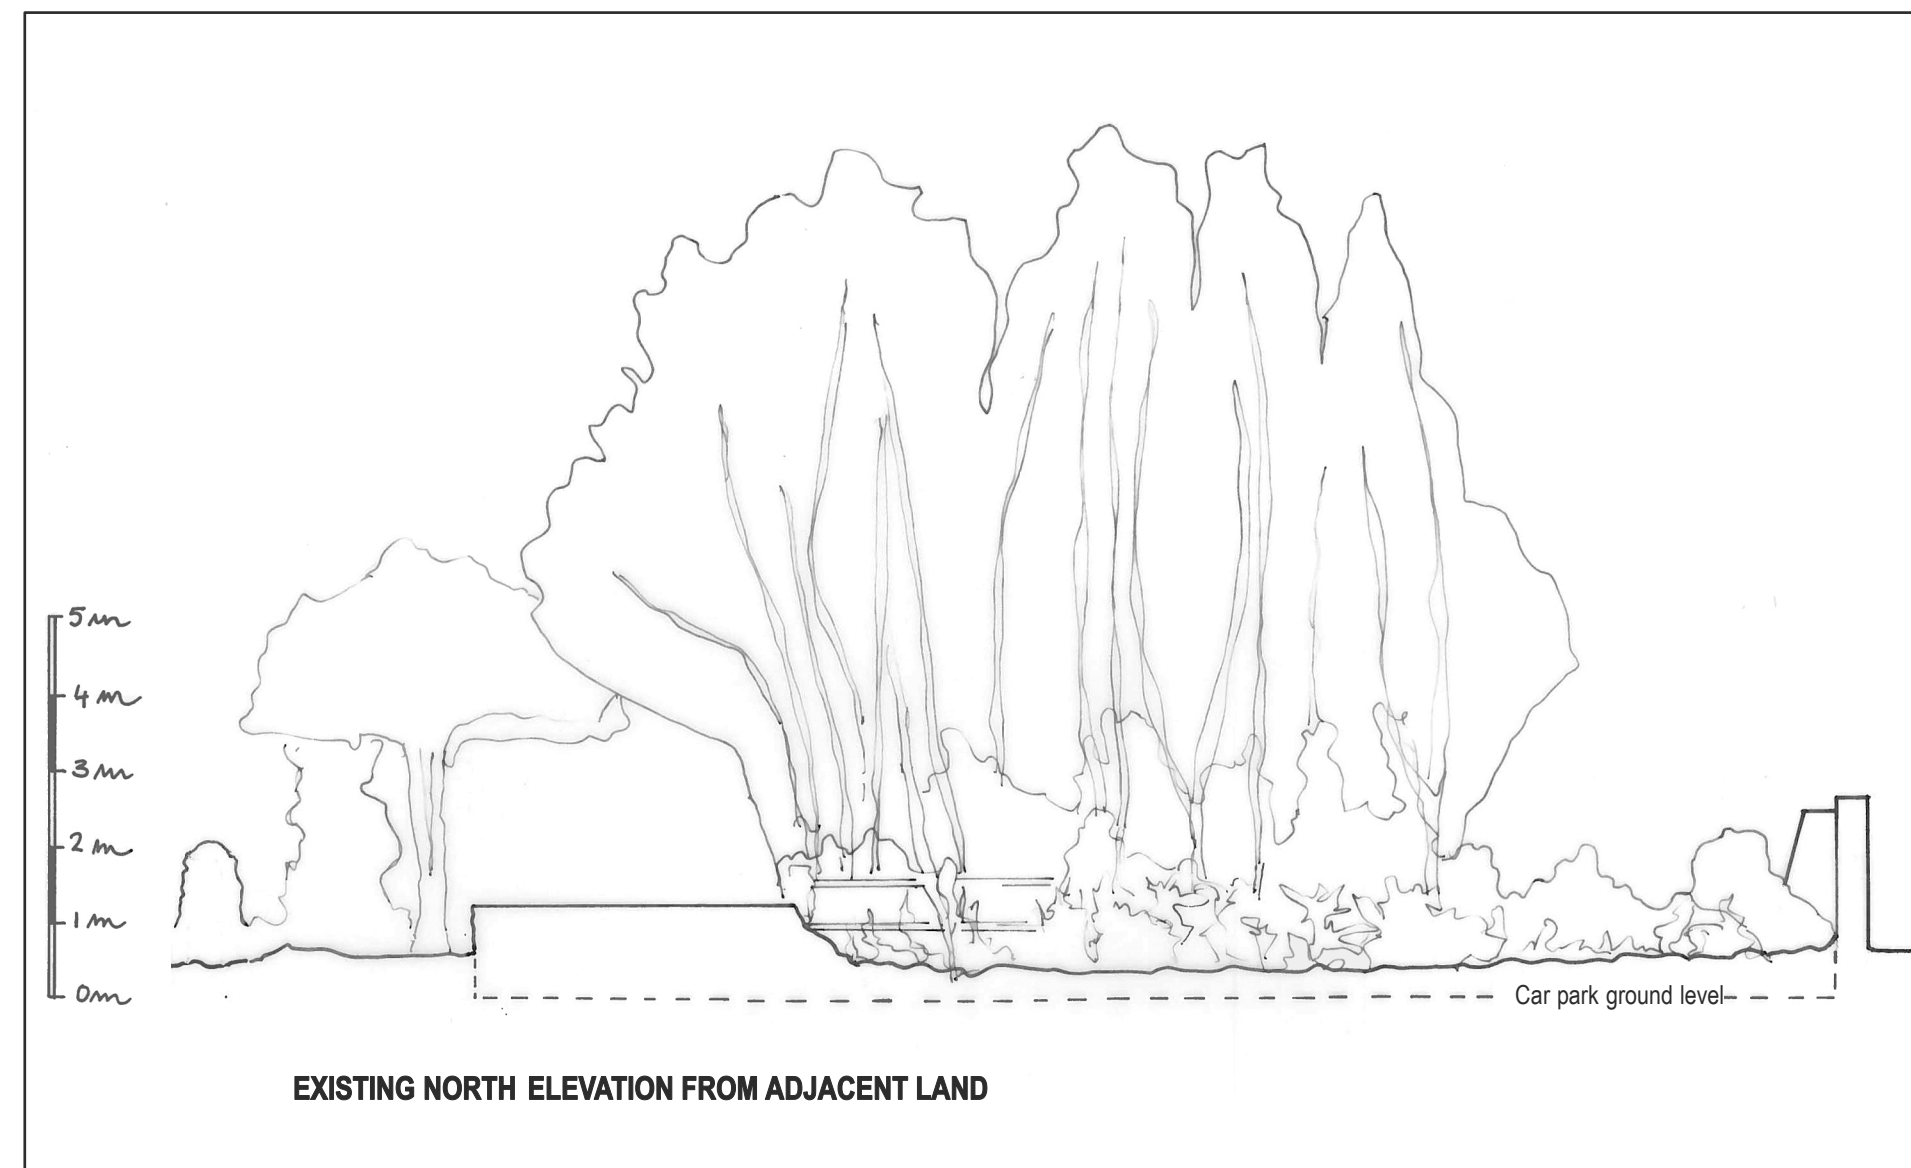

hmdw architects ltd

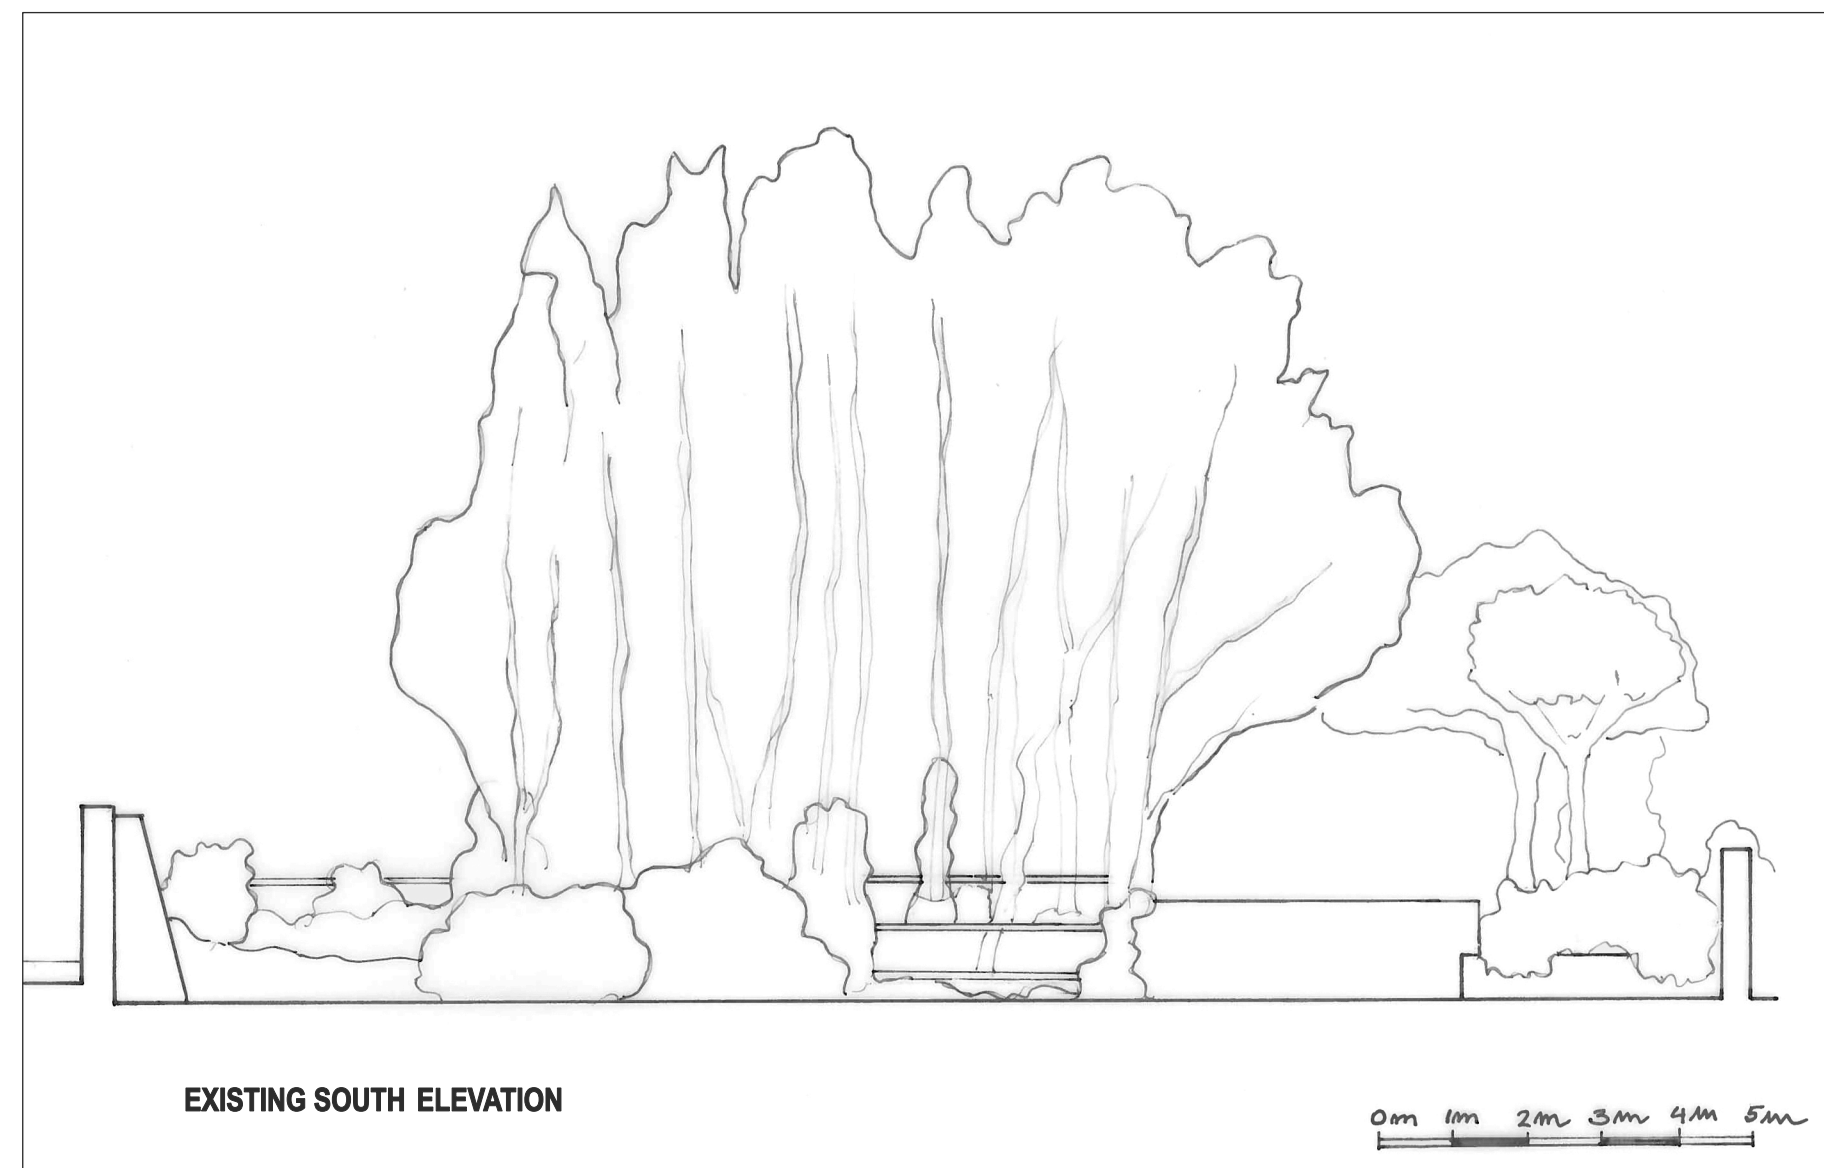

The Old Church
Whyke Road, Chichester
tel: 01243 530 322
fax: 01243 785 224
chichester@hmdw-architects.co.uk
www.hmdw-architects.co.uk

Project
ST. THOMAS A BECKET CHURCH
STORAGE CONTAINER IN CAR PARK

Drawing
Existing Elevations: 1:100

Scale
1:100

Date
25.10.2018

Job No. - Drg. No. Revision Drawn Checked
C14.01 003 LG