

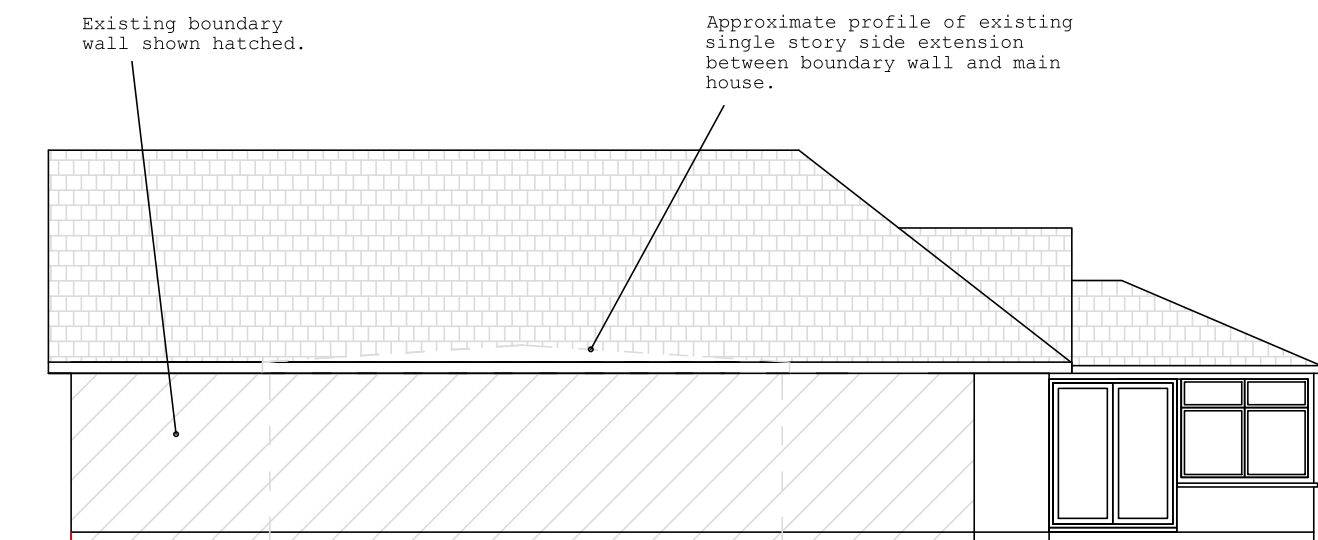


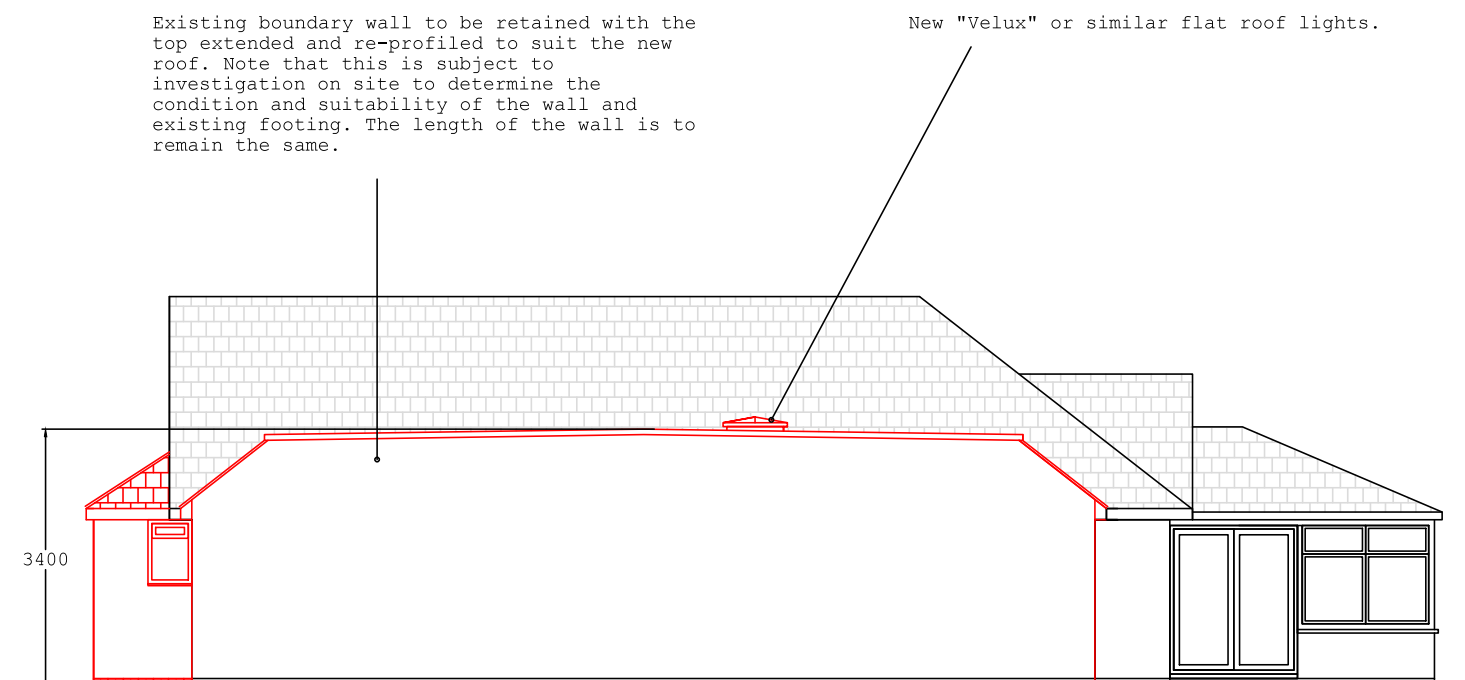

Existing West Side Elevation Abutting Boundary.

Only the brick boundary wall has been shown for clarity.
The remaining fencing etc has been omitted.

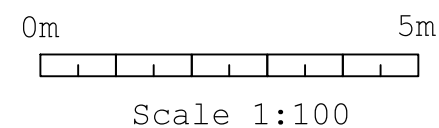

Proposed West Side Elevation Abutting Boundary.

Adjoining boundary fences are to be modified and made good as necessary.



CLIENT: Mr and Mrs Marriott.

JOB: 18, Sea Lane, Pagham. W. Sussex. PO21 4UL.

TITLE: West Side Elevation.

REV	DATE	DESCRIPTION	BY
SCALE:	1/100 @ A3	DRAWN:	H.S.
DATE:	May 2022		
Dwg. No.:	2022/18/05	REV:	