




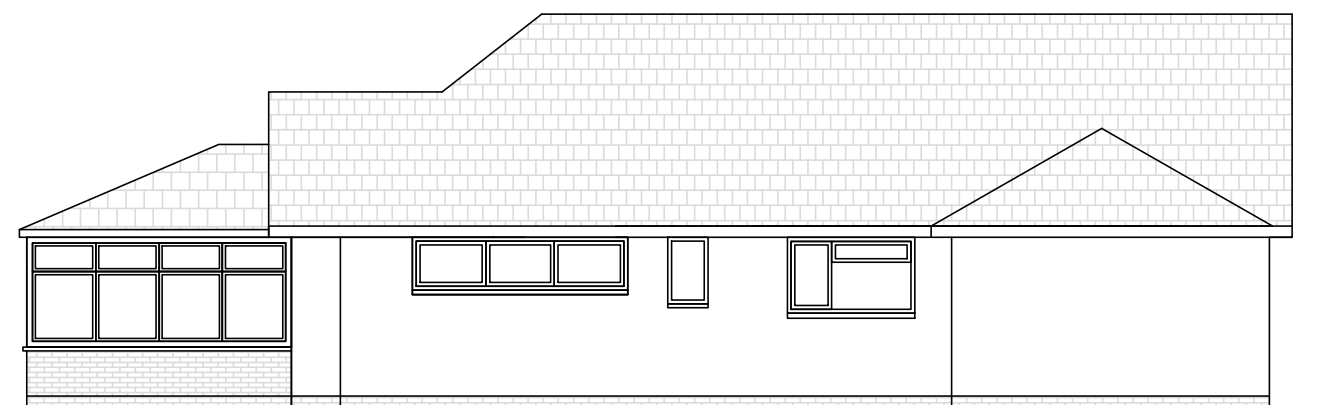

Existing East Side Elevation.

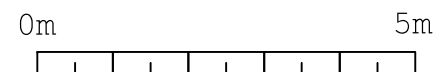

Scale 1:100

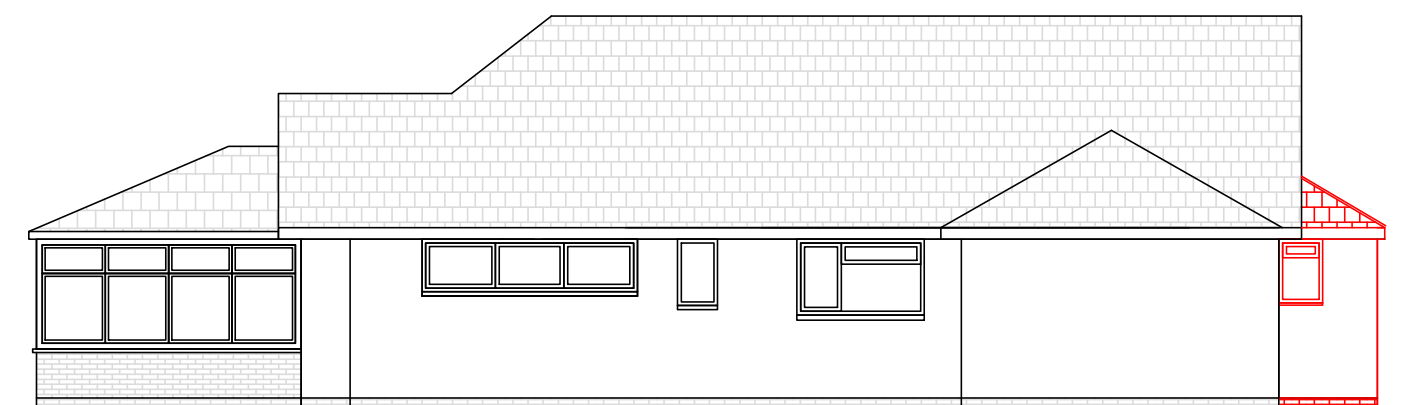

Proposed East Side Elevation.



CLIENT: Mr and Mrs Marriott.

JOB: 18, Sea Lane, Pagham. W. Sussex. PO21 4UL.

TITLE: East Side Elevation

| REV                  | DATE | DESCRIPTION | BY |
|----------------------|------|-------------|----|
|                      |      |             |    |
| SCALE: 1/100 @ A3    |      | DRAWN: H.S. |    |
| DATE: May 2022       |      |             |    |
| Dwg. No.: 2022/18/06 |      | REV:        |    |