


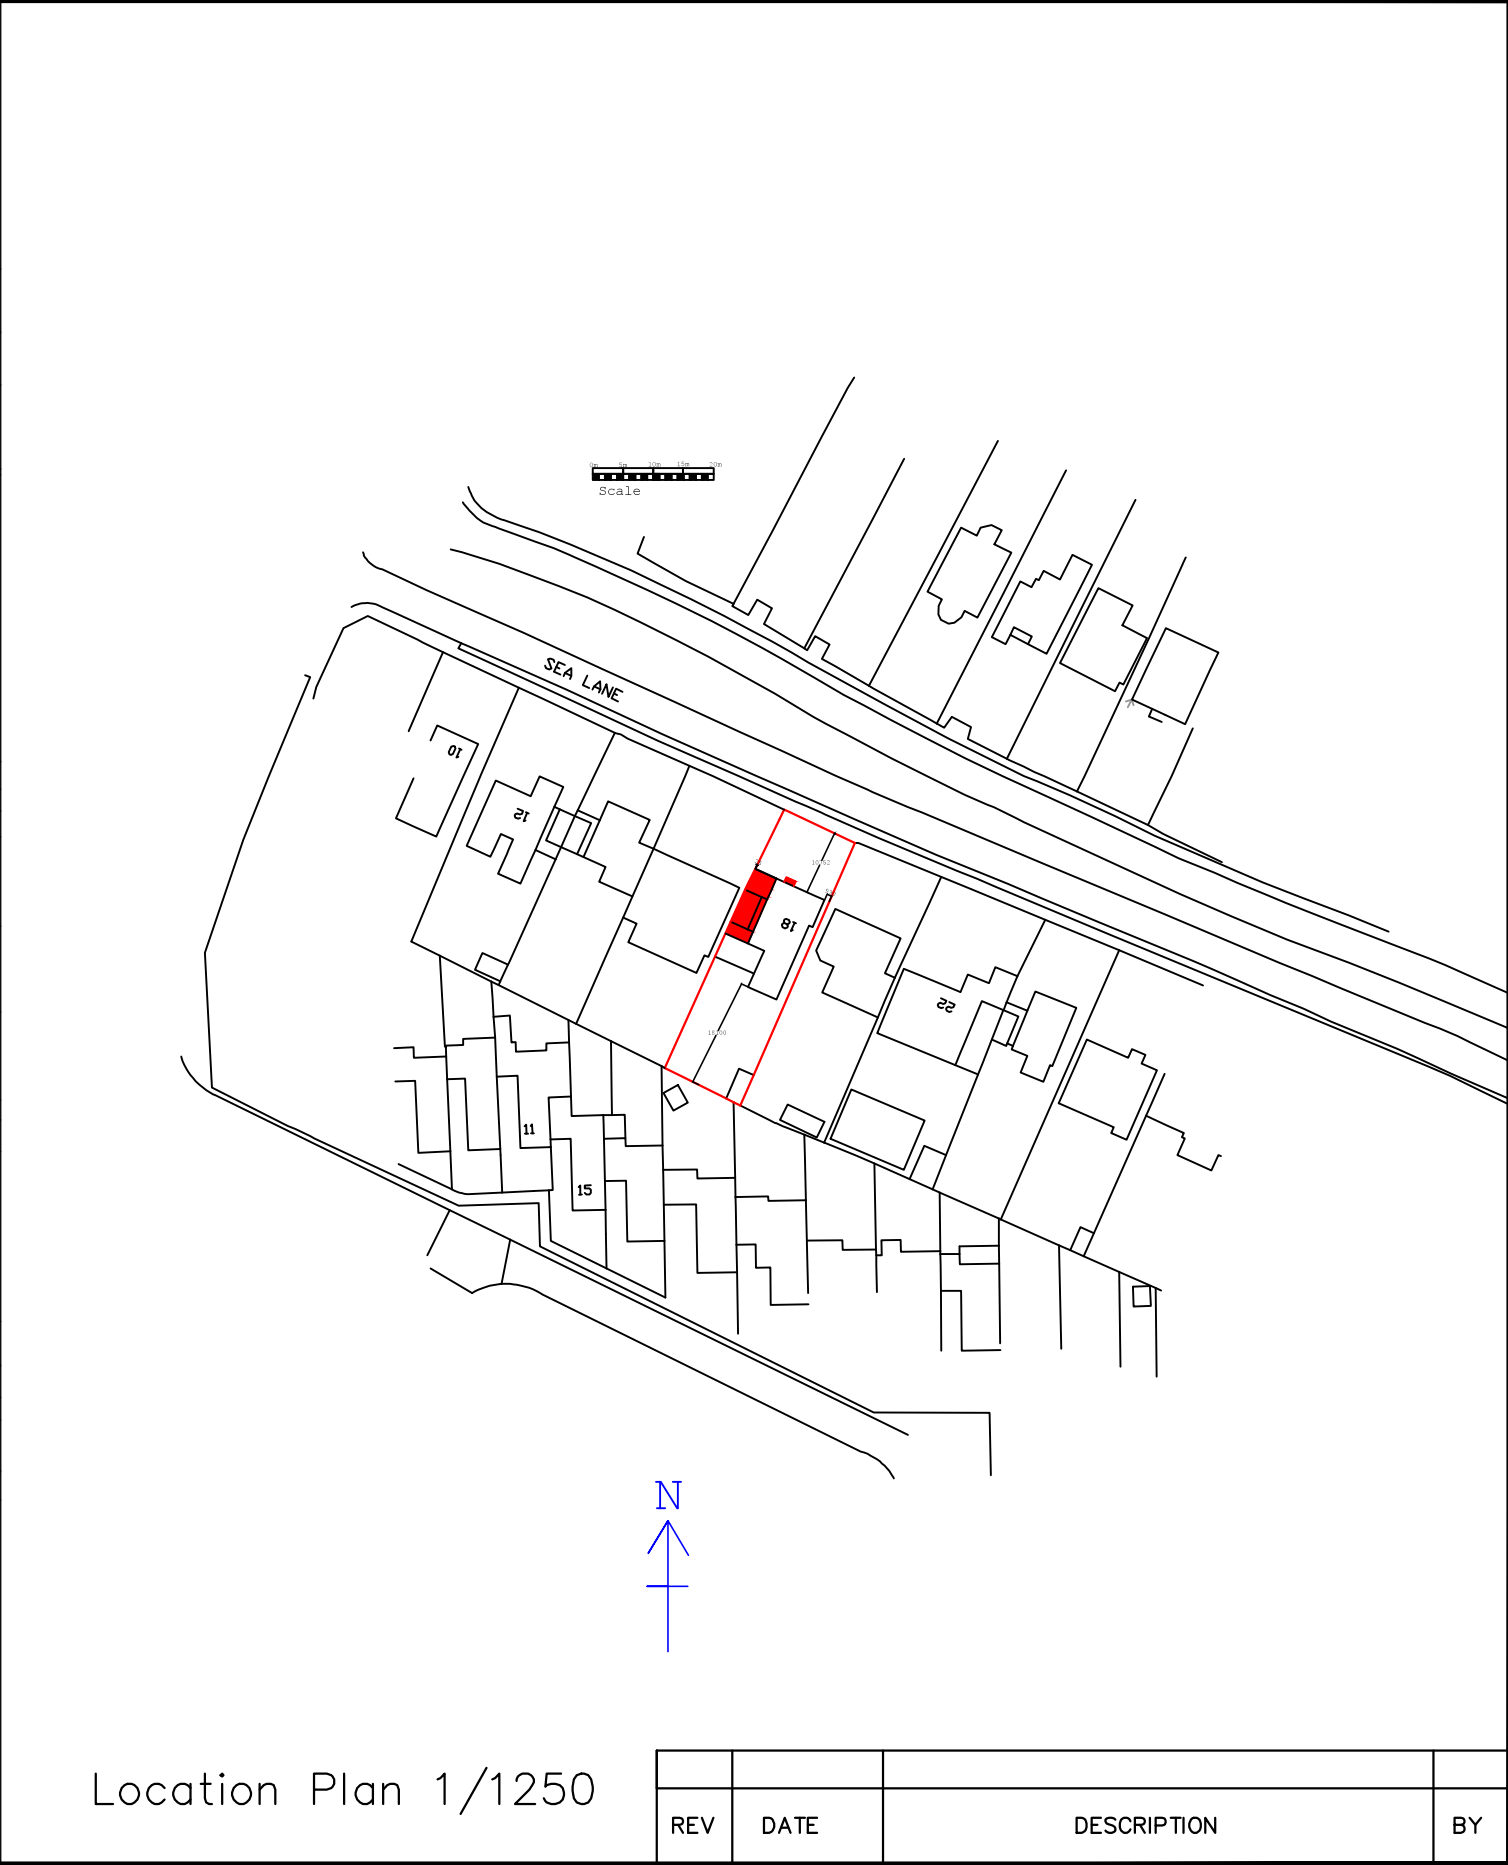

|   |         |                                            |           |            |        |      |
|---|---------|--------------------------------------------|-----------|------------|--------|------|
| <br><b>HRS Design</b><br>www.hrsdesign.co.uk | CLIENT: | Mr and Mrs Marriott.                       | SCALE:    | 1/100 @ A3 | DRAWN: | H.S. |
|   | JOB:    | 18, Sea Lane, Pagham. W. Sussex. PO21 4UL. | DATE:     | May 2022   |        |      |
|   | TITLE:  | Location and Block Plans                   | Dwg. No.: | 2022/18/07 | REV:   | A    |
|   |         |                                            |           |            |        |      |