




NORTH




WEST


1:100

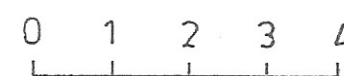

Roof tiles to match existing.

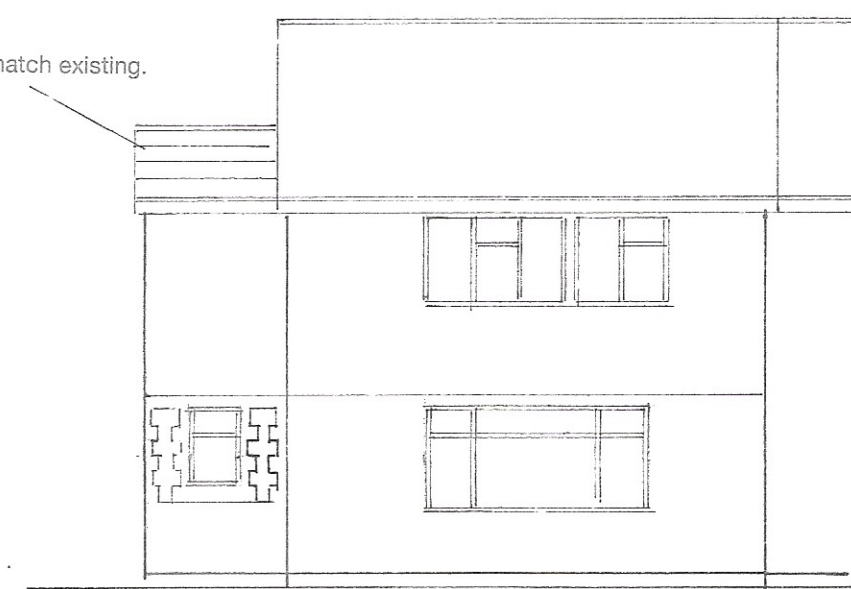


SOUTH

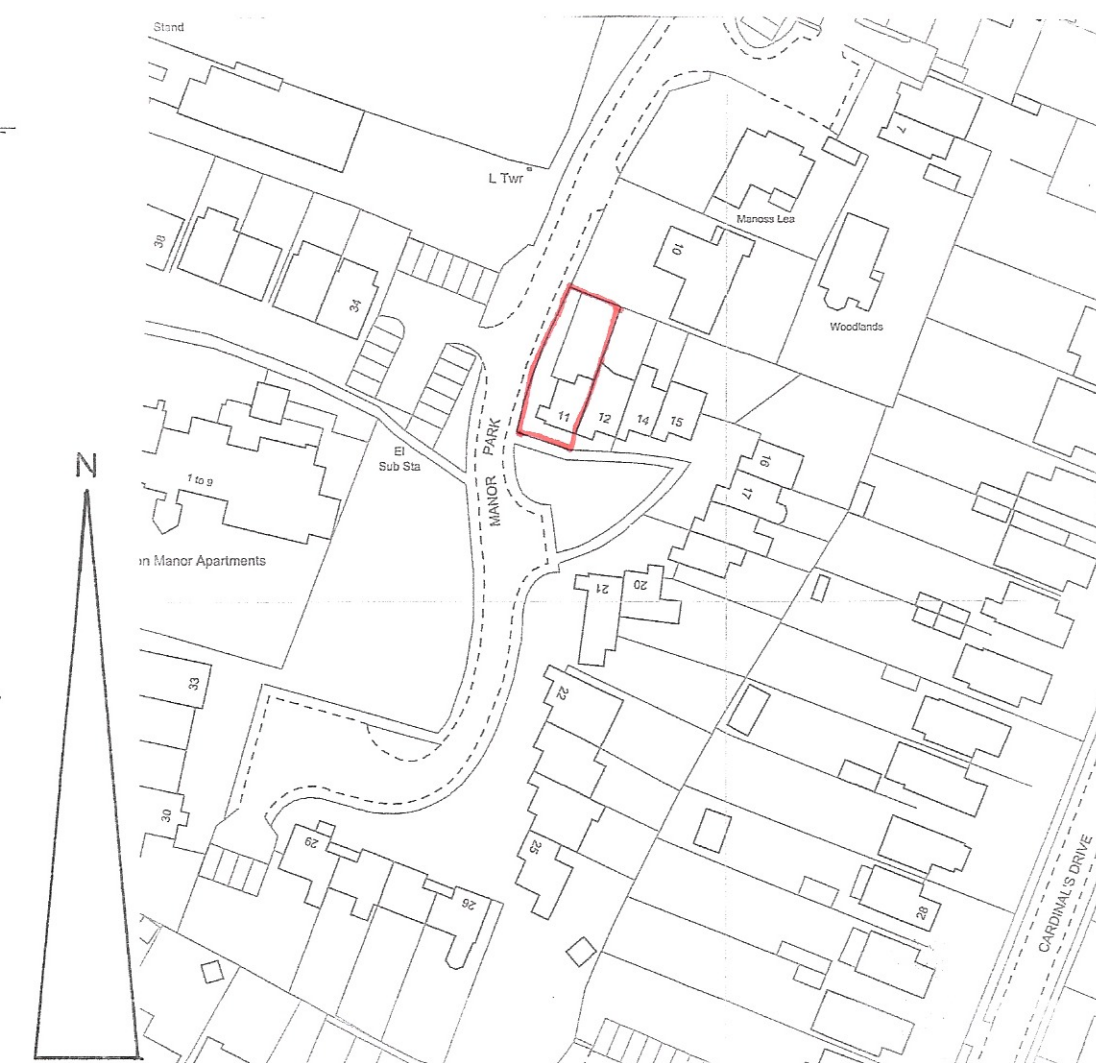



LOCATION PLAN

1:1250

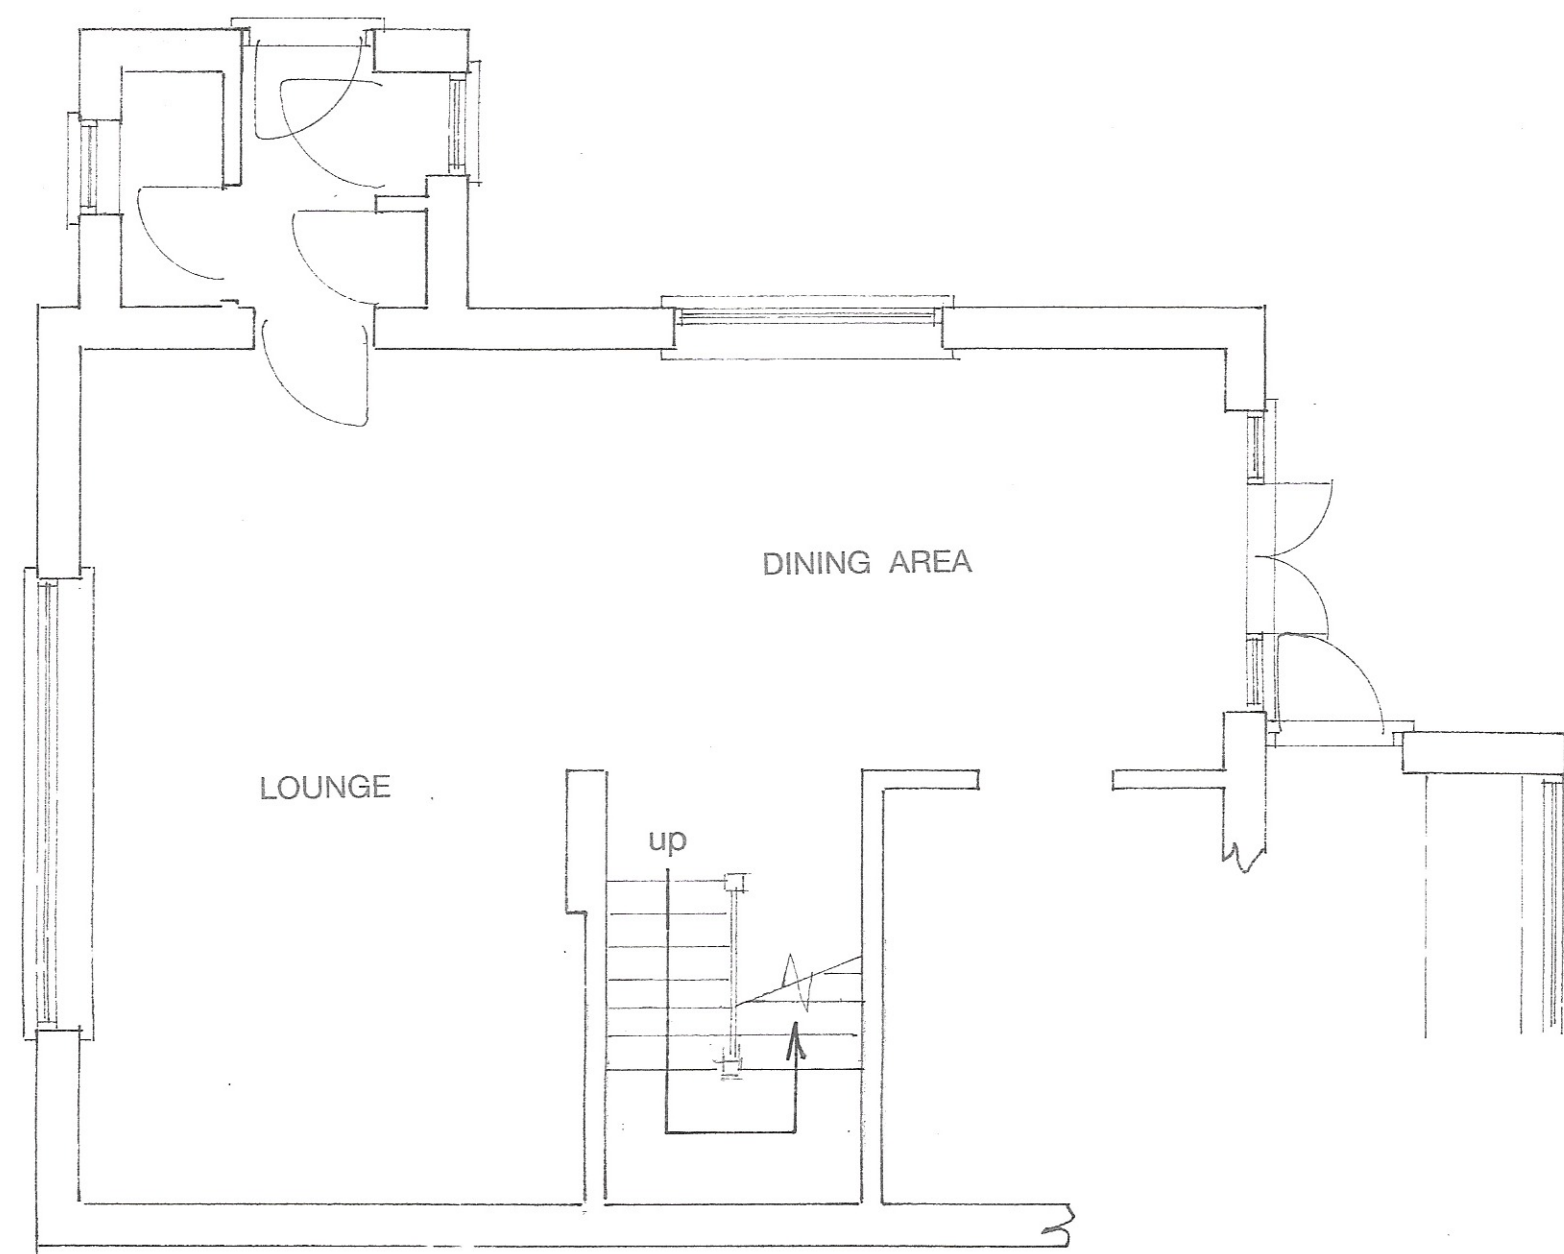

GROUND FLOOR PLAN

1:50

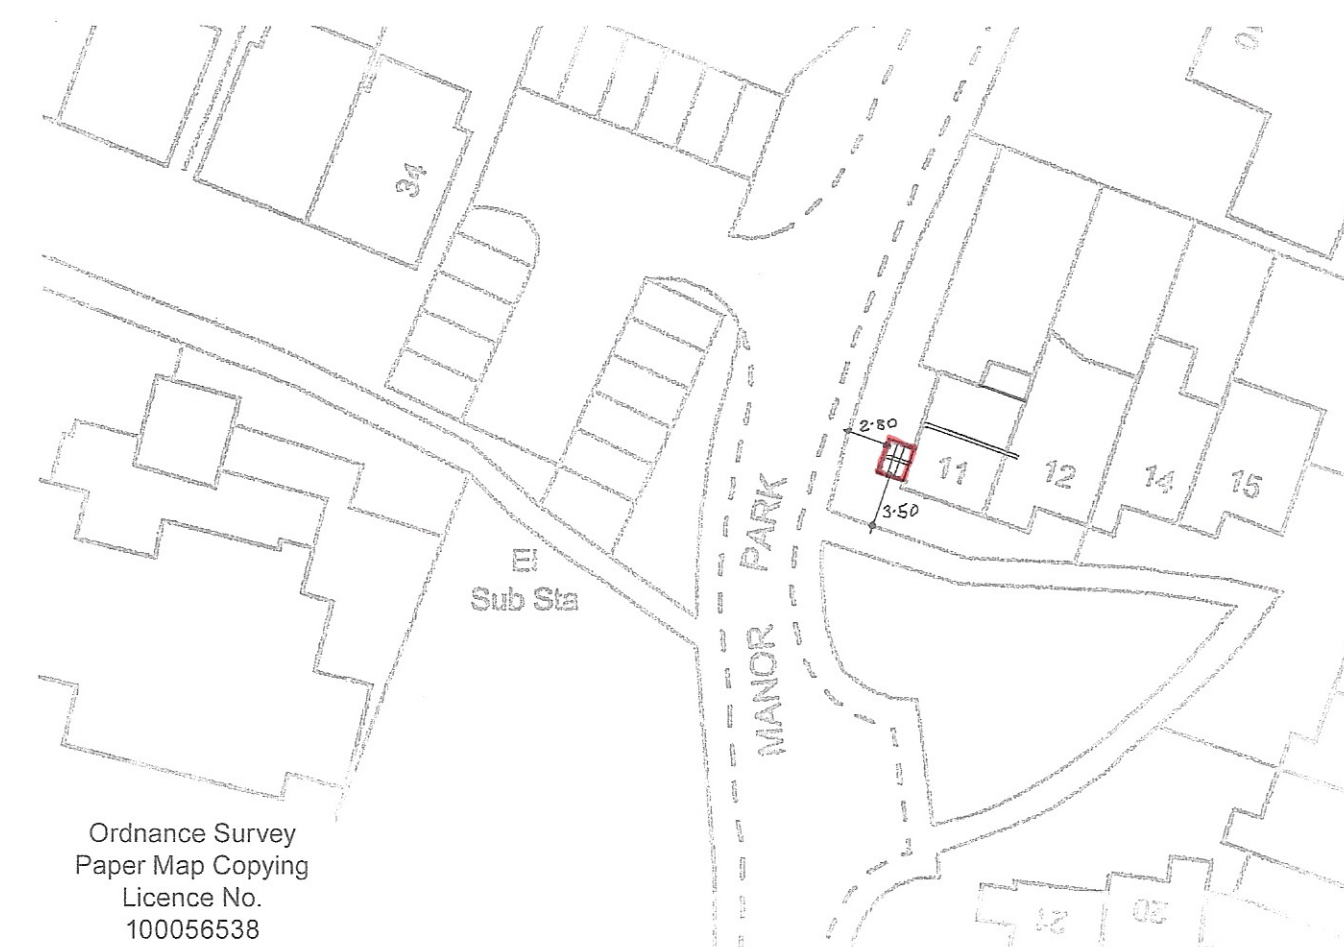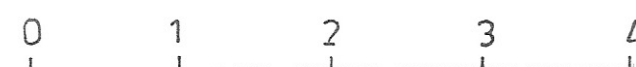

Ordnance Survey
Paper Map Copying
Licence No.
100056538

SITE PLAN

1:500

Proposed

PROPOSED 1ST FLOOR EXTENSION AT 11, MANOR PARK, PAGHAM
FOR MR. & MRS. P. ADAMS.

Sheet 1 of 3

Bryan Butcher
Rainbow Cottage
Nyetimber Lane
Bognor Regis PO21 3JX
01243 266871
07973 233442
bryan.butcher@btinternet.com
www.bryanbutcher.com