



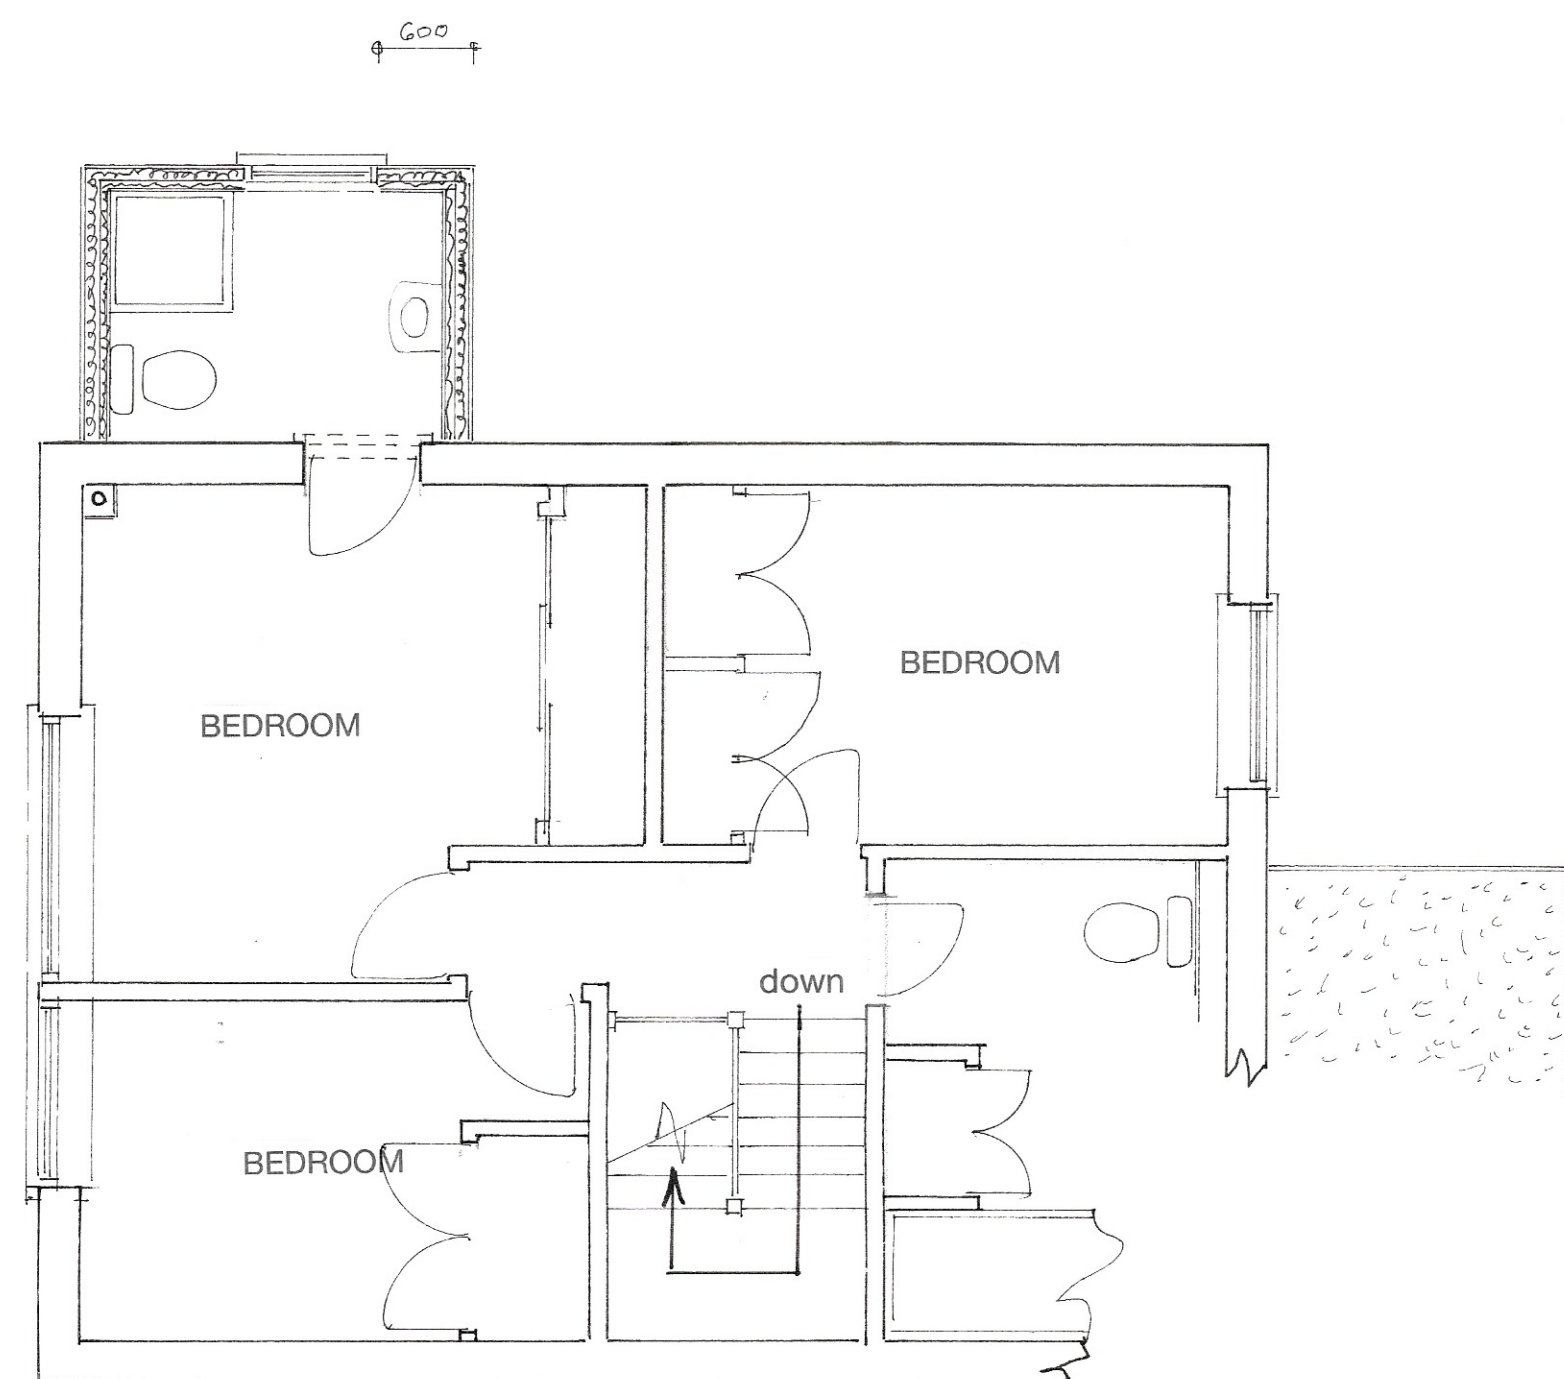

1ST FLOOR PLAN

1 : 50

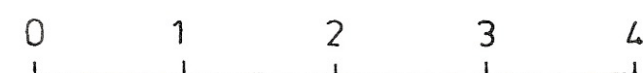

Proposed

PROPOSED 1ST FLOOR EXTENSION AT 11, MANOR PARK, PAGHAM
FOR MR. & MRS. P. ADAMS.

Sheet 2 of 3

Bryan Butcher
 Rainbow Cottage
 Nyetimber Lane
 Bognor Regis PO21 3JX
 01243 266871
 07973 233442
 bryan.butcher@btinternet.com
 www.bryanbutcher.com