



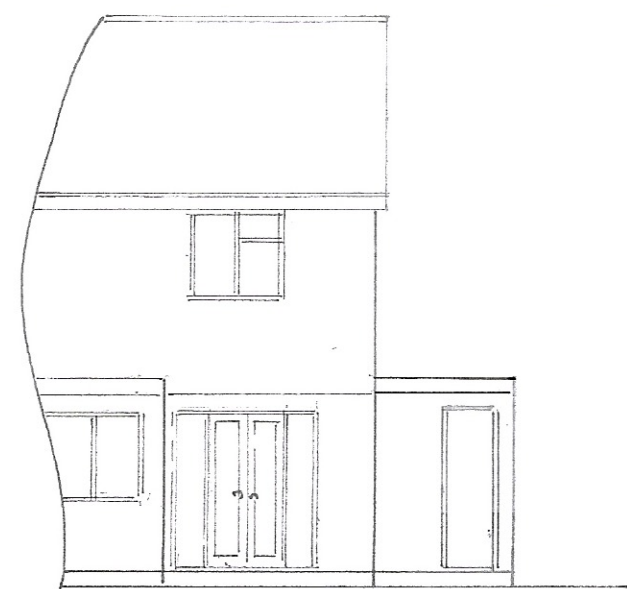


NORTH




WEST

1:100

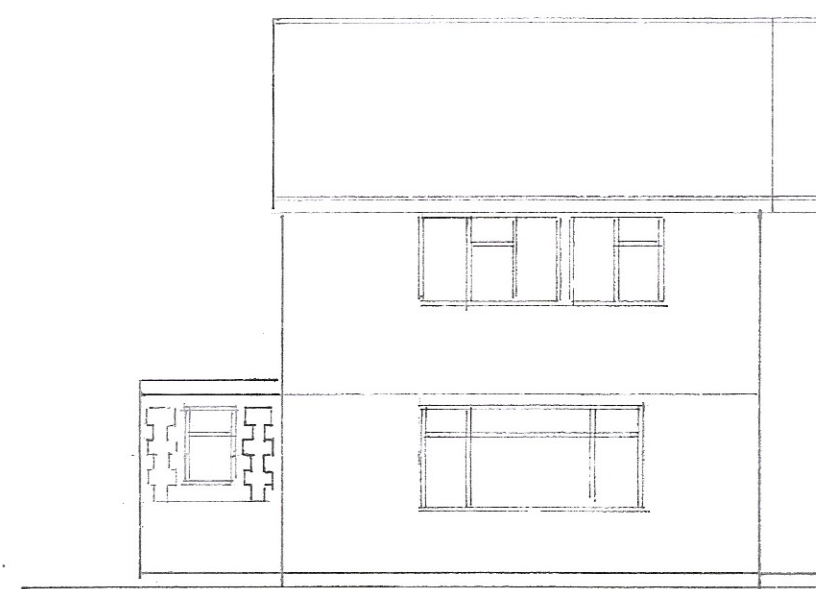
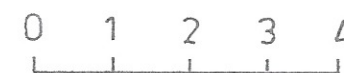


SOUTH

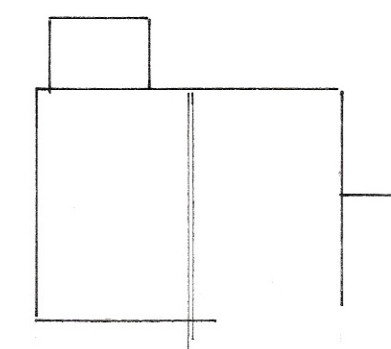


ROOF PLAN

1:200

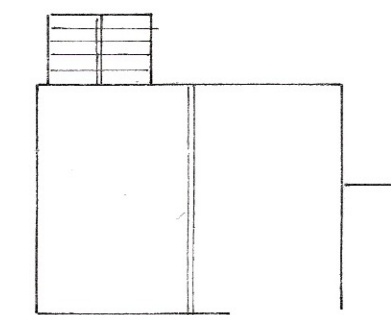
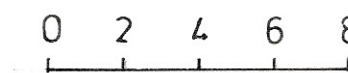


PROPOSED ROOF PLAN

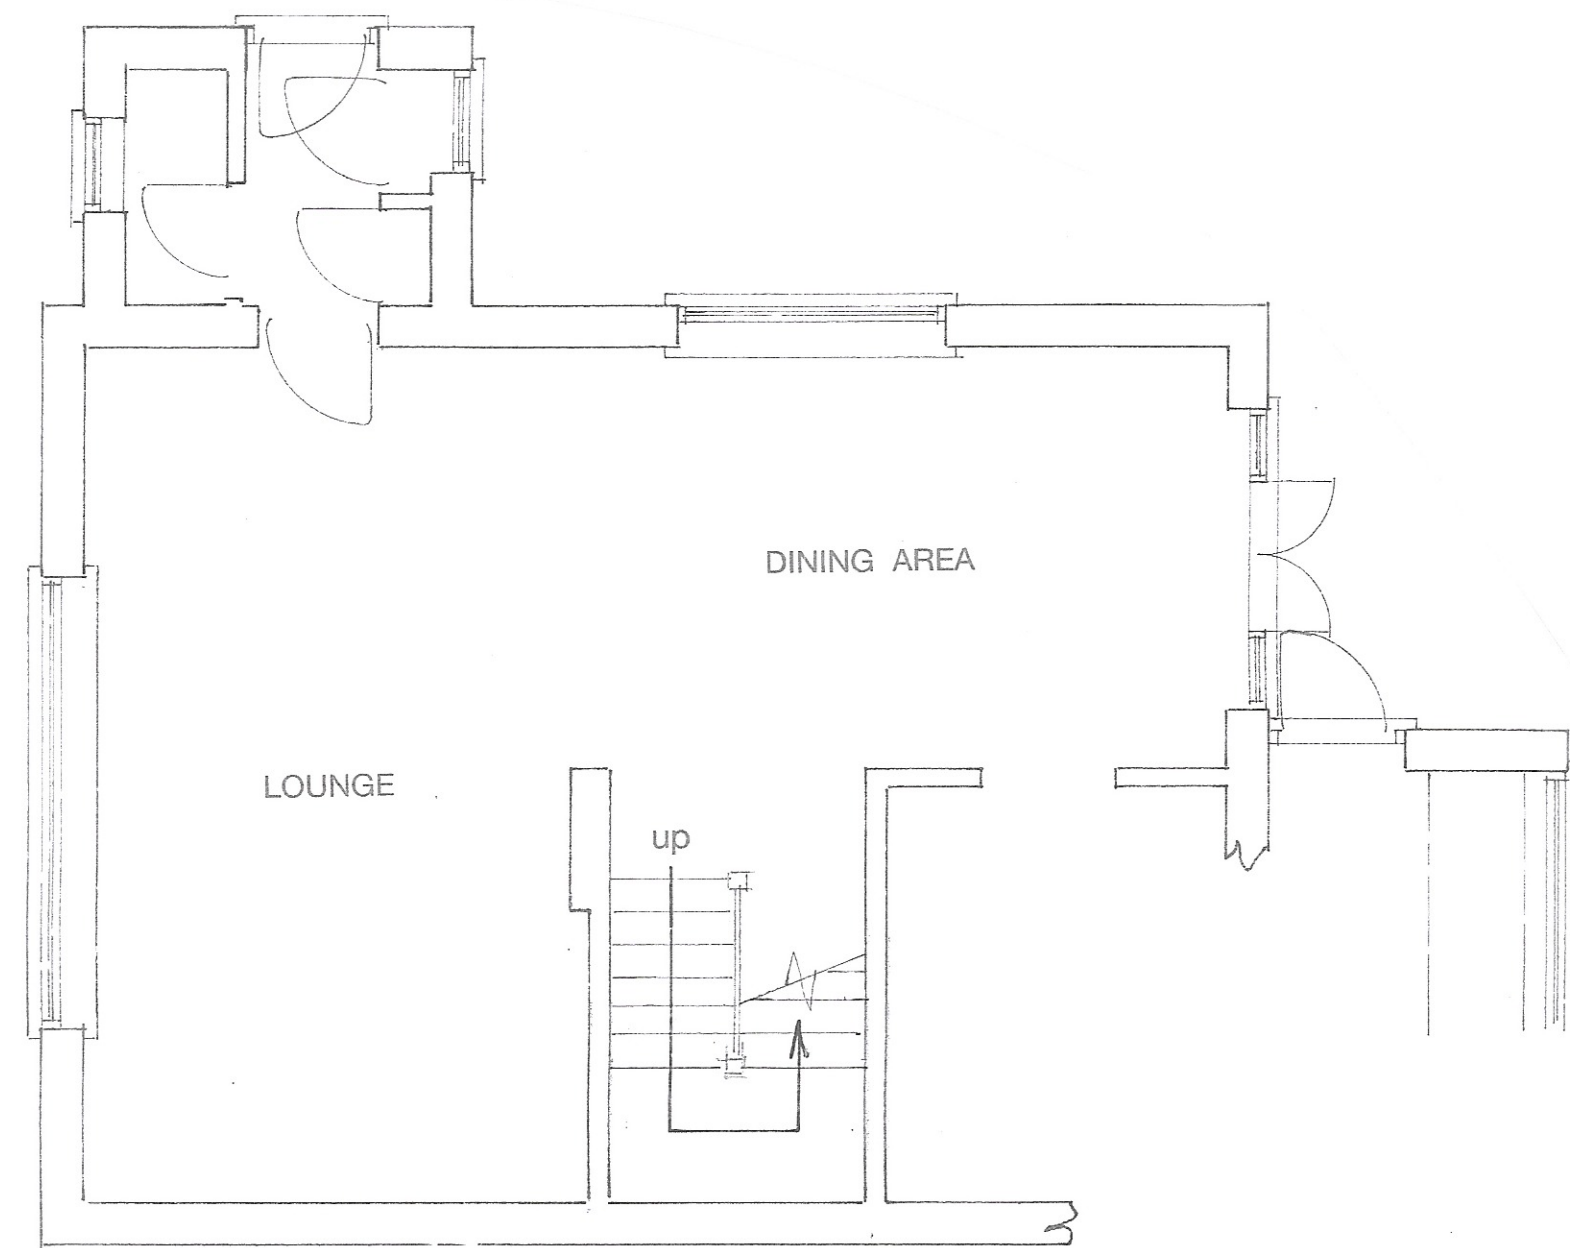

GROUND FLOOR PLAN

1:50

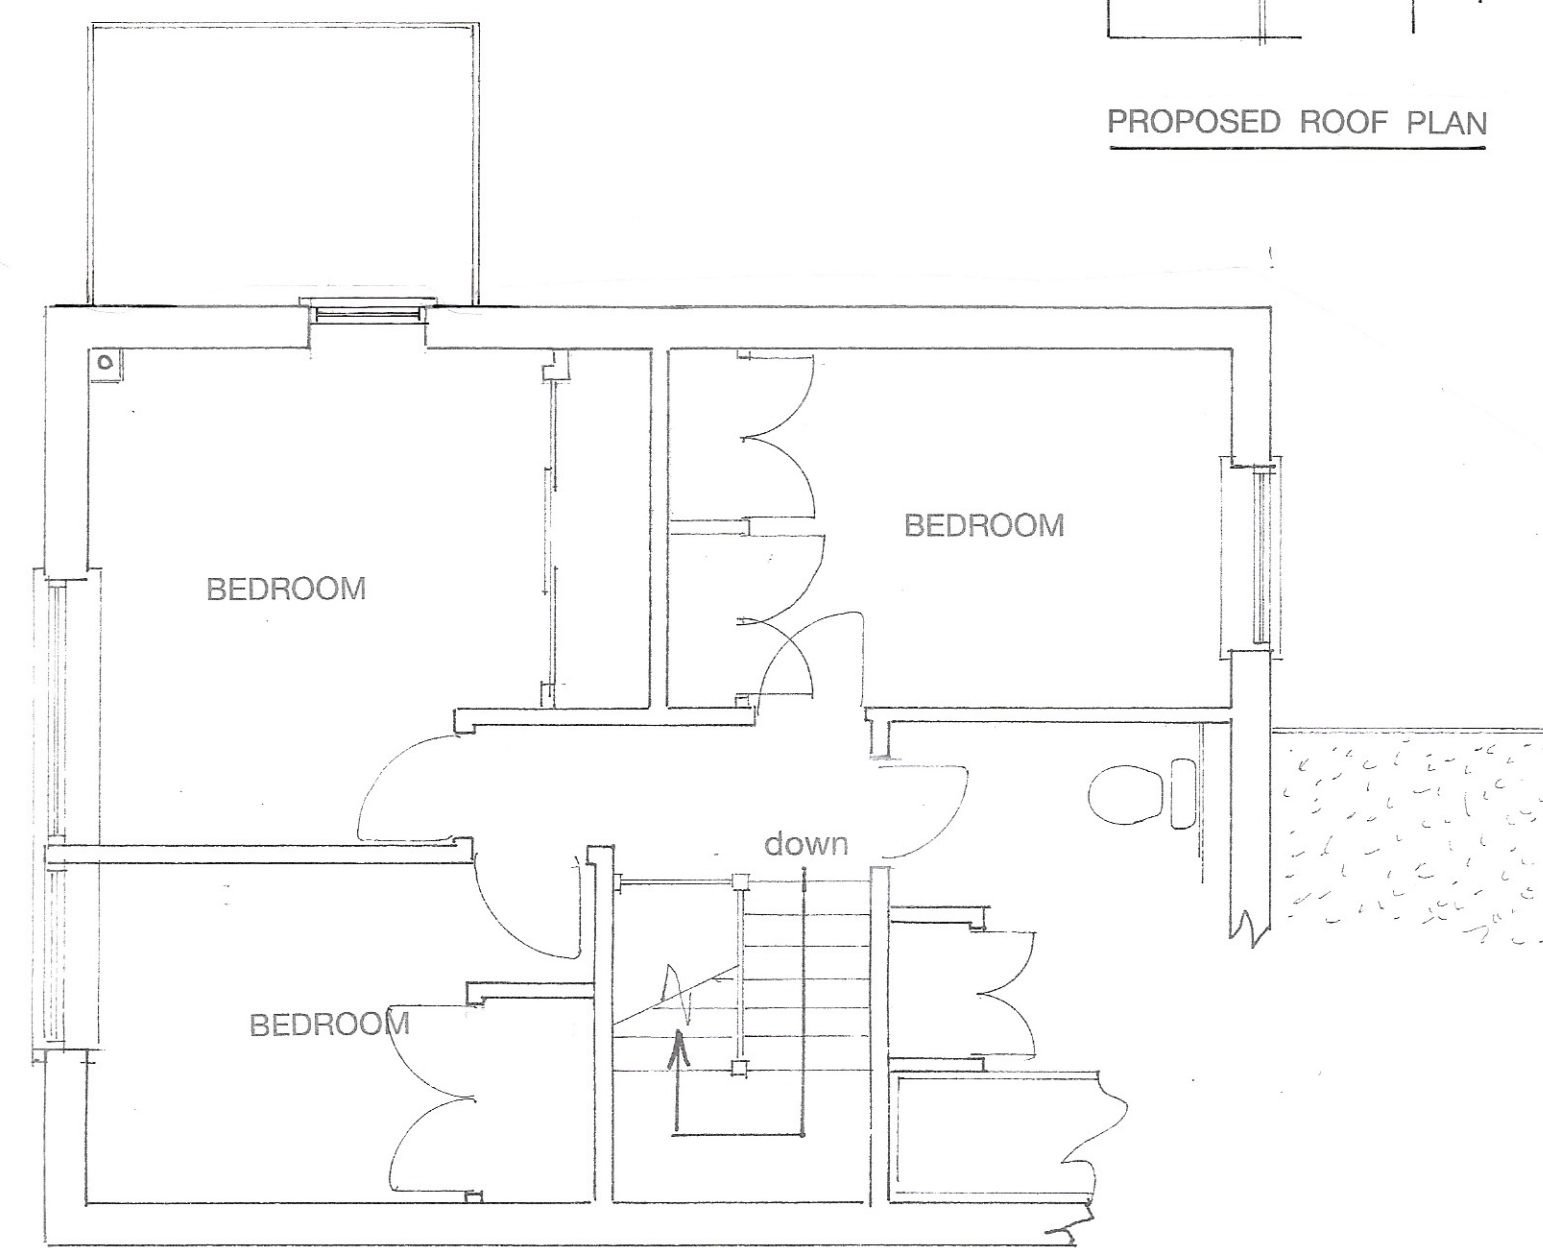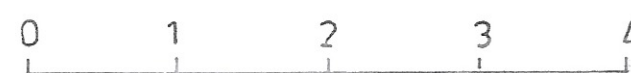

1ST FLOOR PLAN

1:50

Existing

PROPOSED 1ST FLOOR EXTENSION AT 11, MANOR PARK, PAGHAM
FOR MR. & MRS. P. ADAMS.

Sheet 3 of 3

Bryan Butcher
Rainbow Cottage
Nyetimber Lane
Bognor Regis PO21 3JX
01243 266871
07973 233442
bryan.butcher@btinternet.com
www.bryanbutcher.com