
ARUN DISTRICT COUNCIL

No.	P	92	06	
RECEIVED	4.7.06			

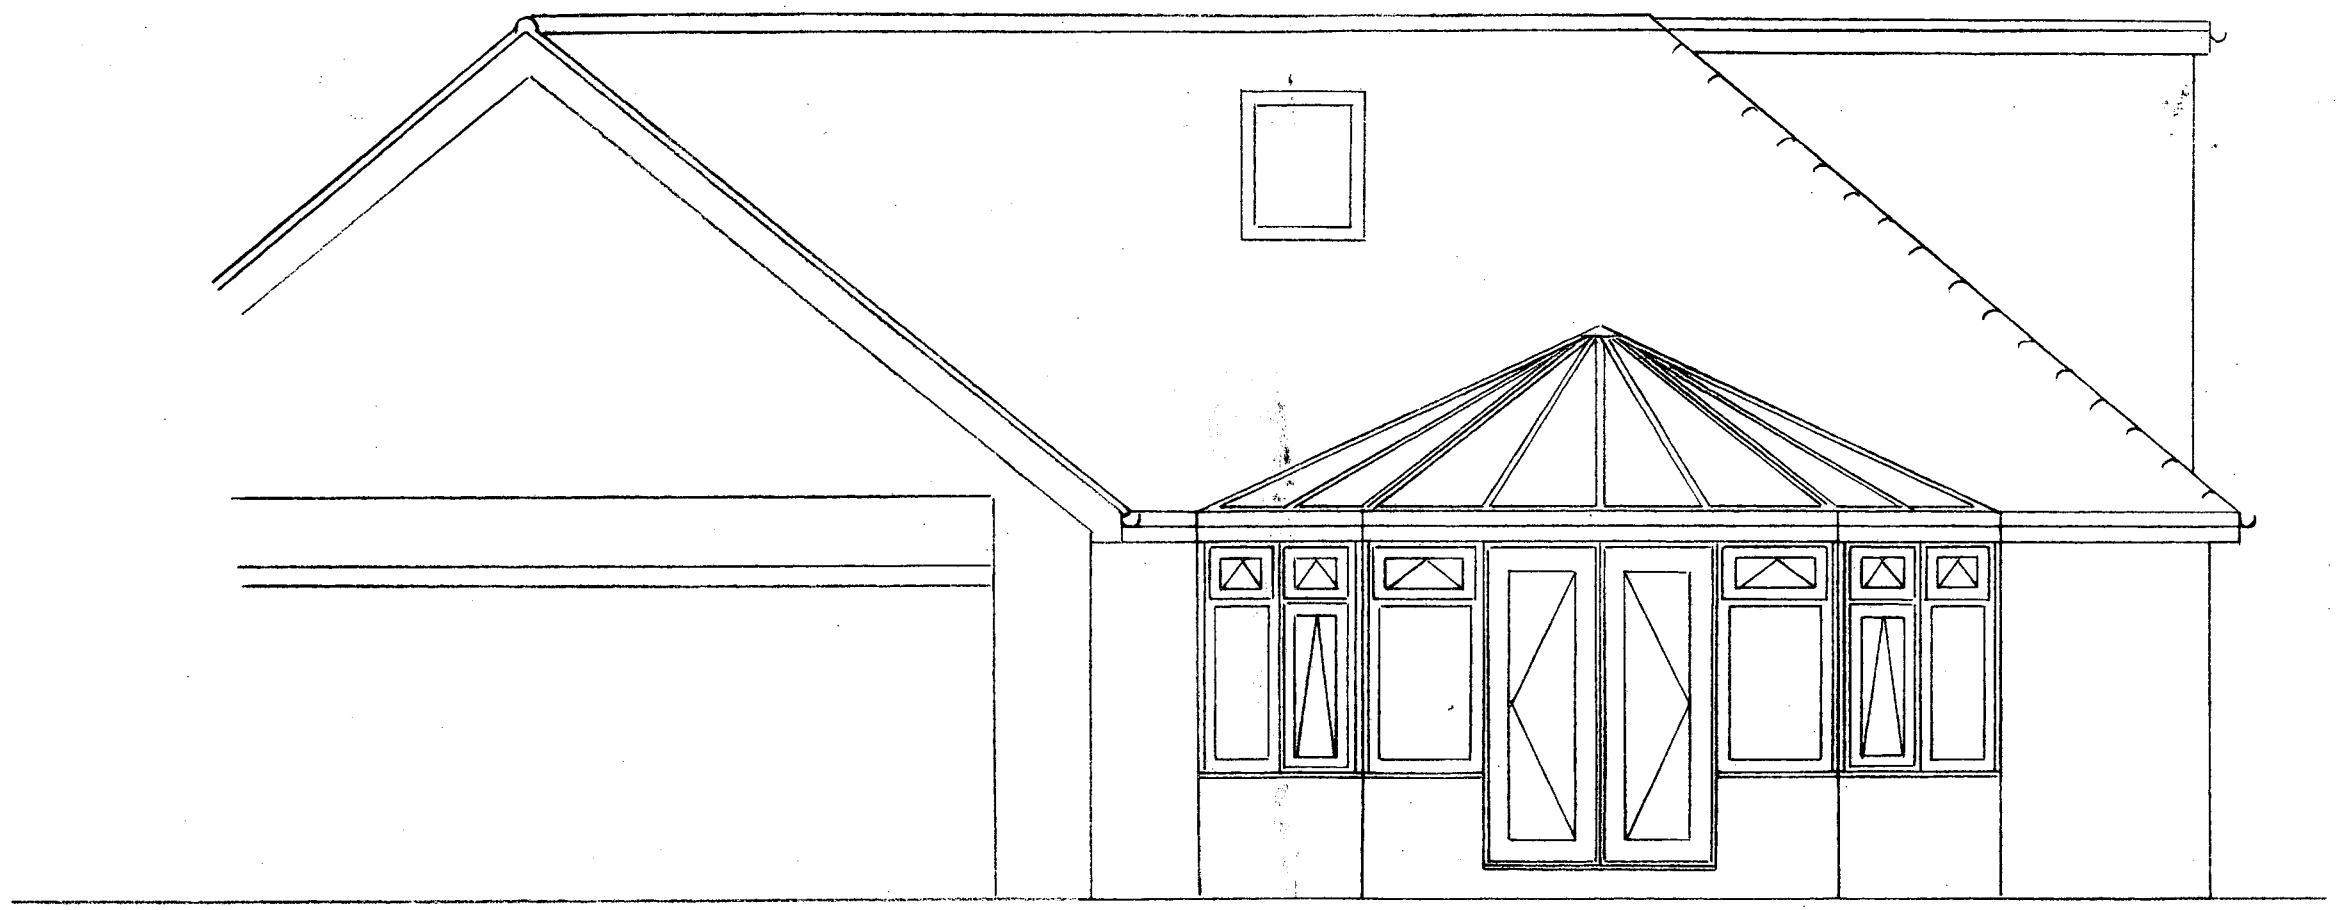

North East Elevation

Plan No. L.W/4

Scale 1/50

ARUN DISTRICT COUNCIL: P/92/06/ 04/07/2006