
ARUN DISTRICT COUNCIL
No. P 92 06
RECEIVED 4.7.06

External Materials

Walls - Bricks to match those on existing dwelling.
Glazing Bars - White U.P.V.C.
Roof - Opal polycarbonate sheets.

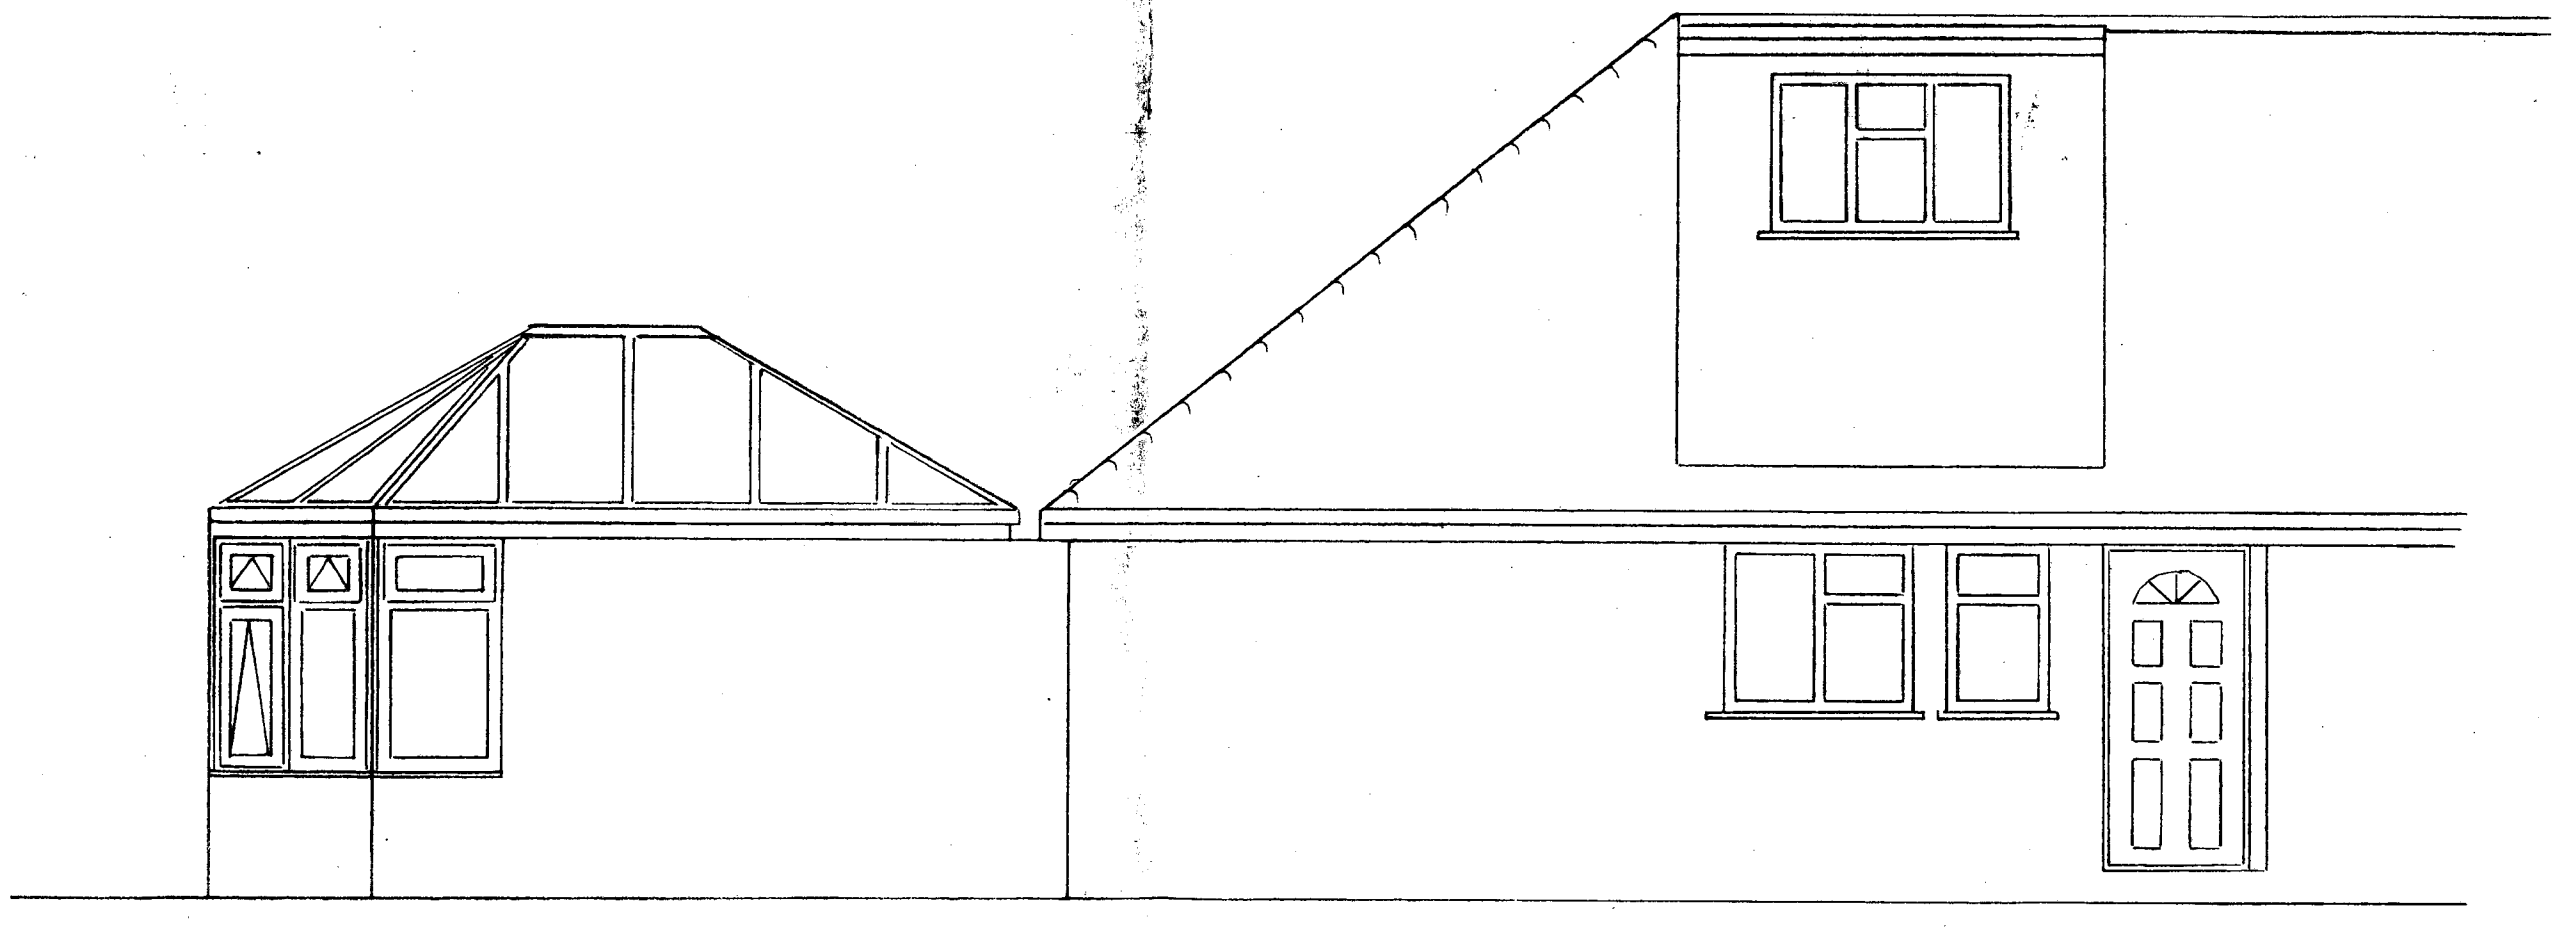

North West Elevation
(Part)

Plan No. L.W./5

Scale 1/50

ARUN DISTRICT COUNCIL:P/92/06/ 04/07/2006