
ARUN DISTRICT COUNCIL

No.	P	92	06	
RECEIVED	4.7.06			

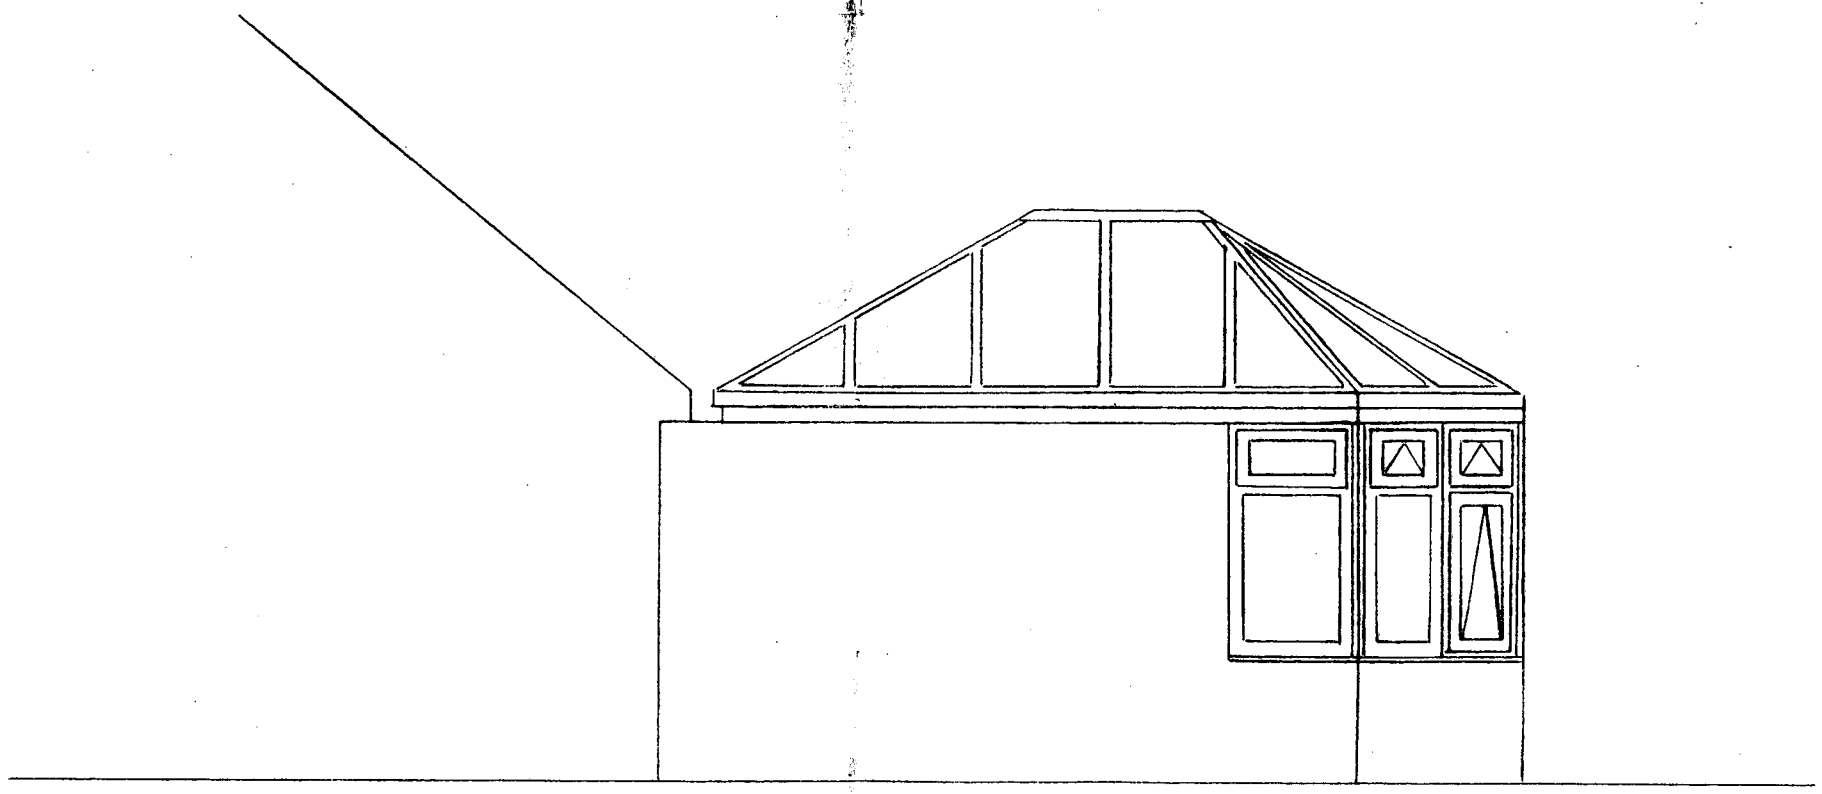

South East Elevation

Plan No L.W/6

Scale 1/50

ARUN DISTRICT COUNCIL:P/92/06/ 04/07/2006