
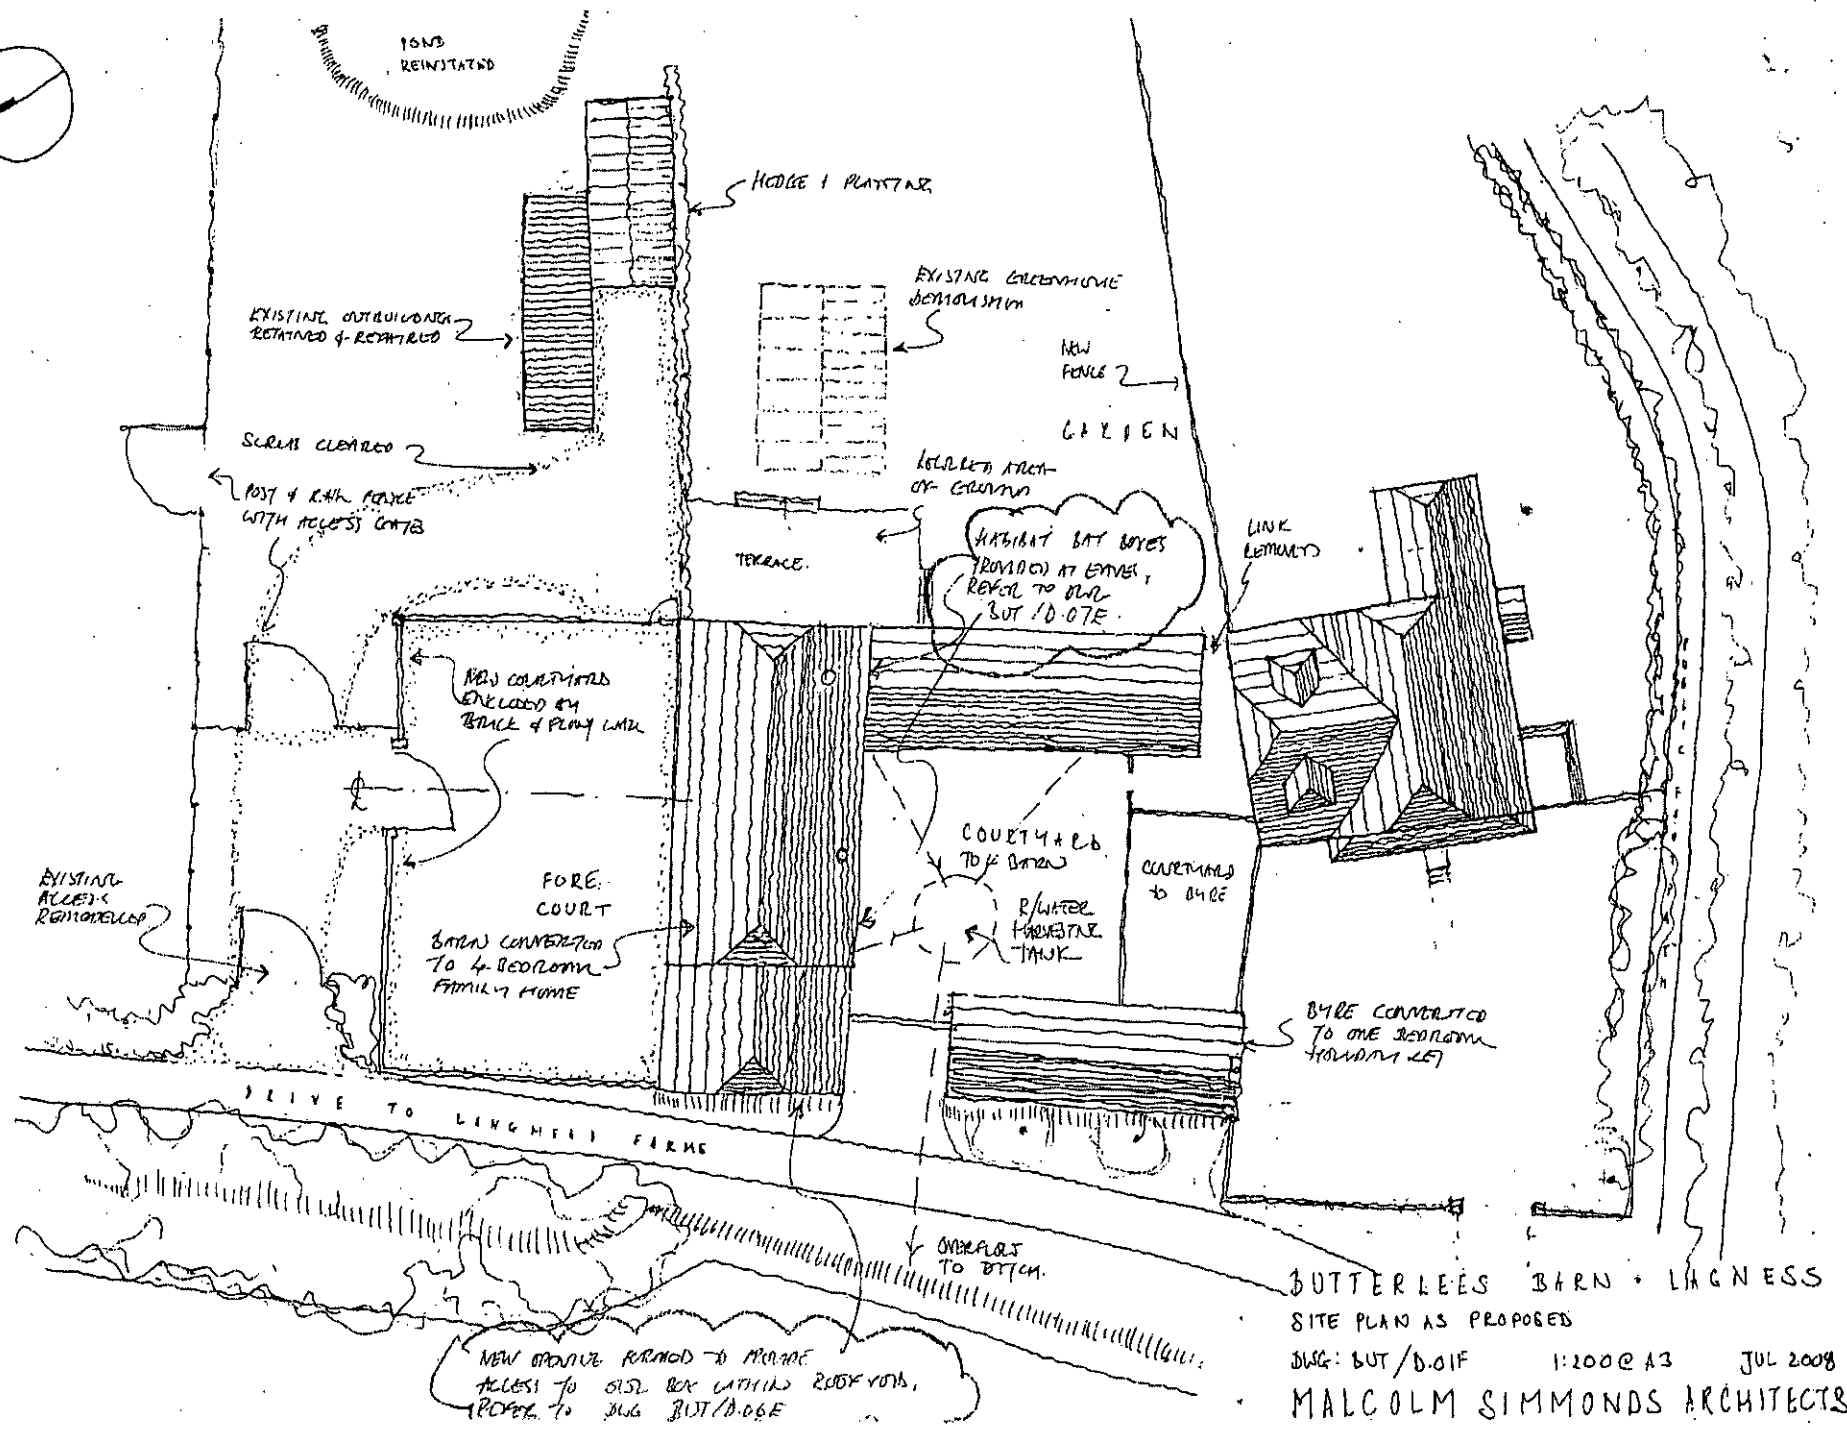


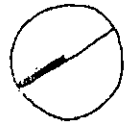

BUTTERLEES BARN - LHAGNESS
SITE PLAN AS PROPOSED
DWG: BUT/D-01F 1:200 @ A3 JUL 2008
MALCOLM SIMMONDS ARCHITECTS