
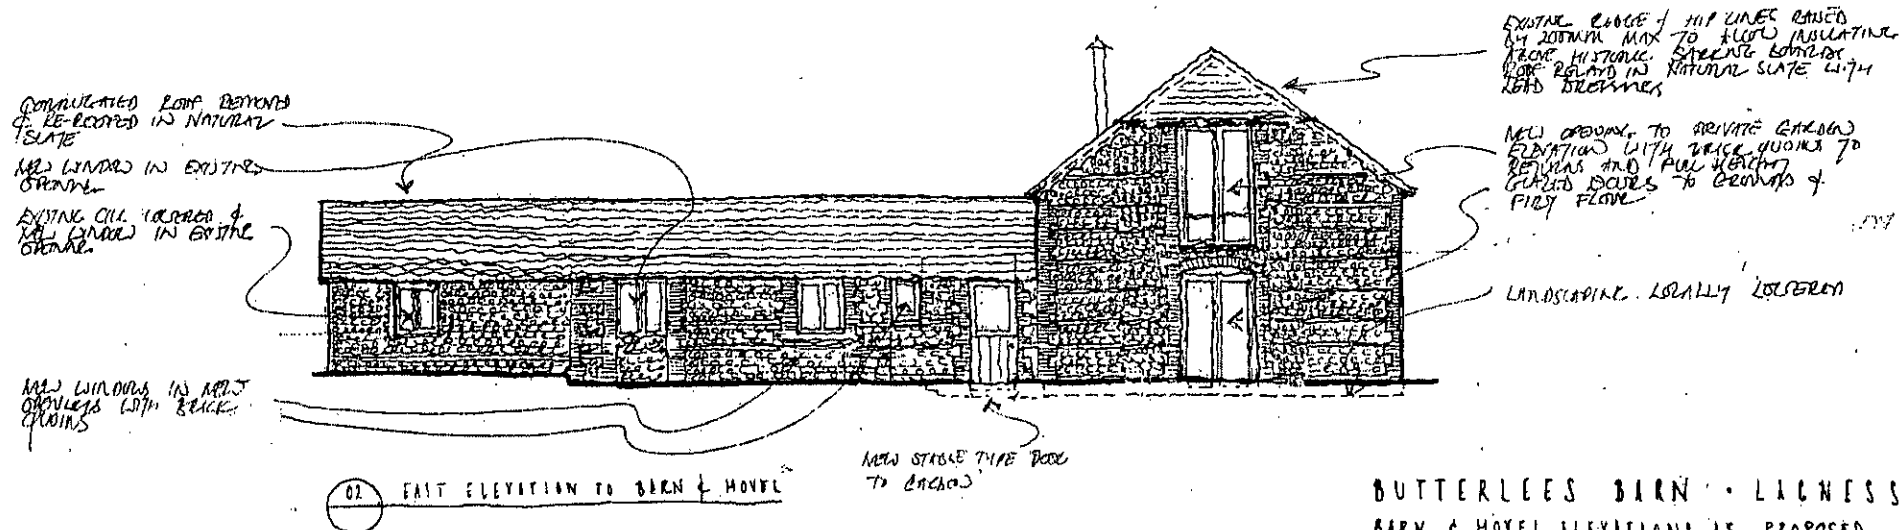


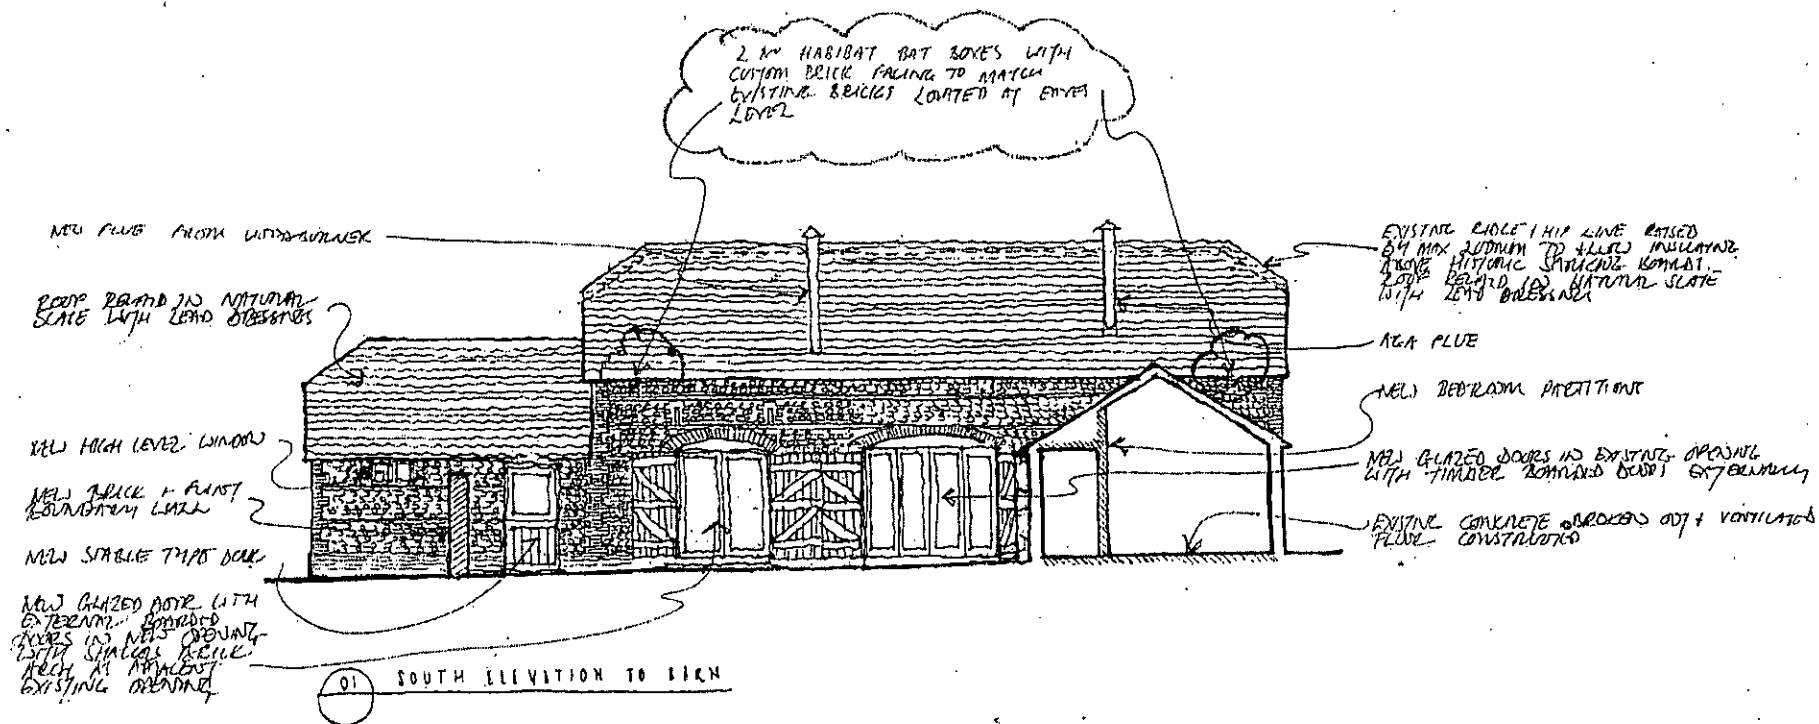

BUTTERLEES BARN - LICHNESS
 BARN & HOVEL ELEVATIONS AS PROPOSED
 DWG: BUT/D.07E 1:100 CAS JUL 2008
 MALCOLM SIMMONDS ARCHITECTS