




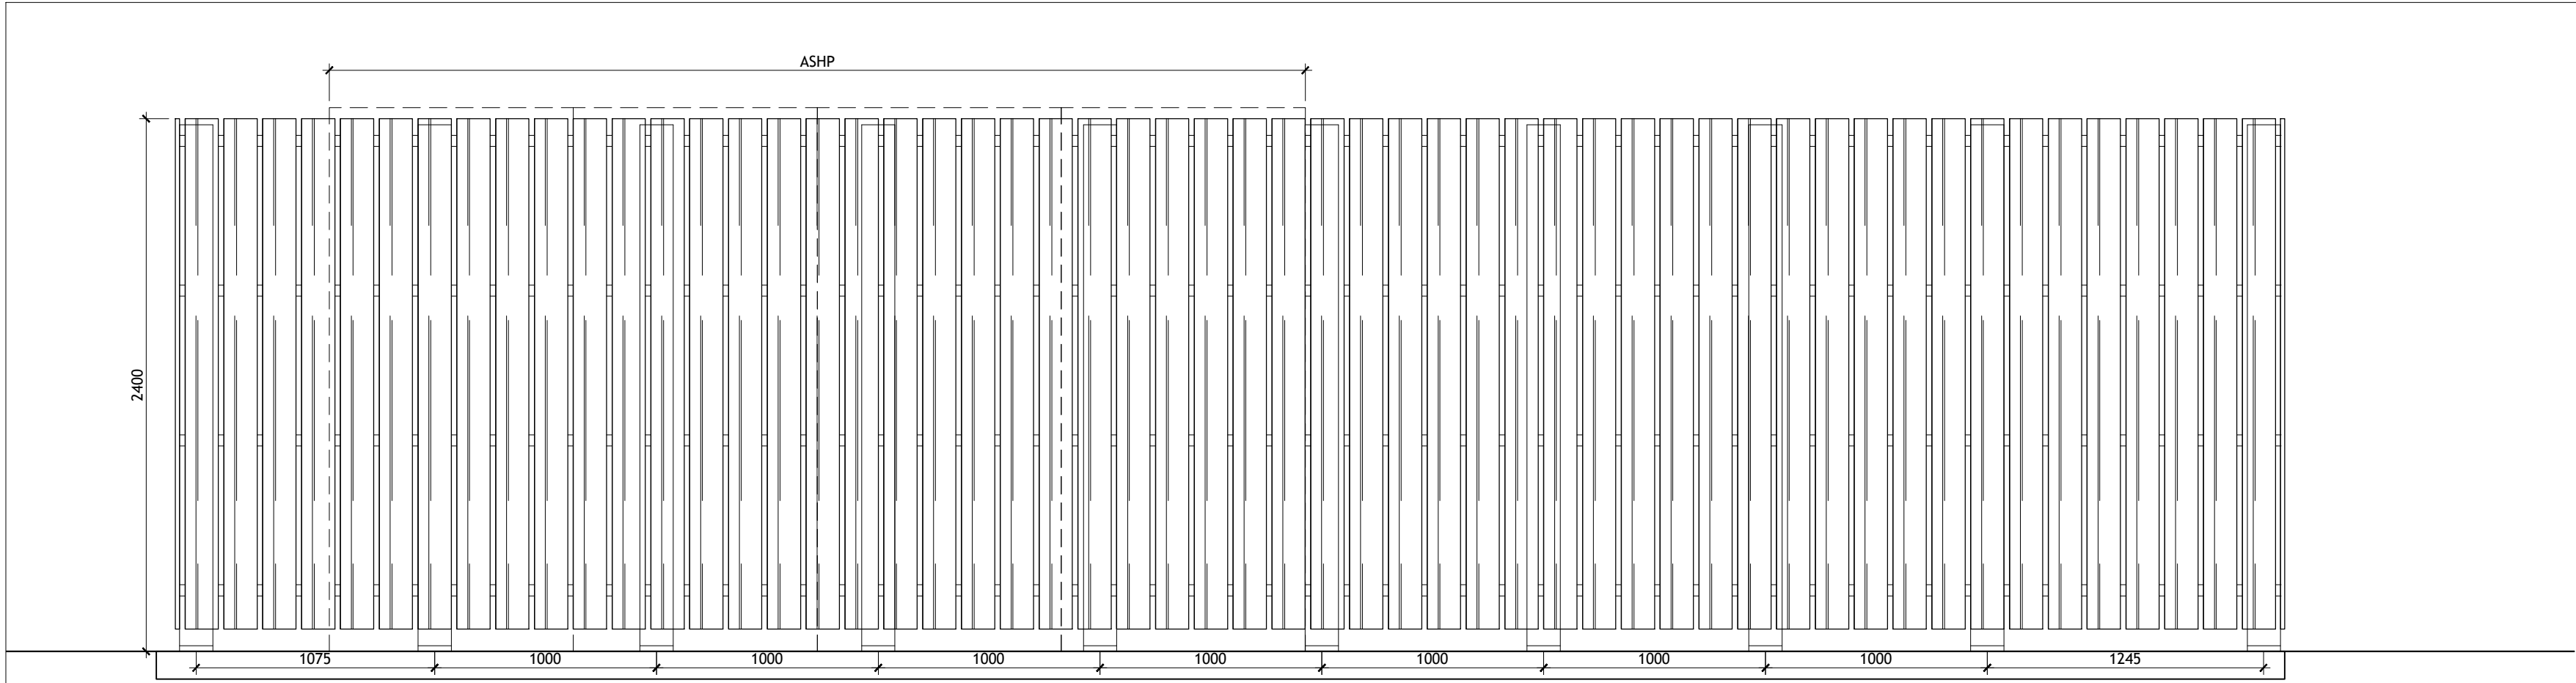


ELEVATION 1

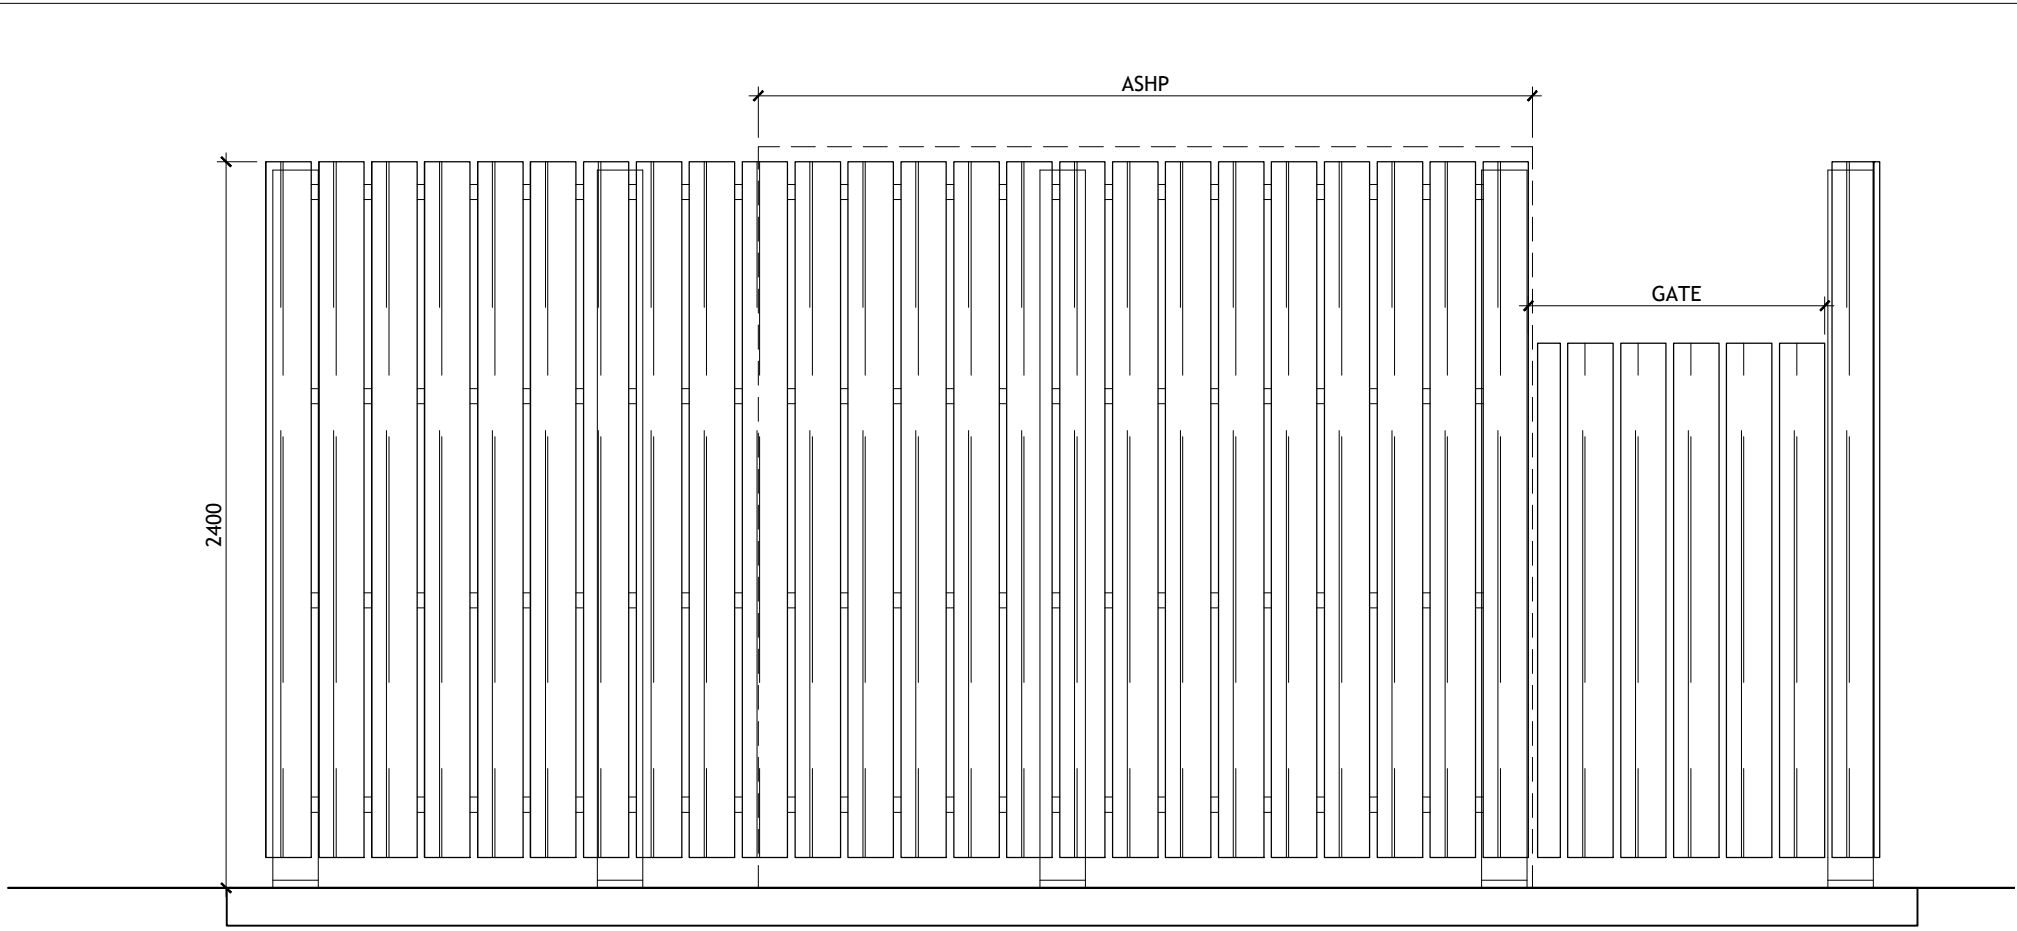

ELEVATION 2

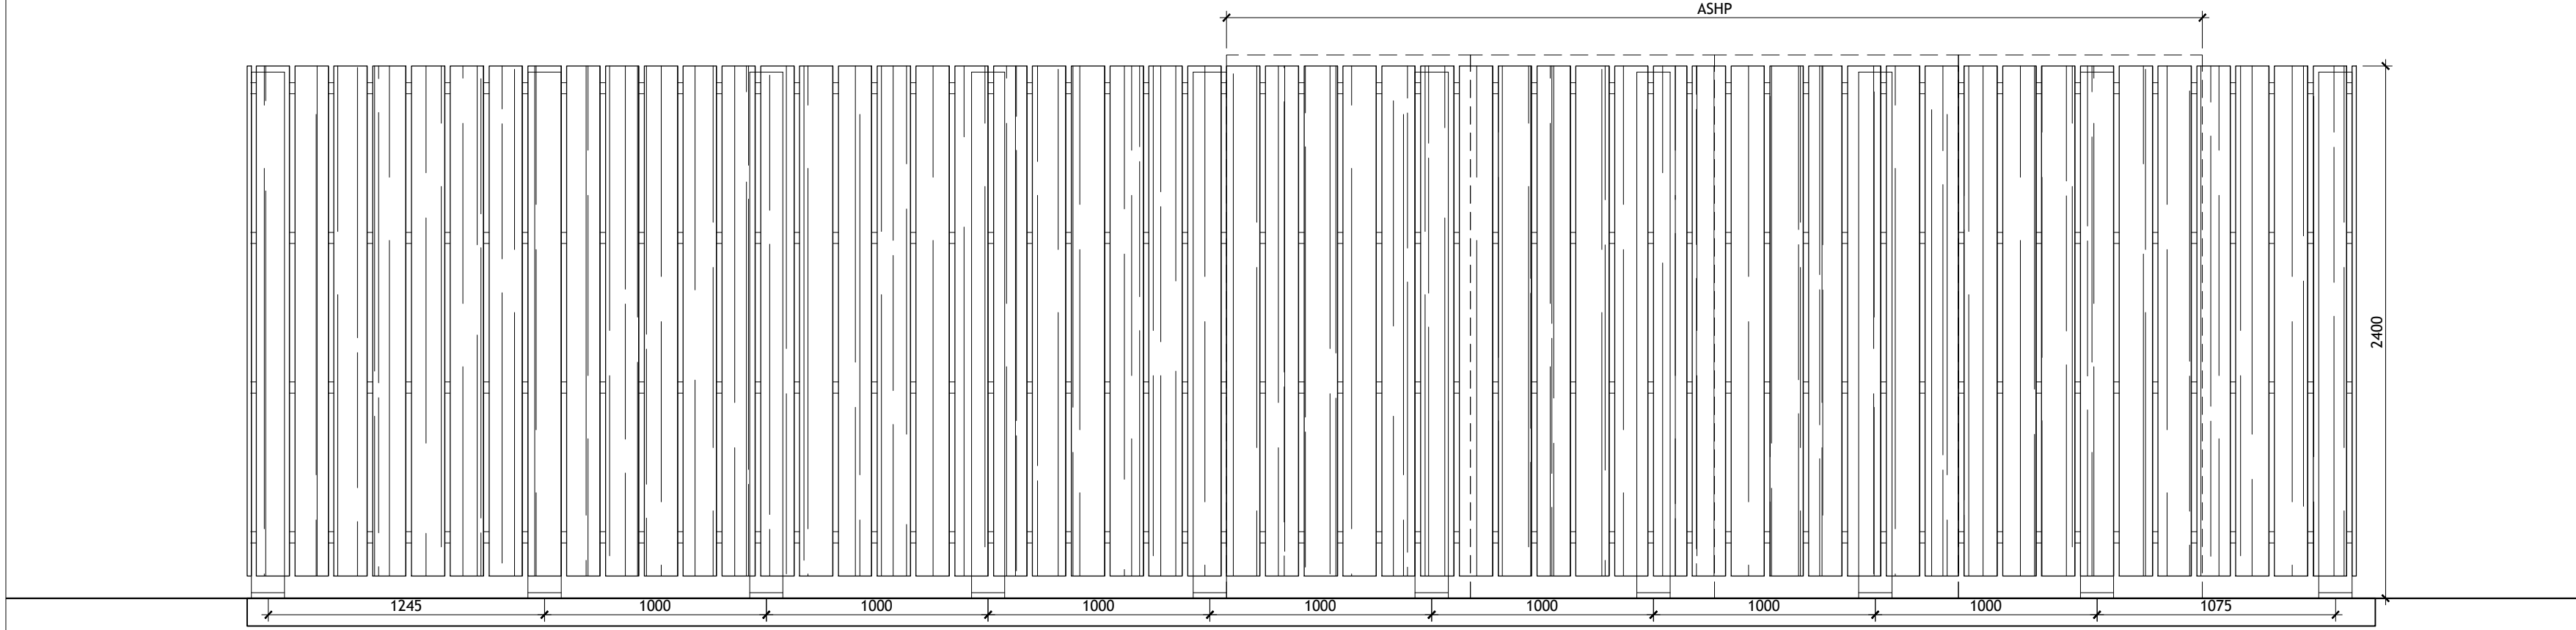


ELEVATION 3

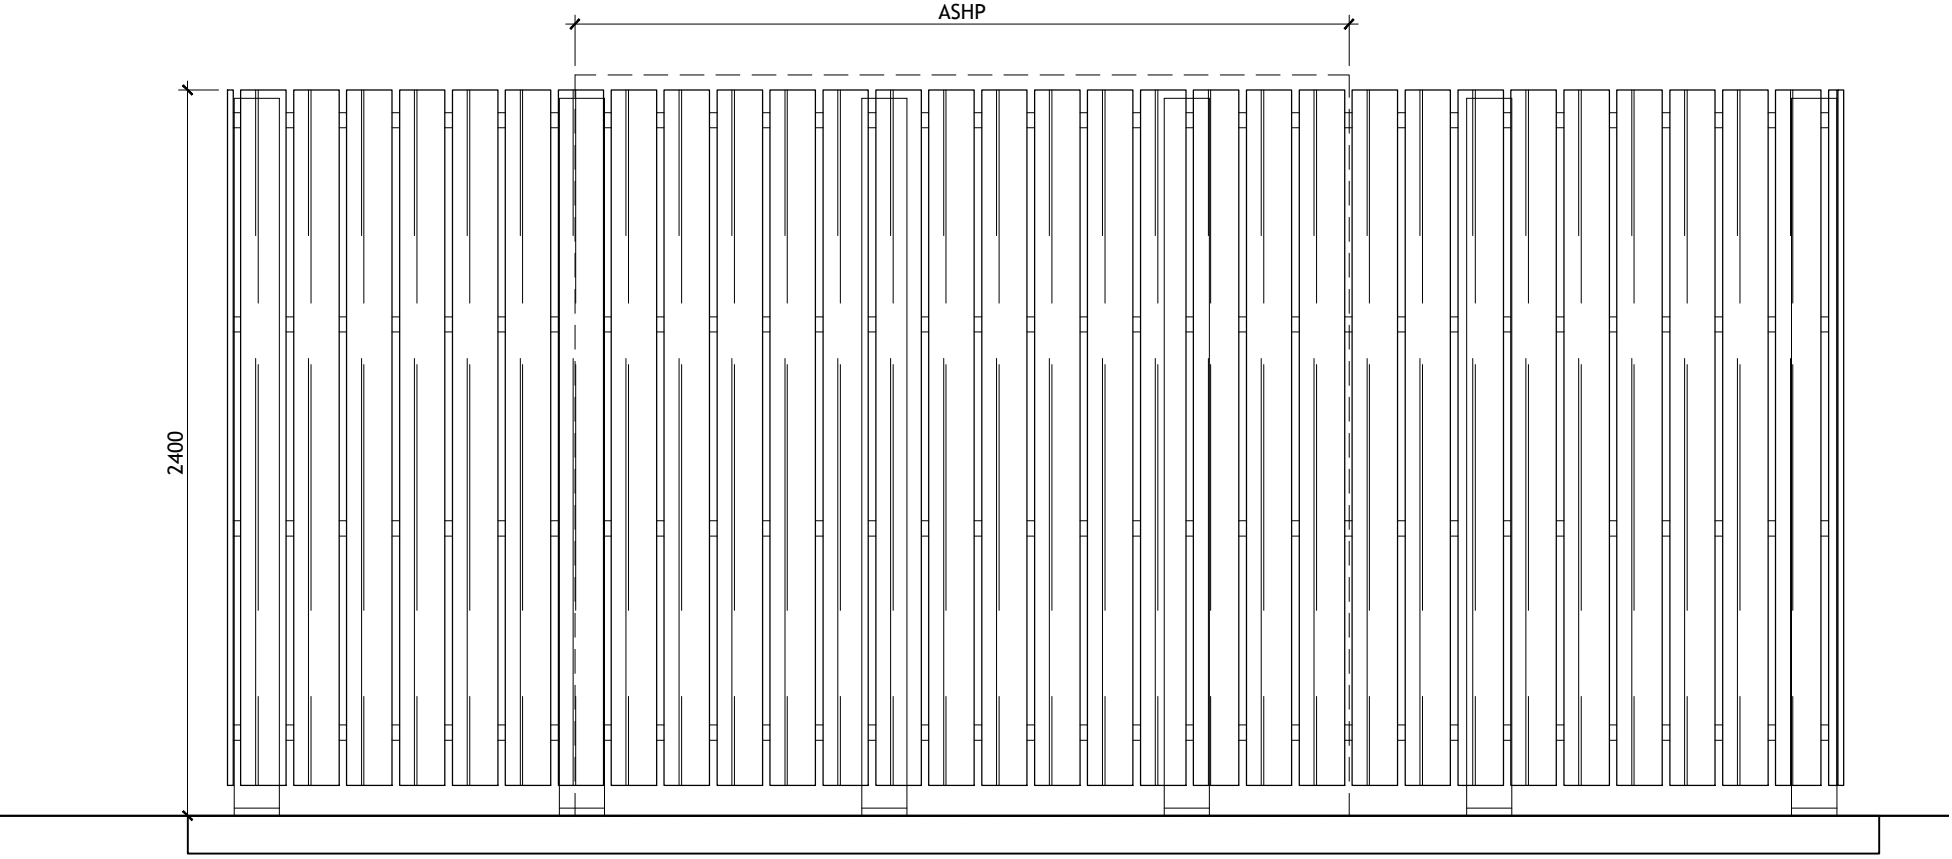

ELEVATION 4


ASHP Enclosure Elevations, scale 1:25

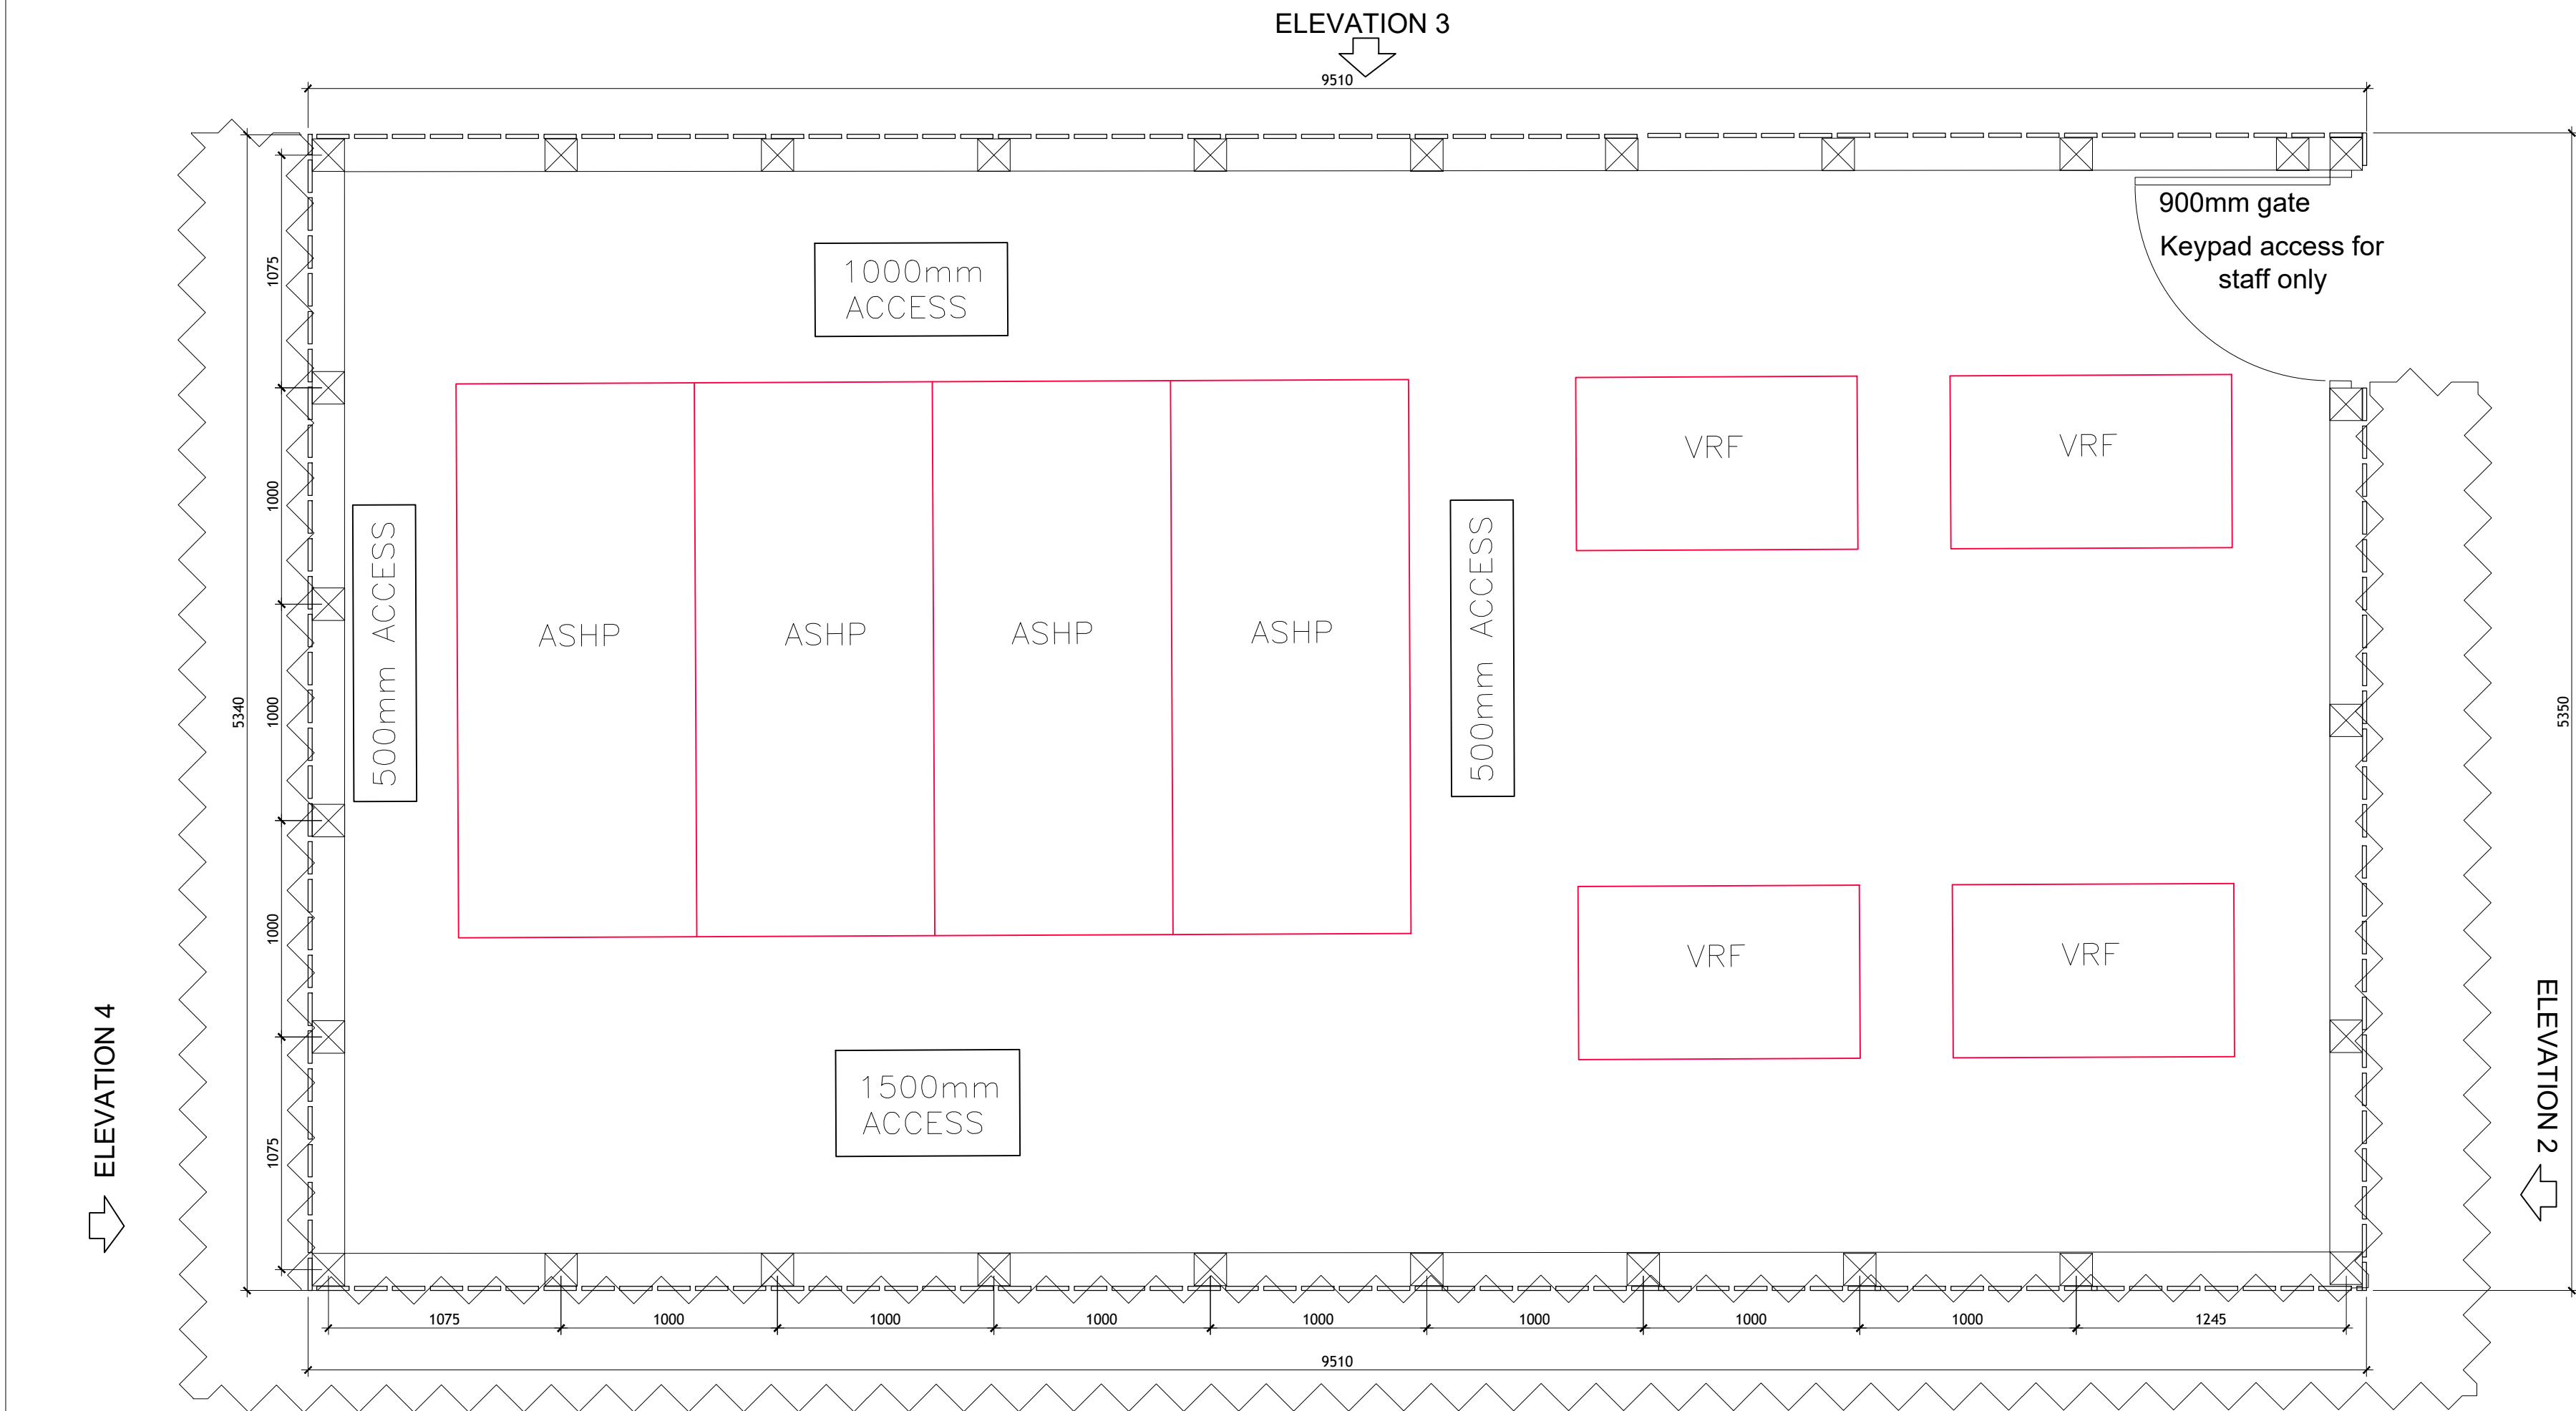

Proposed hedge at the perimeter
of the ASHP with 2.4mt high
timber fence enclosure

ELEVATION 1

Timber fence section
Scale 1:10

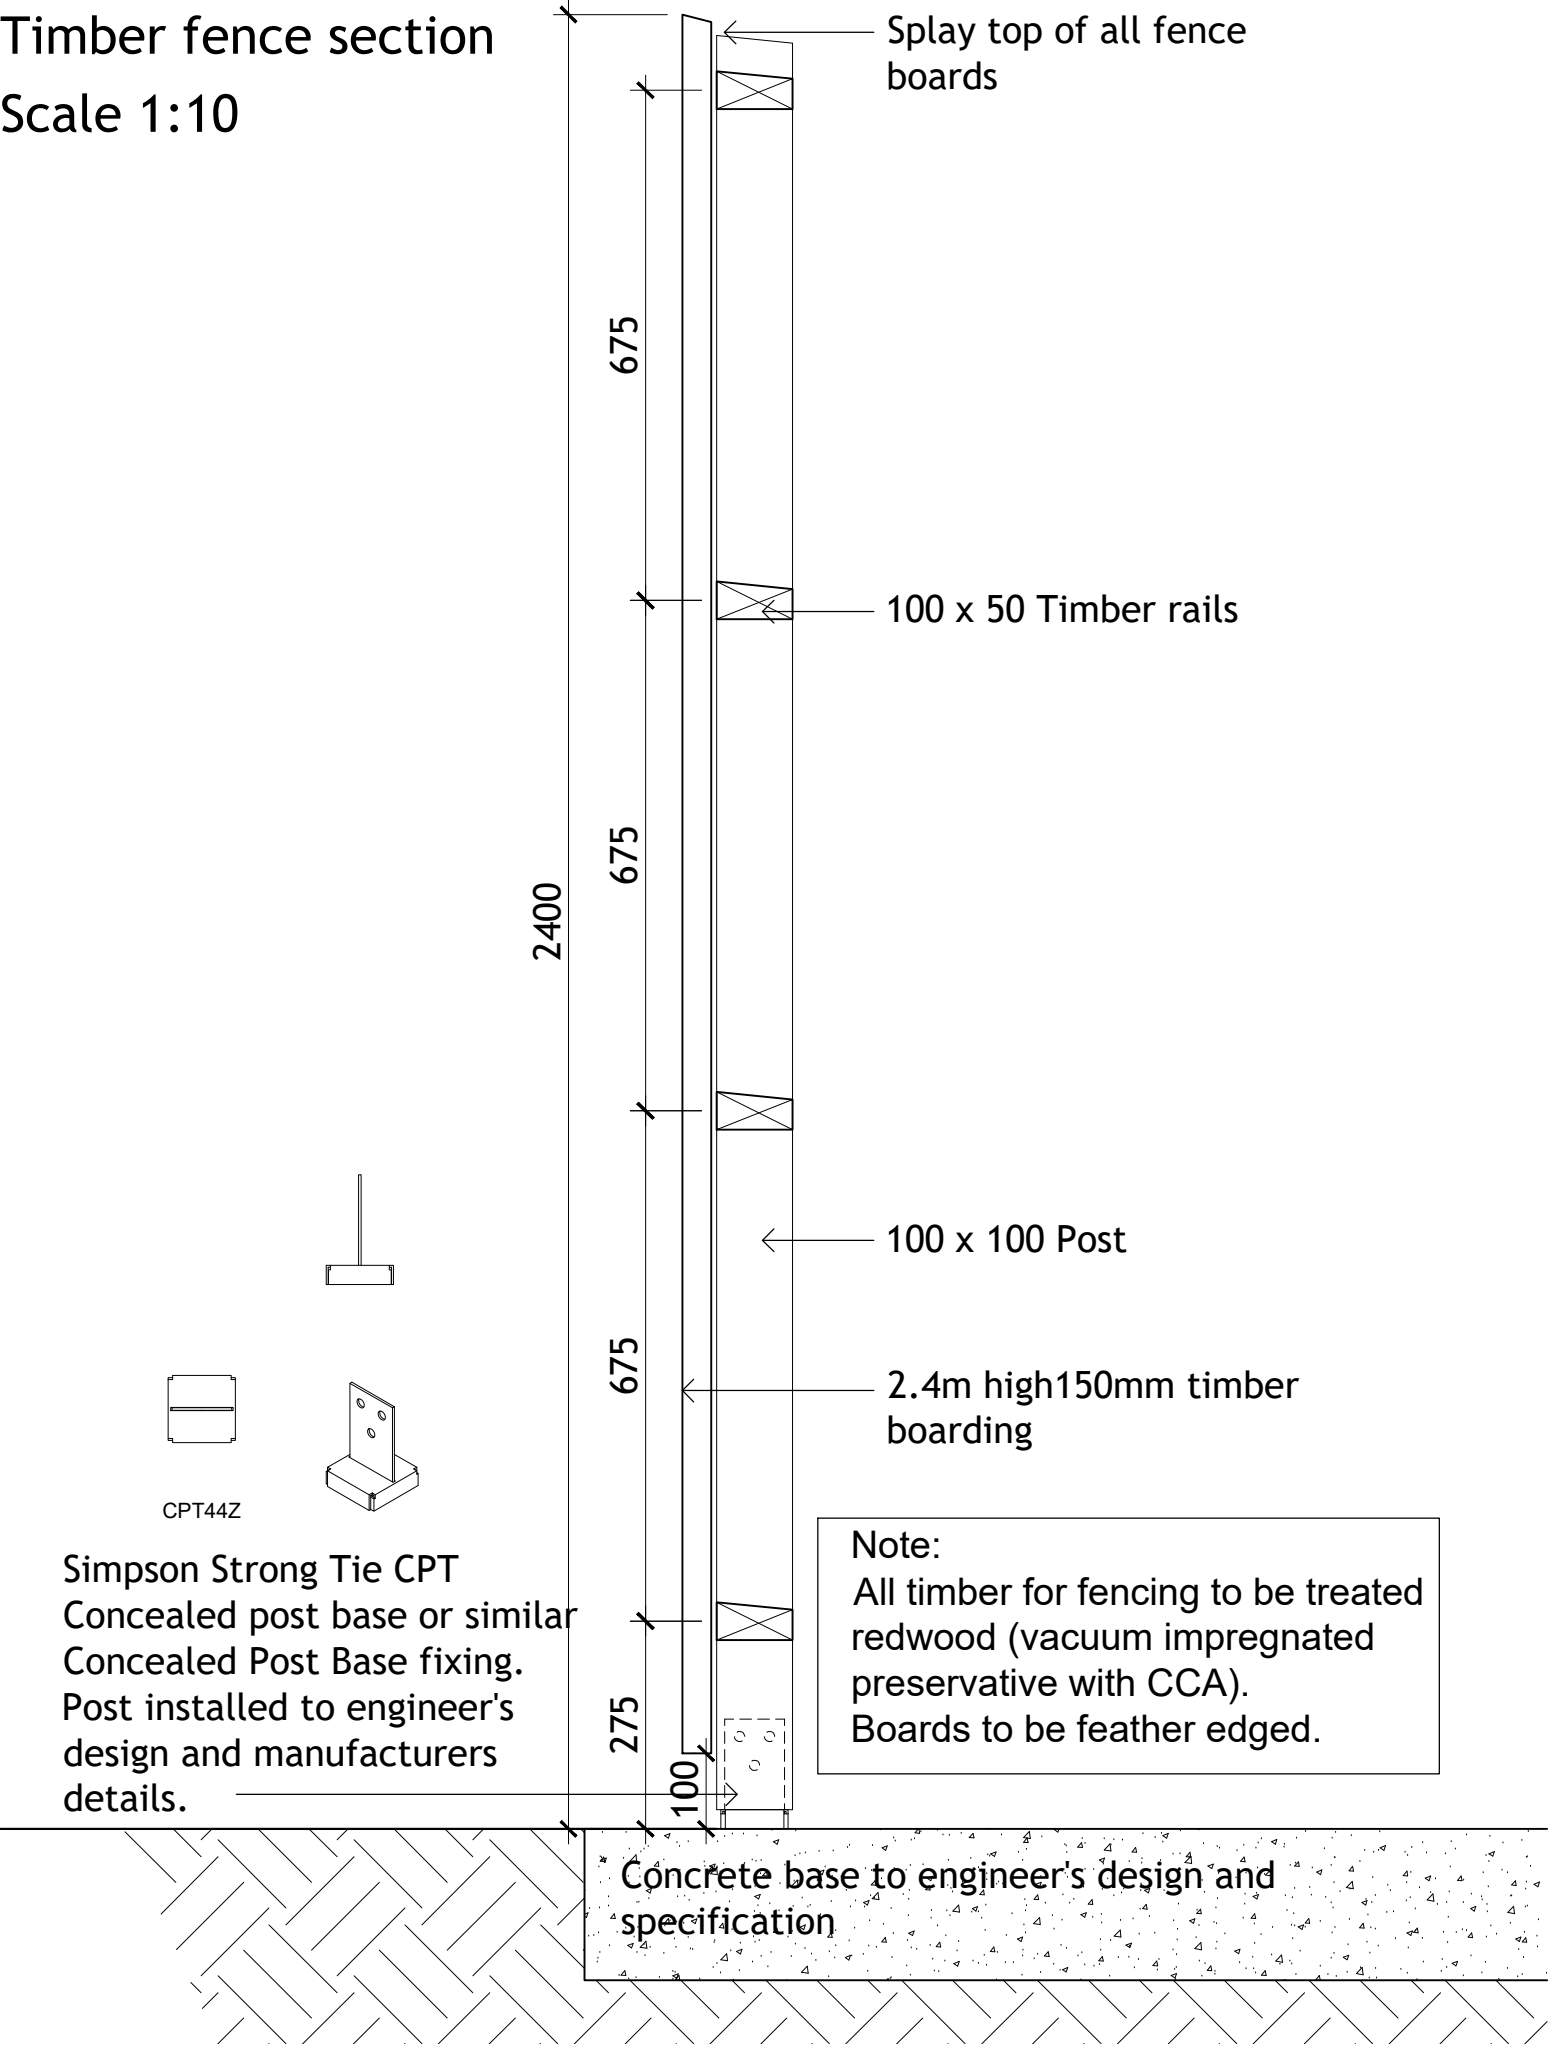

General Notes:

Do not scale from this drawing: refer only to stated dimensions. If in doubt request clarification from this office. This drawing, and associated copyright, is the property of Convery Prently Shields Architects Ltd.

Revision	Initials	Date
1. ...	---	00.00.00

ASHP Compound, scale 1:25

CONSTRUCTION		
ConveryPrentlyShields ARCHITECTS		
144 West George Street, Glasgow, G2 2HG www.cpsa27hdx.co.uk 0141 258 3100		
CLIENT	Simply Develop UK	
PROJECT	Proposed Care Home Hook Lane Paghnam PO21 3PB	
DRAWING	ASHP Compound Details	
PAPER SIZE	SCALE	DATE
A1	1:10, 1:25	Jan 25
DRAWING NUMBER	REVISION	
2324_21_514	-	