




EXISTING

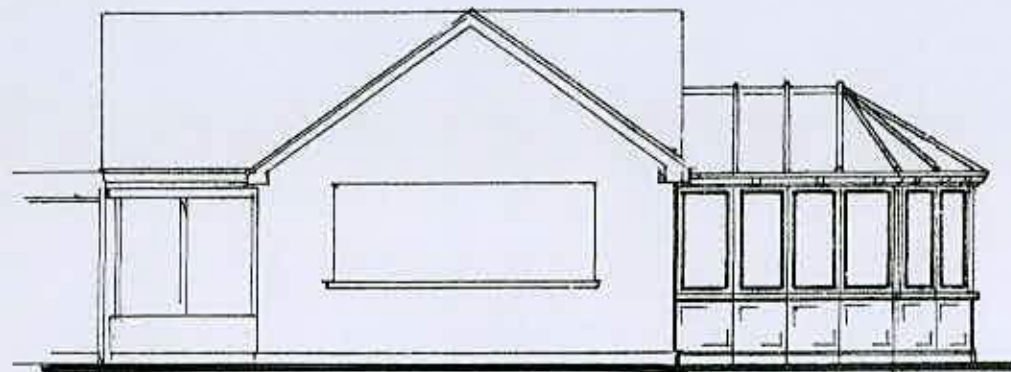

FRONT


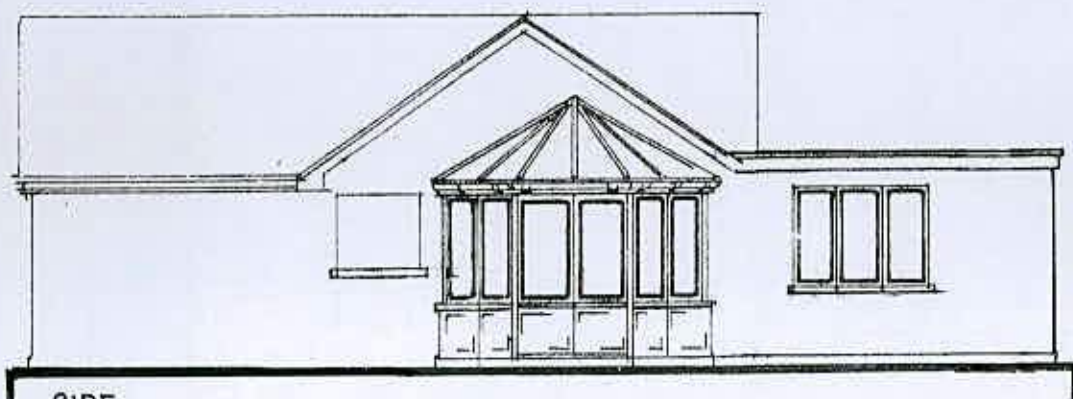


SIDE

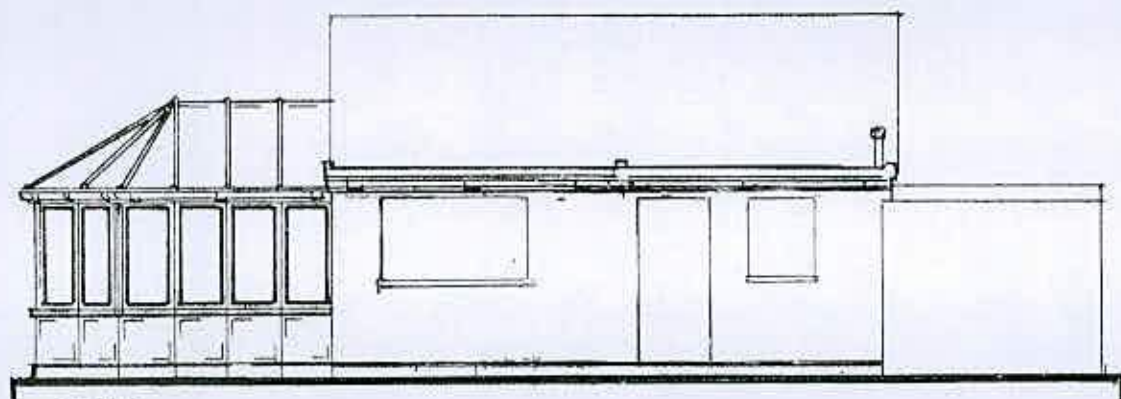

REAR

EXTG PLAN

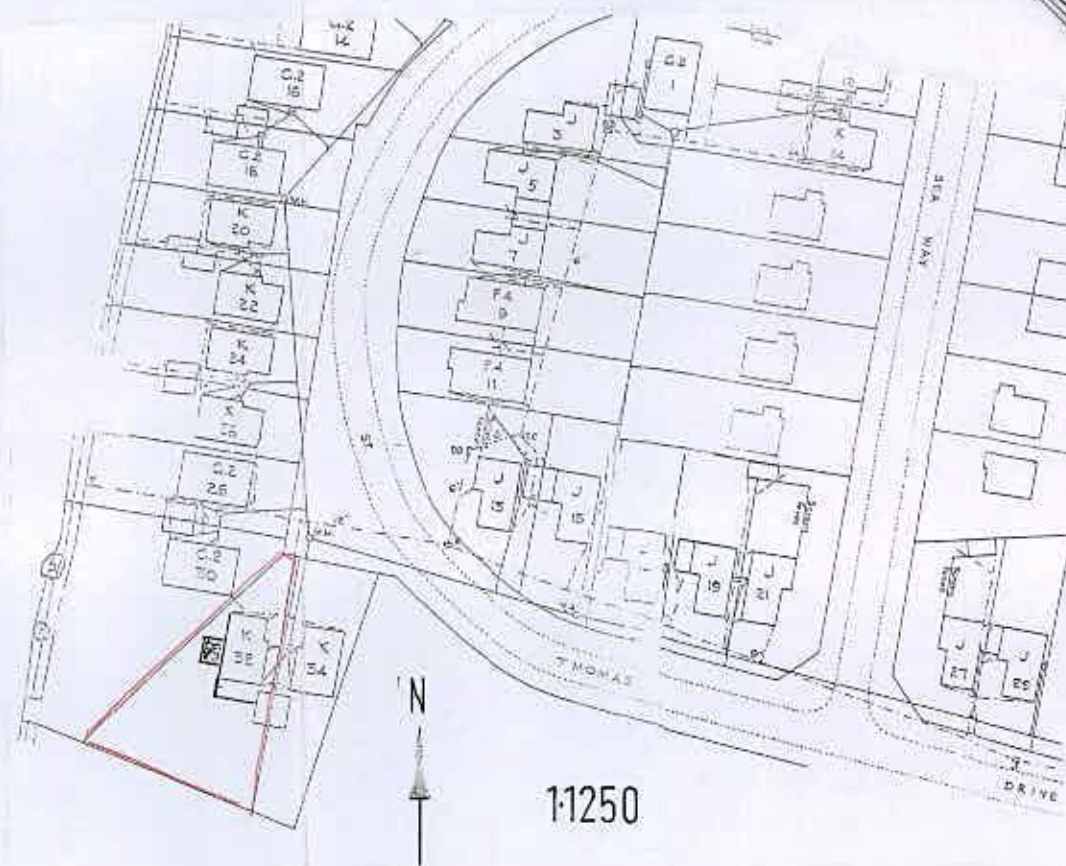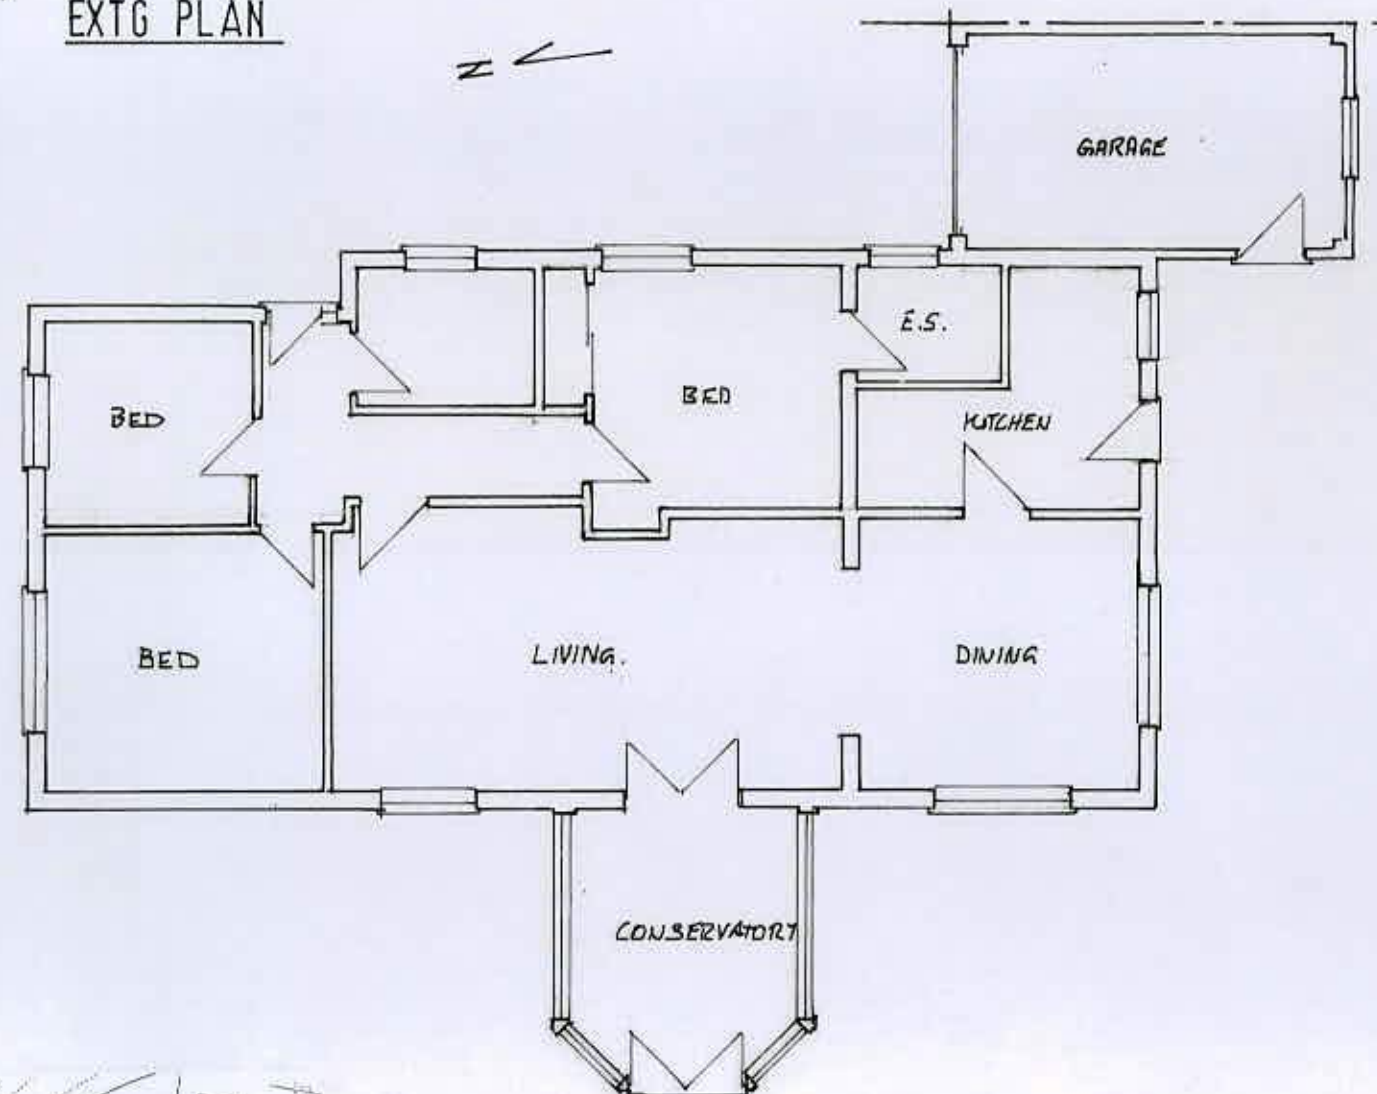

1cm 1m				
A 3				
A				
No.	Revision	Date	By	ckd
Client Mr Witts				
Address 32, St THOMAS DRIVE, PAGHAM, W, SUSSEX.				
Title G.F. SIDE EXTENSION				
Drawn <i>P. B. D.</i>	Date 2/9/2013	Scale 1:1250 1:100		
DRAWING No. PBD/913/2				REVISION